


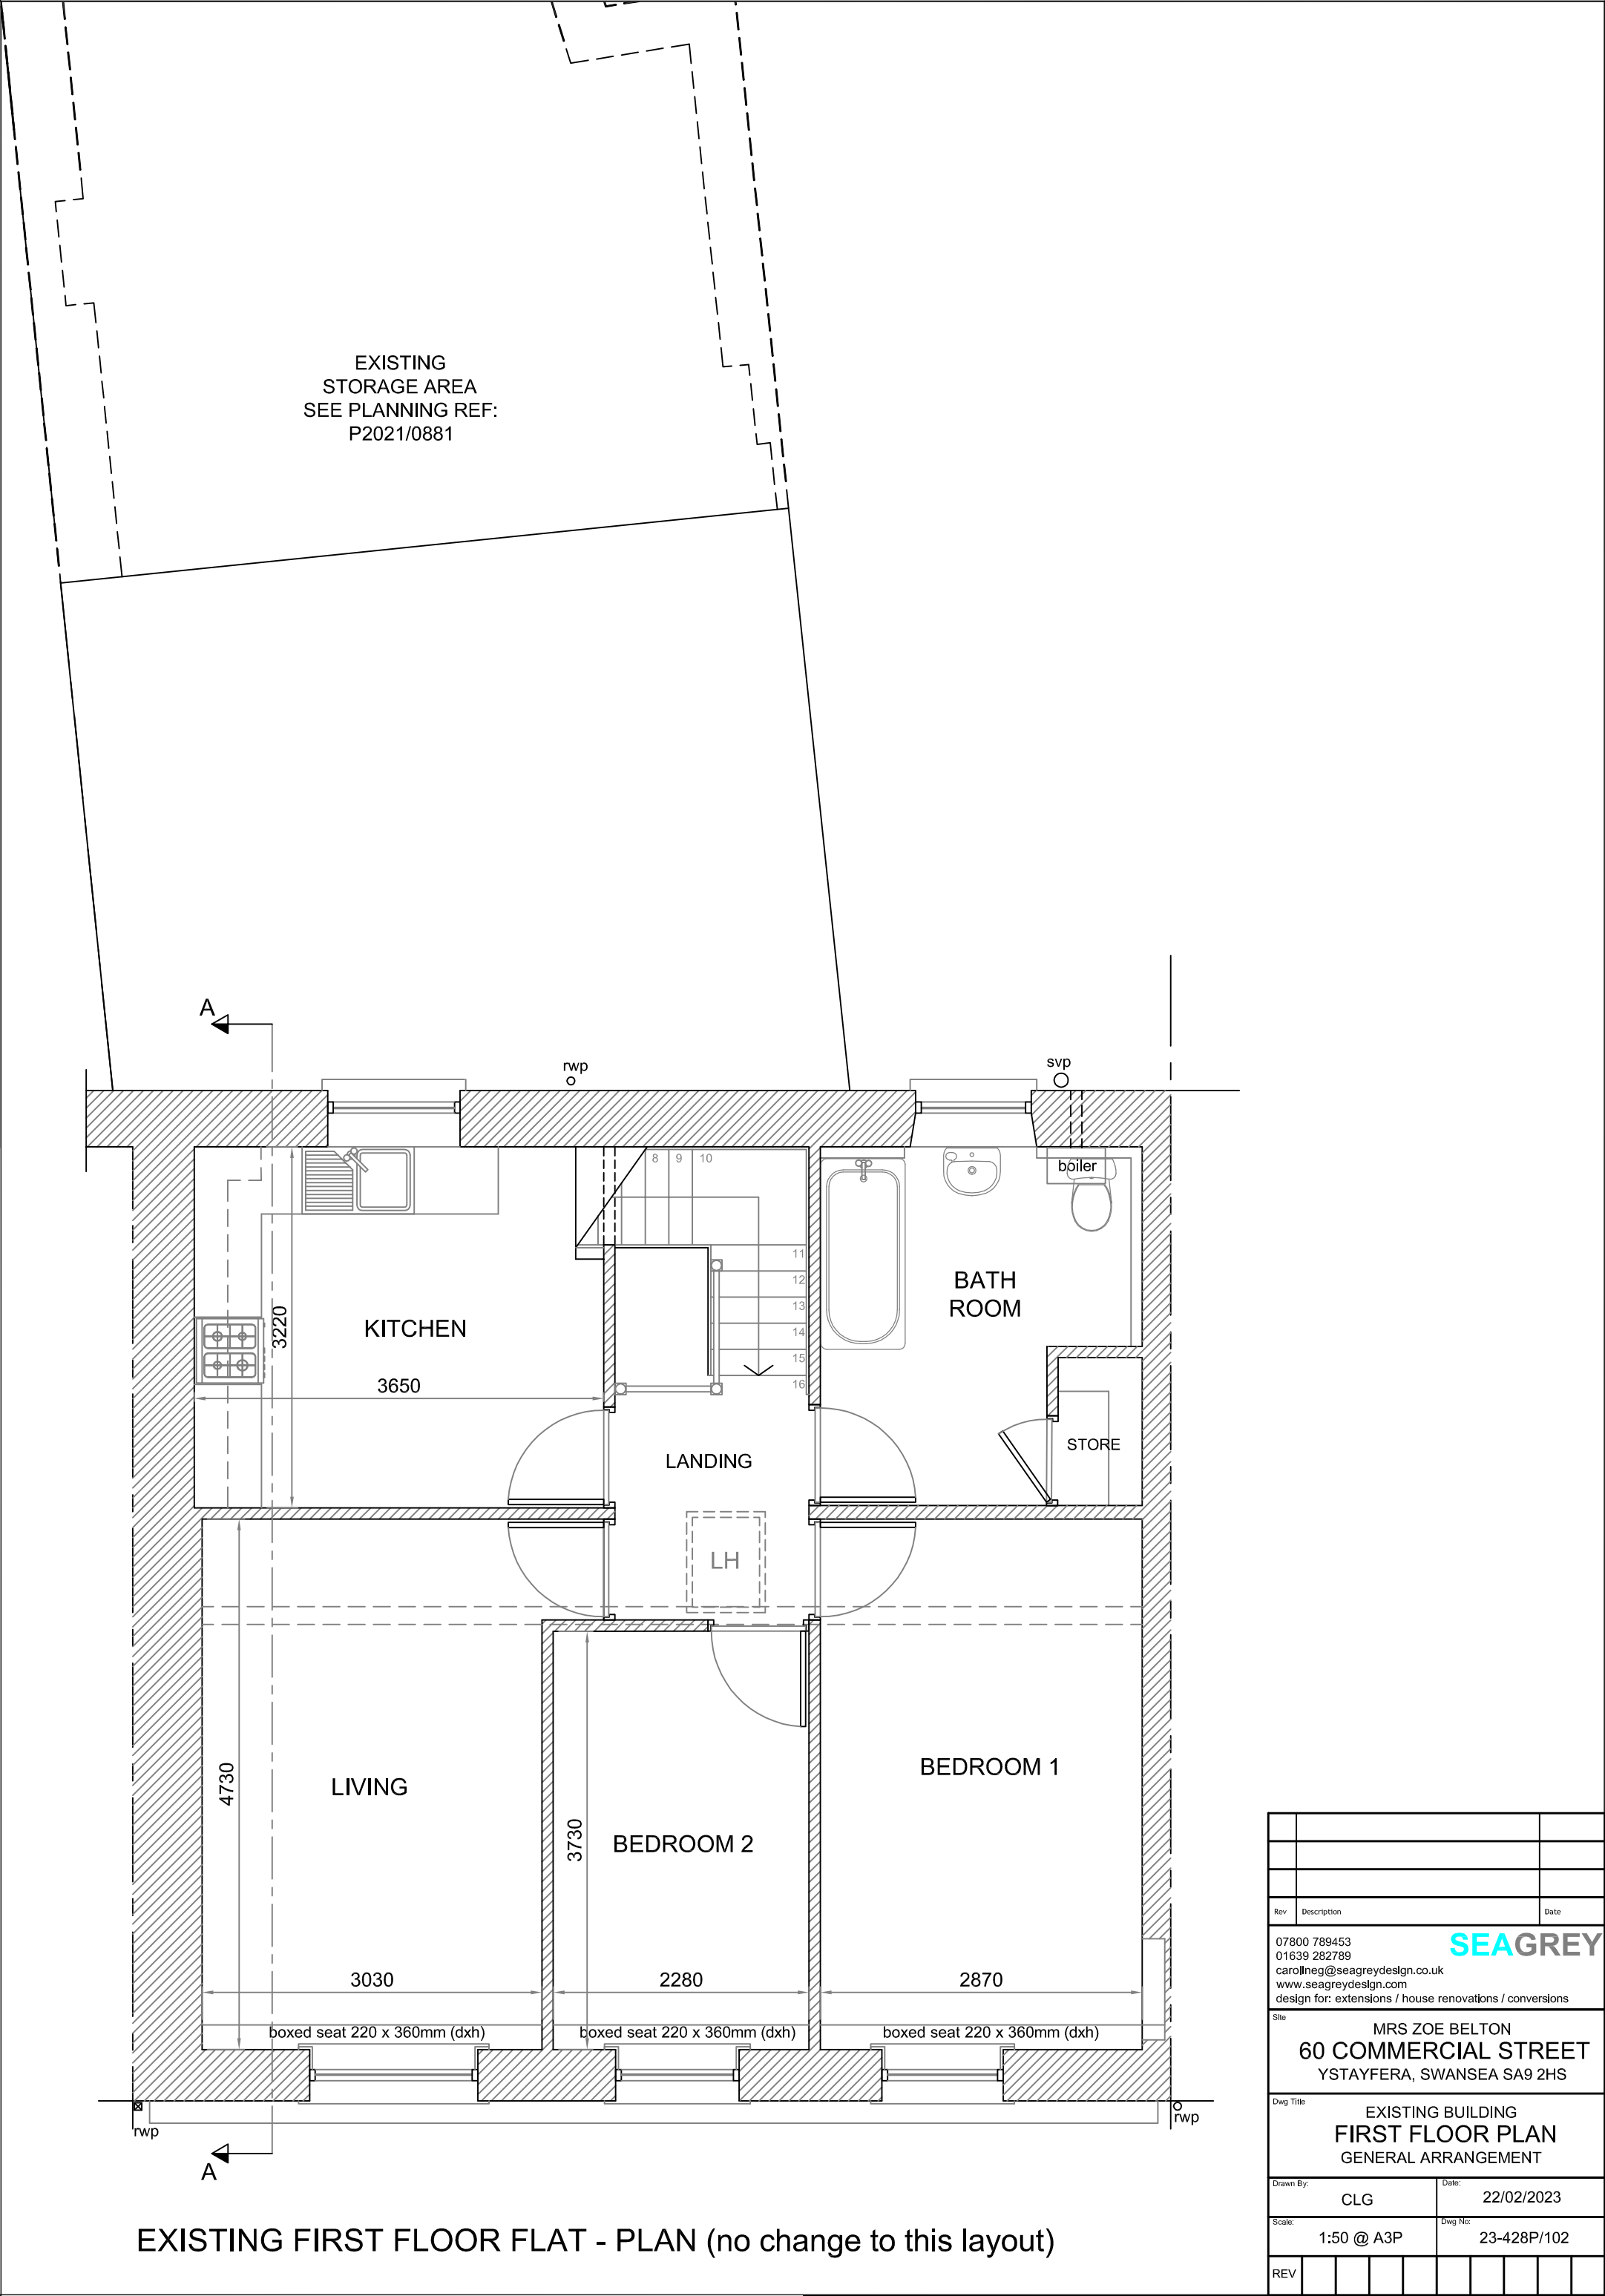

Rev	Description	Date
07800 789453 01639 282789 carolineg@seagreydesign.co.uk www.seagreydesign.com design for: extensions / house renovations / conversions		
Site MRS ZOE BELTON 60 COMMERCIAL STREET YSTAYFERA, SWANSEA SA9 2HS		
Dwg Title EXISTING BUILDING FIRST FLOOR PLAN GENERAL ARRANGEMENT		
Drawn By: CLG		Date: 22/02/2023
Scale: 1:50 @ A3P		Dwg No: 23-428P/102
REV		