


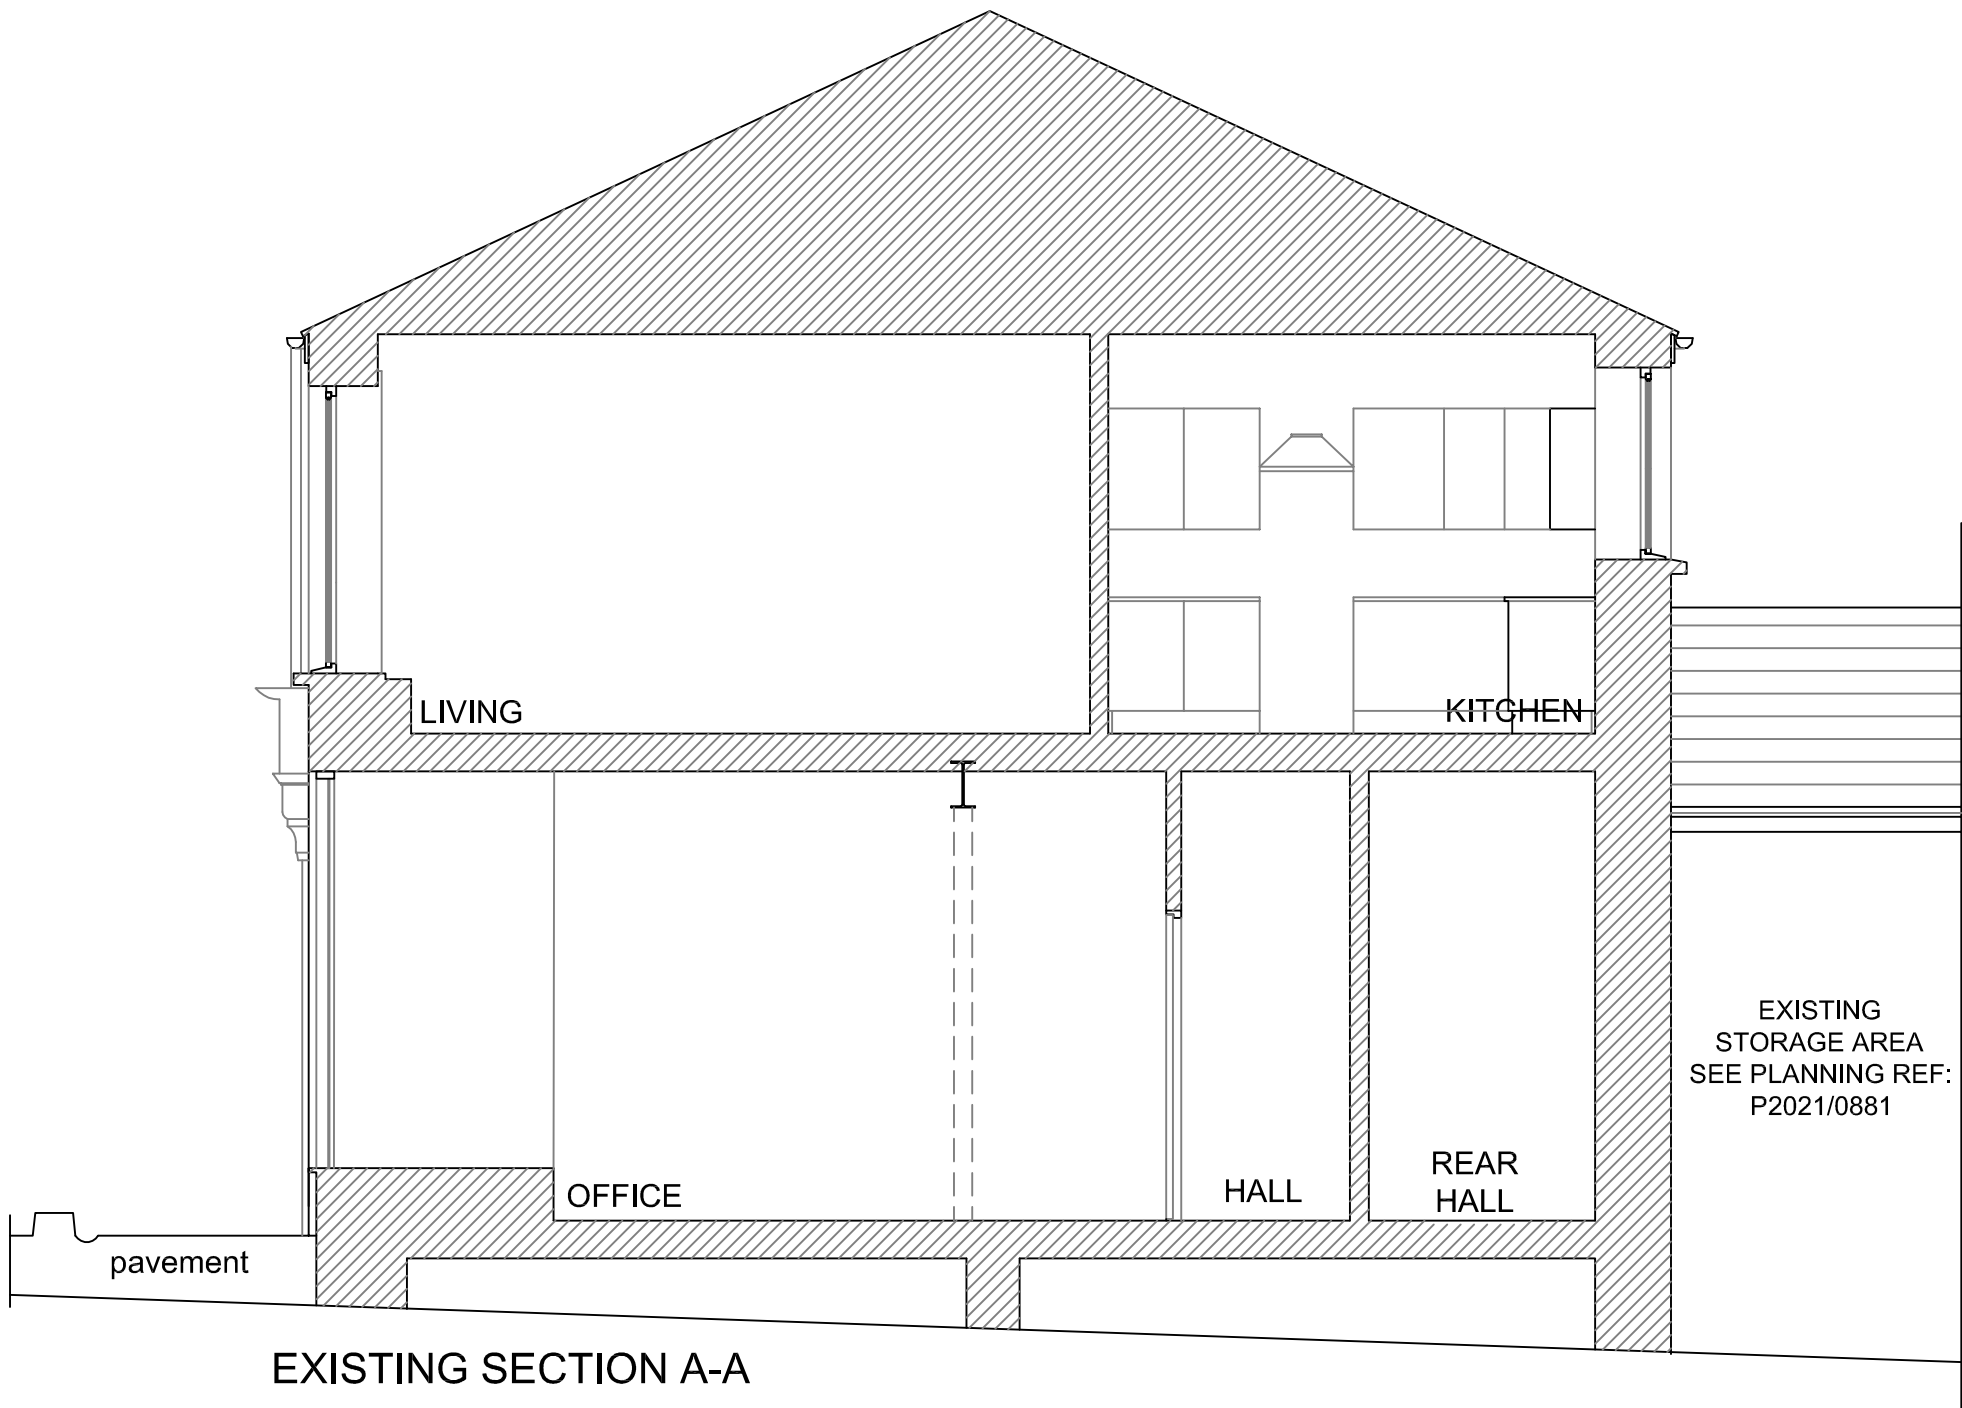

EXISTING SECTION A-A



EXISTING FRONT ELEVATION

Rev	Description	Date
07800 789453		
01639 282789		
caroline@seagreydesign.co.uk		
www.seagreydesign.com		
design for: extensions / house renovations / conversions		
Site	MRS ZOE BELTON 60 COMMERCIAL STREET YSTAYFERA, SWANSEA SA9 2HS	
Dwg Title	EXISTING BUILDING ELEVATIONS GENERAL ARRANGEMENT	
Drawn By:	CLG	Date: 22/02/2023
Scale:	1:50 @ A3P	Dwg No: 23-428P/103
REV		