


EXISTING
STORAGE AREA
SEE PLANNING REF:
P2021/0881

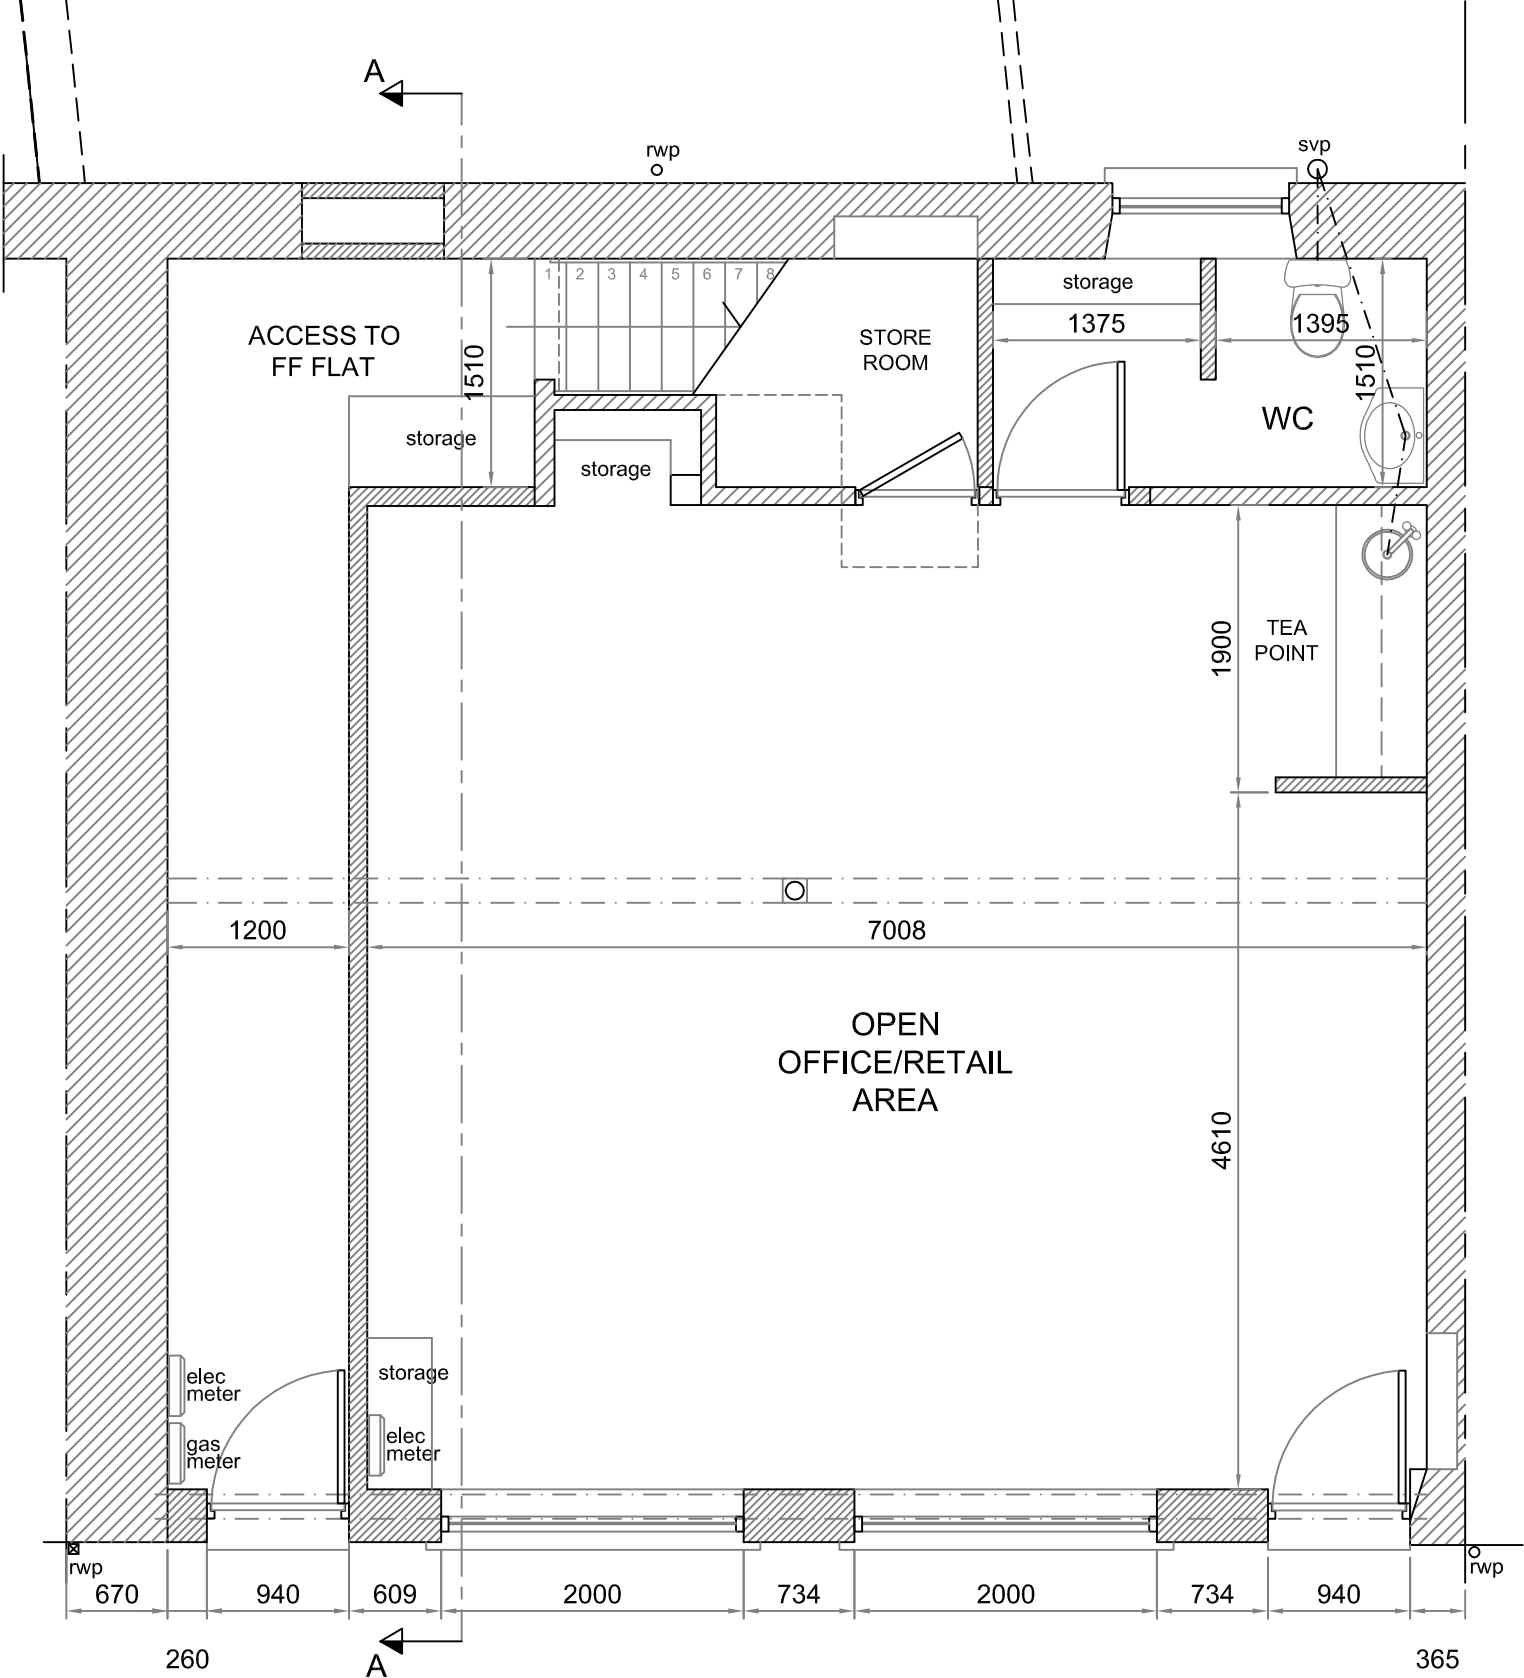

PROPOSED GROUND FLOOR PLAN

A	Drawings amended as advised.	27/02/23
Rev	Description	Date
07800 789453 01639 282789 caroline@seagreydesign.co.uk www.seagreydesign.com design for: extensions / house renovations / conversions		
SEAGREY		
Site MRS ZOE BELTON 60 COMMERCIAL STREET YSTAYFERA, SWANSEA SA9 2HS		
Dwg Title PROPOSED BUILDING GROUND FLOOR PLAN GENERAL ARRANGEMENT		
Drawn By: CLG		Date: 22/02/2023
Scale: 1:50 @ A3P		Dwg No: 23-428P/104
REV	A	