




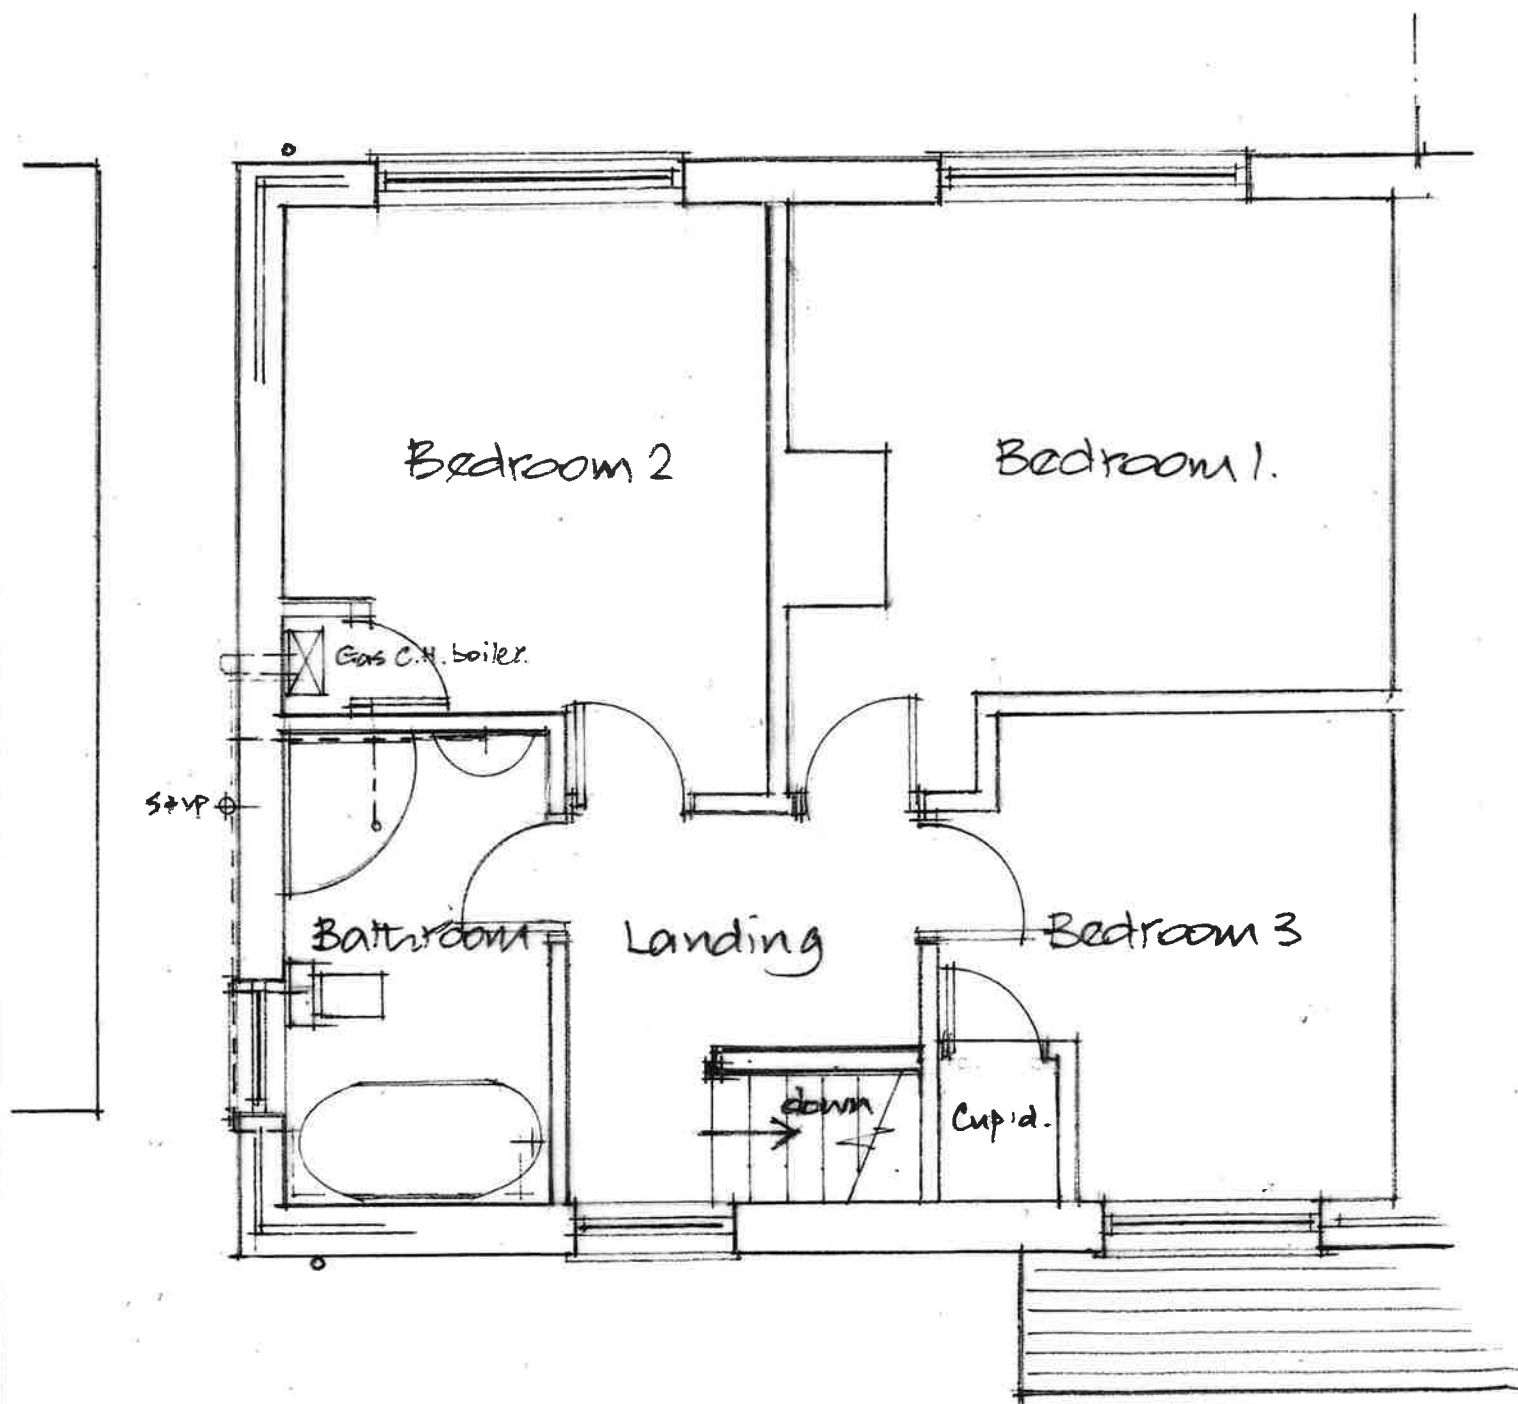

Existing First Floor Plan (1:50)

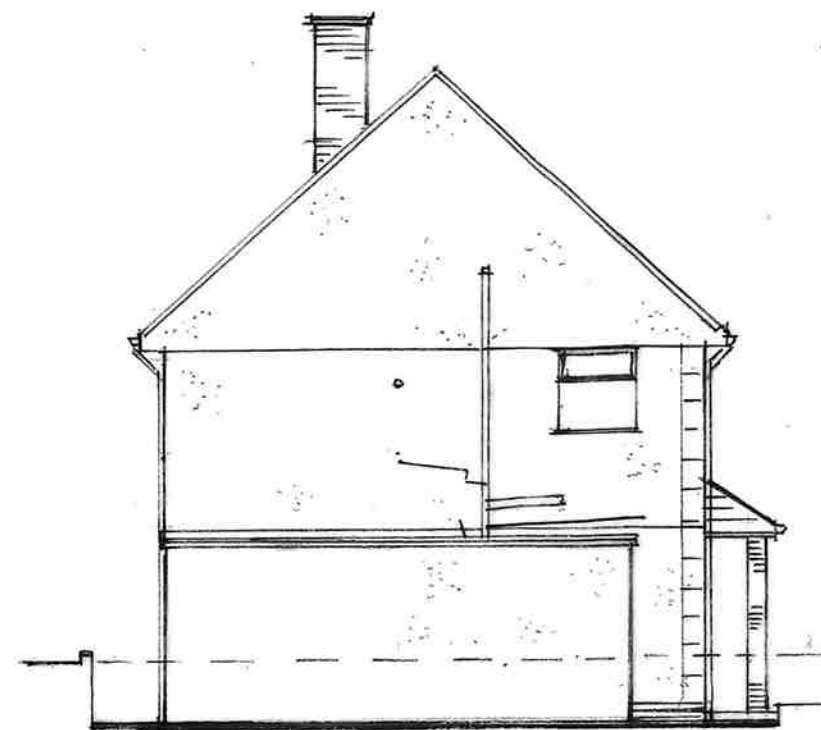

Existing Side Elevation (1:100)

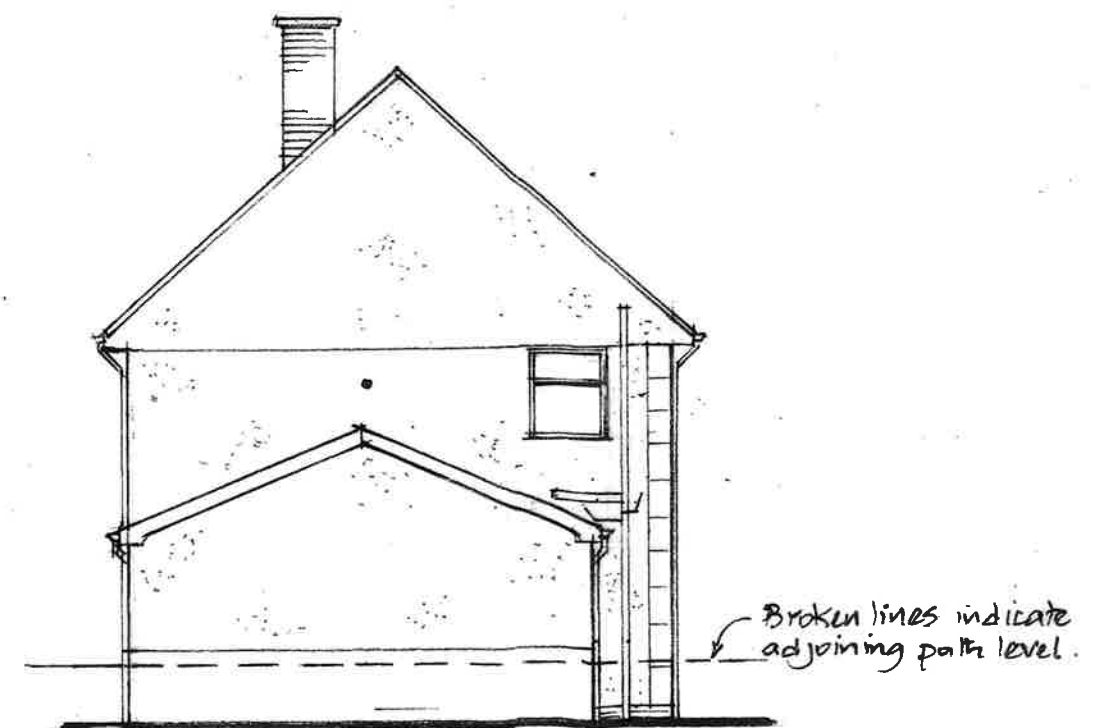

Proposed Side Elevation

Proposed Extension at No 28 Greenwood Road,
Baglan, Port Talbot. SA12 BPR for Mr D. Ridgeway

Dwg No: DR/GR/03

Date: Jan 2023

Scale: 1:50, 1:100