


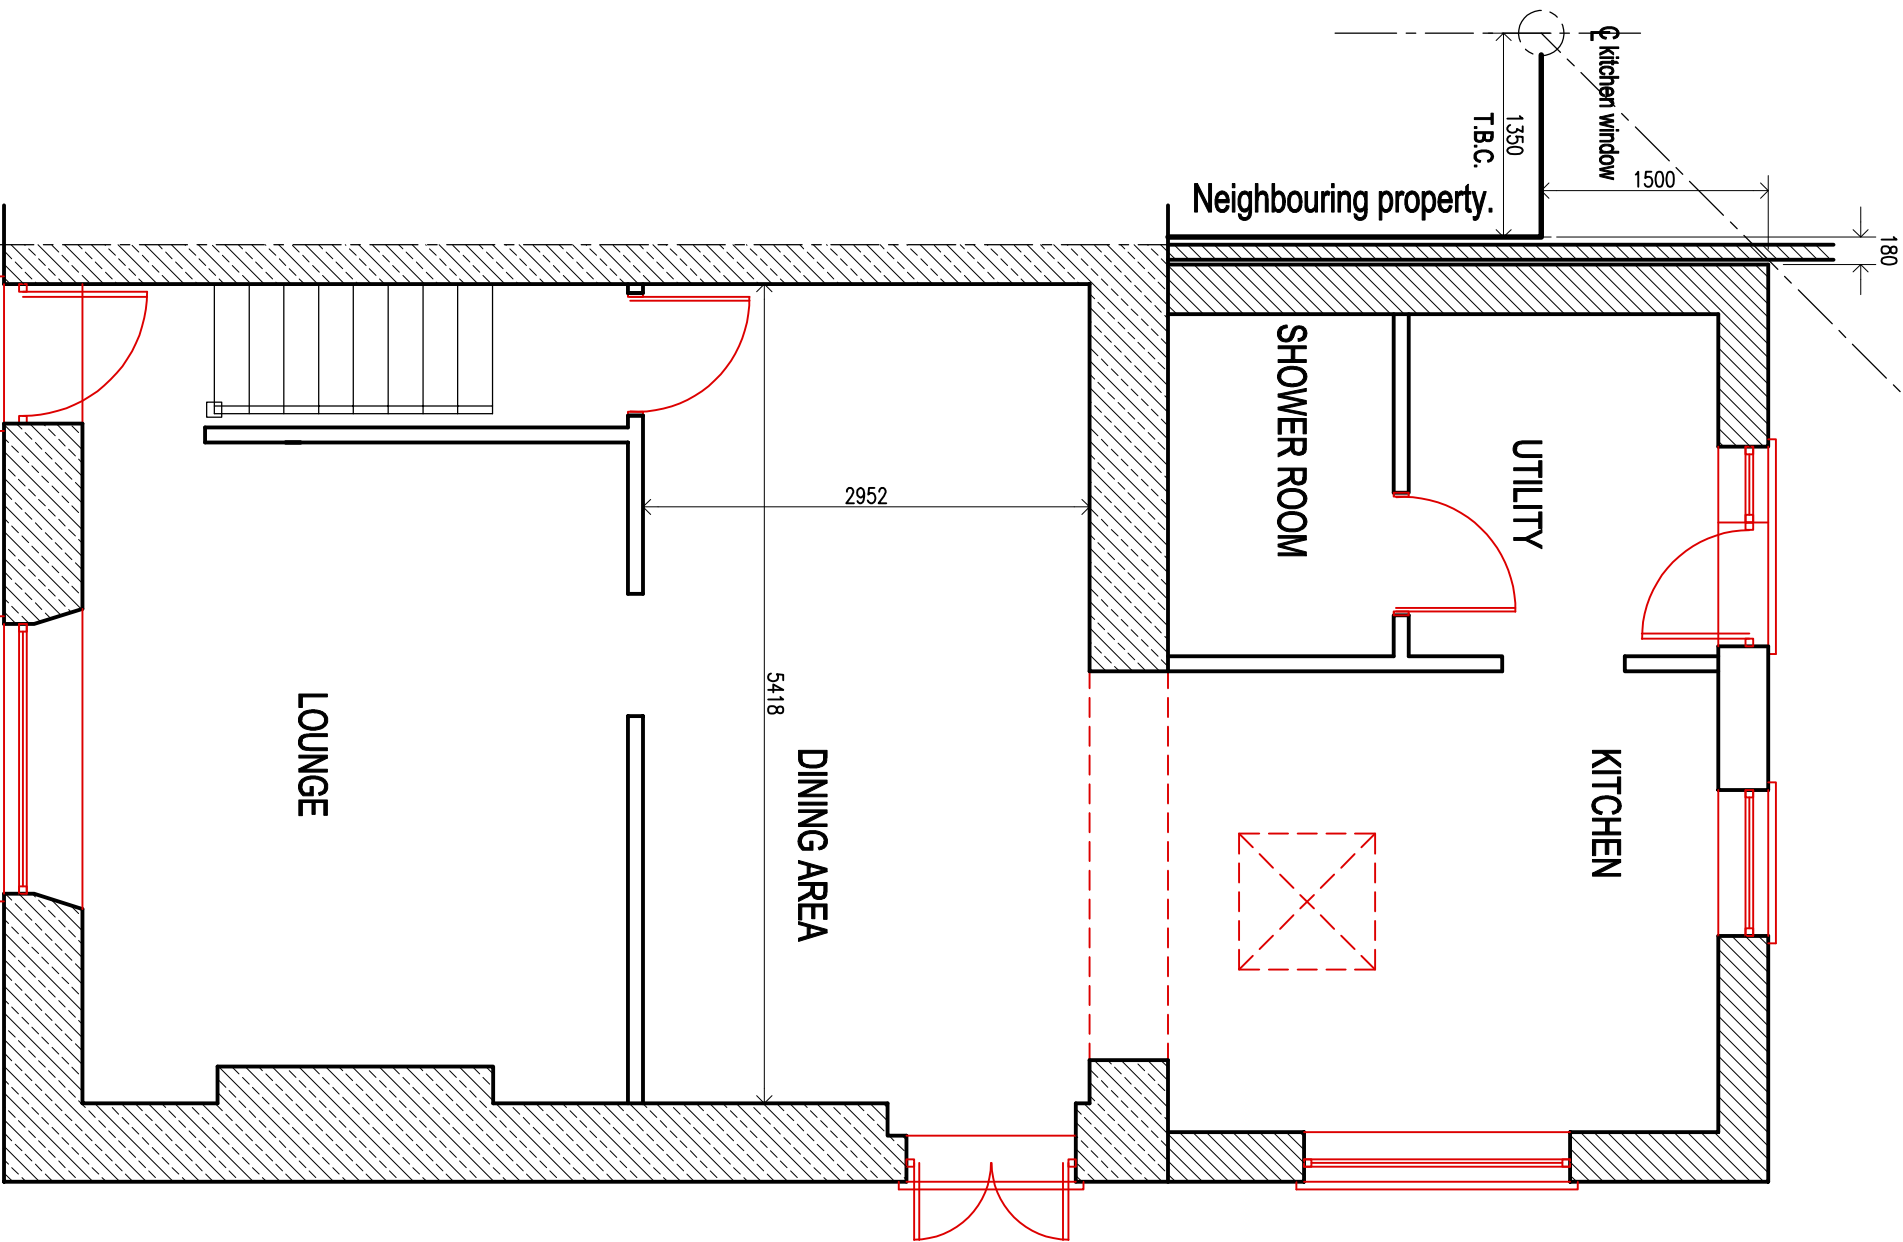

CLIENT
MR NEIL PAUL CODY.

job title
PROPOSED REAR FIRST FLOOR EXTENSION.
@ 2, CWRT Y DEFAID. MARGAM. PORT TALBOT SA13 2TF

drawing title
EXISTING GROUND FLOOR PLAN.

job No:	drawing No:	scales:
22.88	02	1:50 @A3