




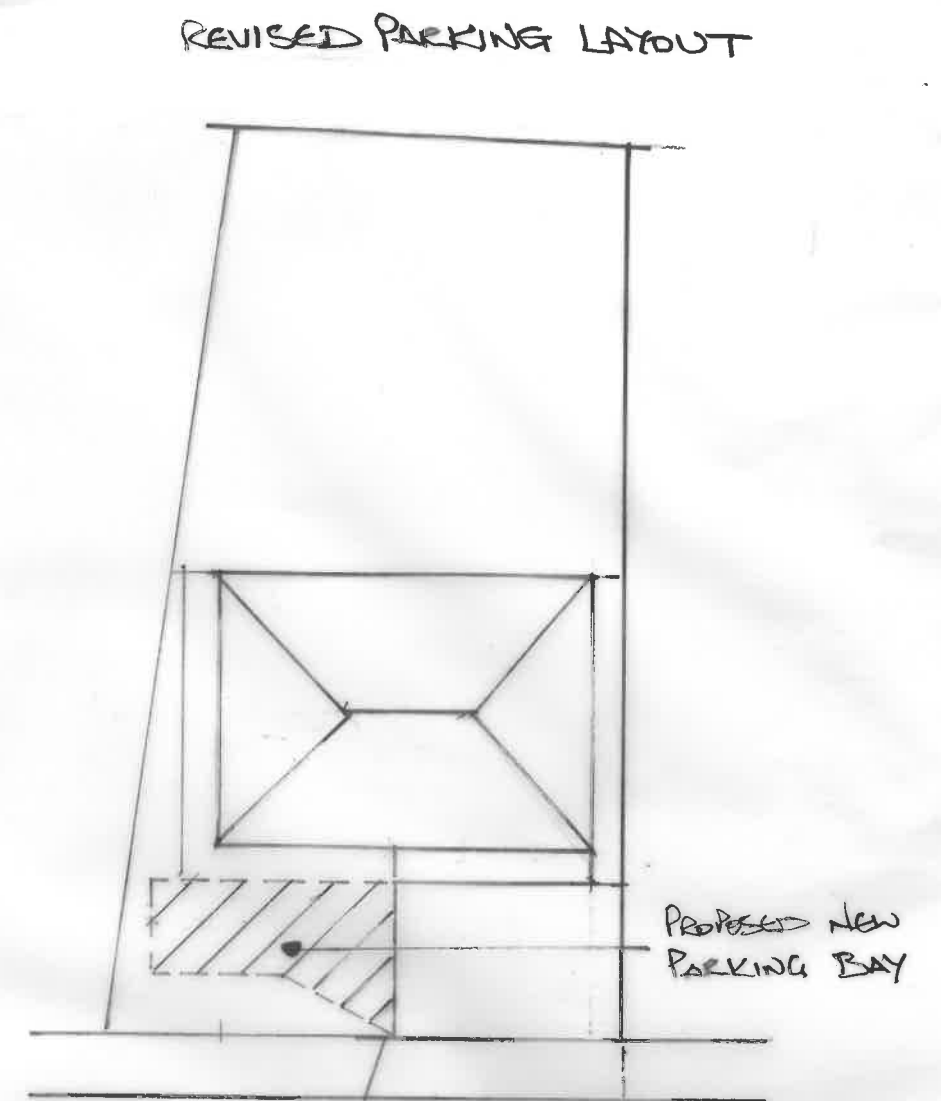

PROPOSED FRONT ELEVATION

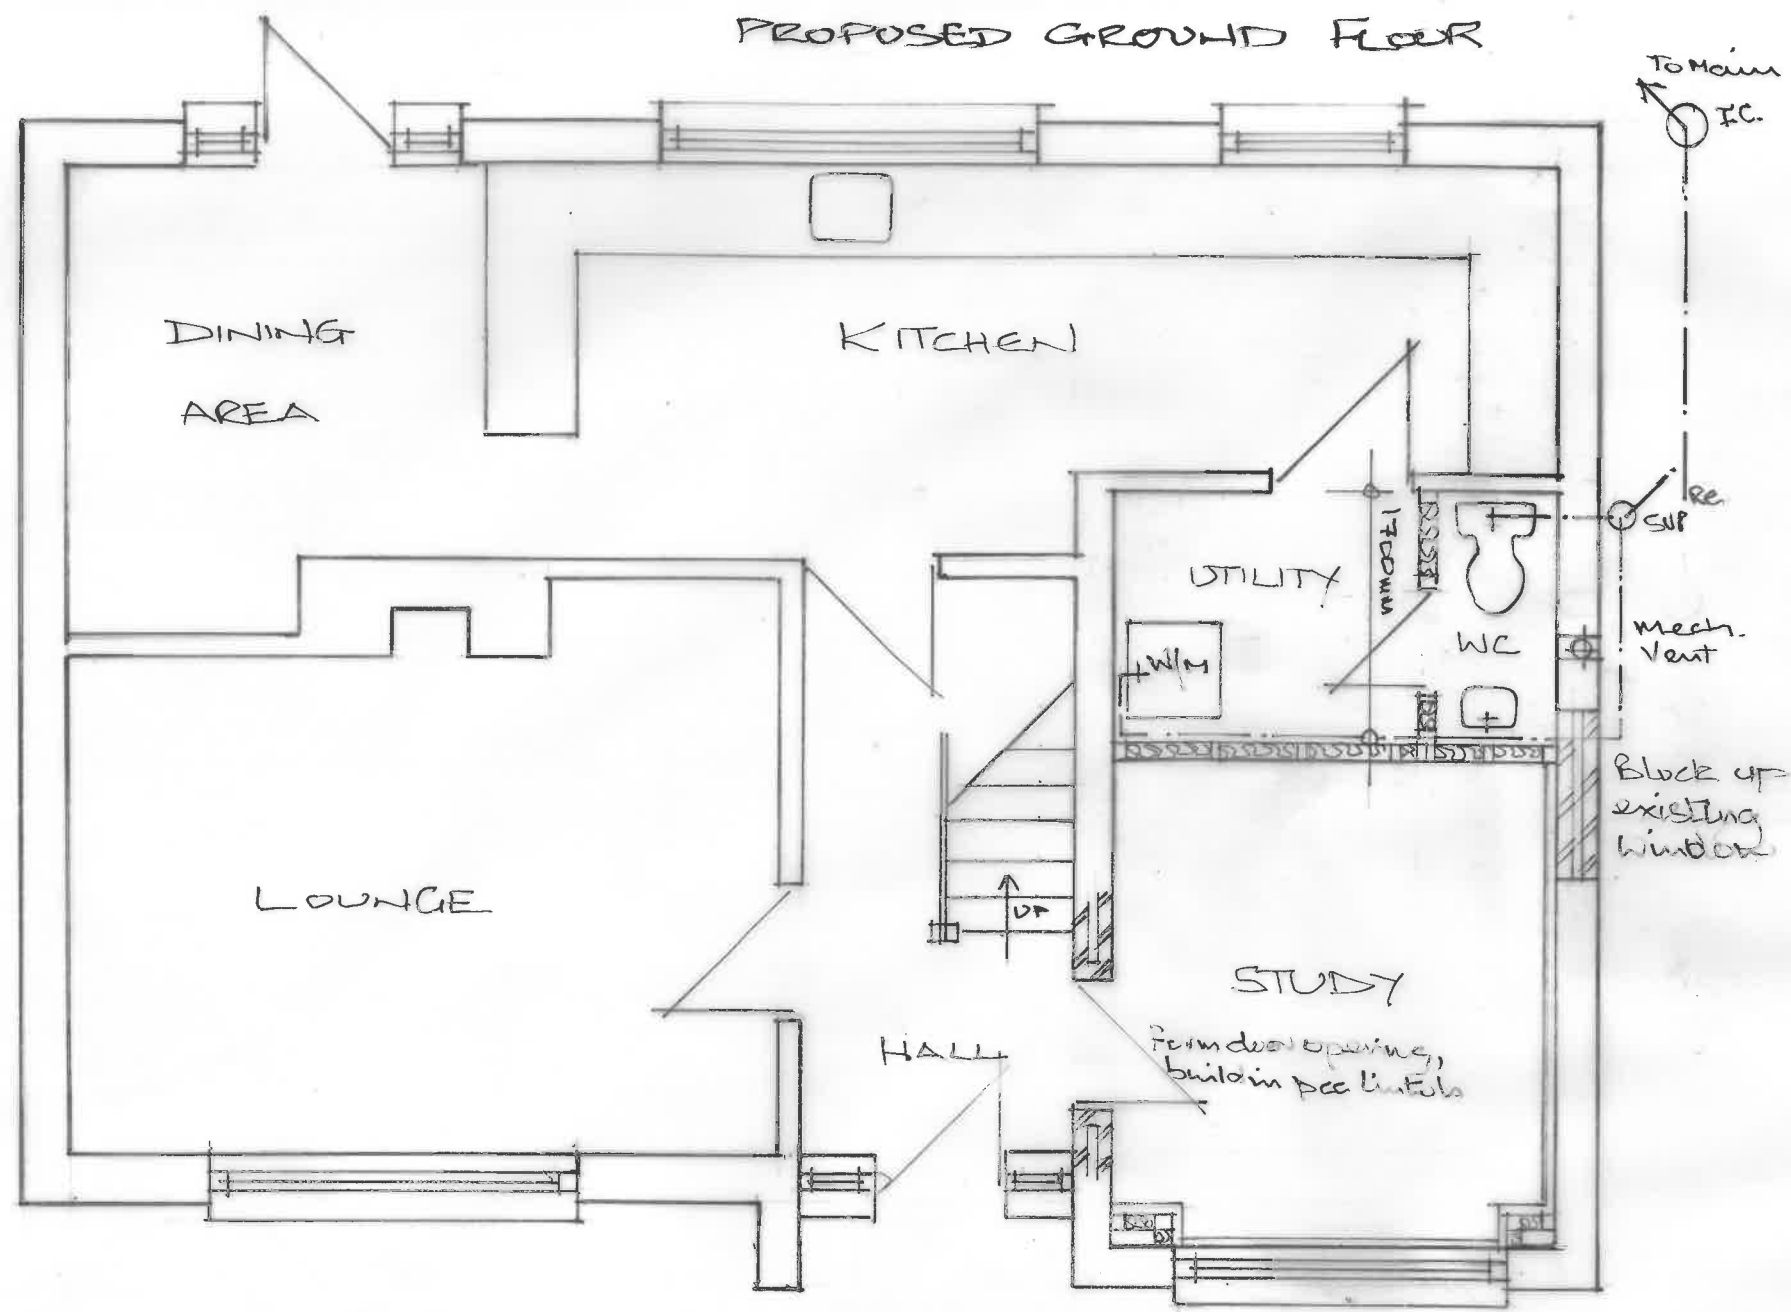

PROPOSED SIDE ELEVATION

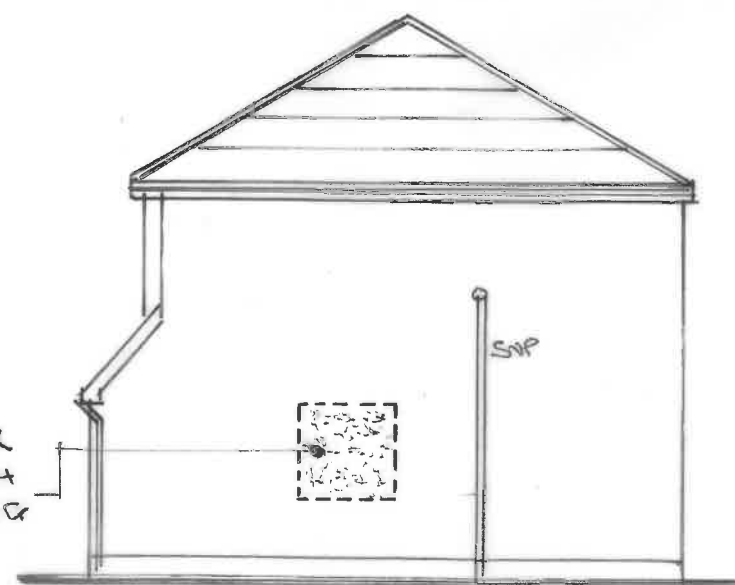

Rev. A Note added.

Name	D. Bale		
Site Address	107 Neath Road Rhos Swansea SA8 3EH		
Project	Conversion of Garage into Living Accomodation & Provision of Extra Parking Space		
Scale	1:50 1:100	1:200	Drawing No. DB/23/02A