




Schedule of Proposed Materials
Walls - Buff coloured brick to match existing.
Roof - Brown interlocking concrete roof tiles, to match existing.
Windows and Doors - White uPVC , style and profile to match existing.
Rainwater Goods - White uPVC , style and profile to match existing.

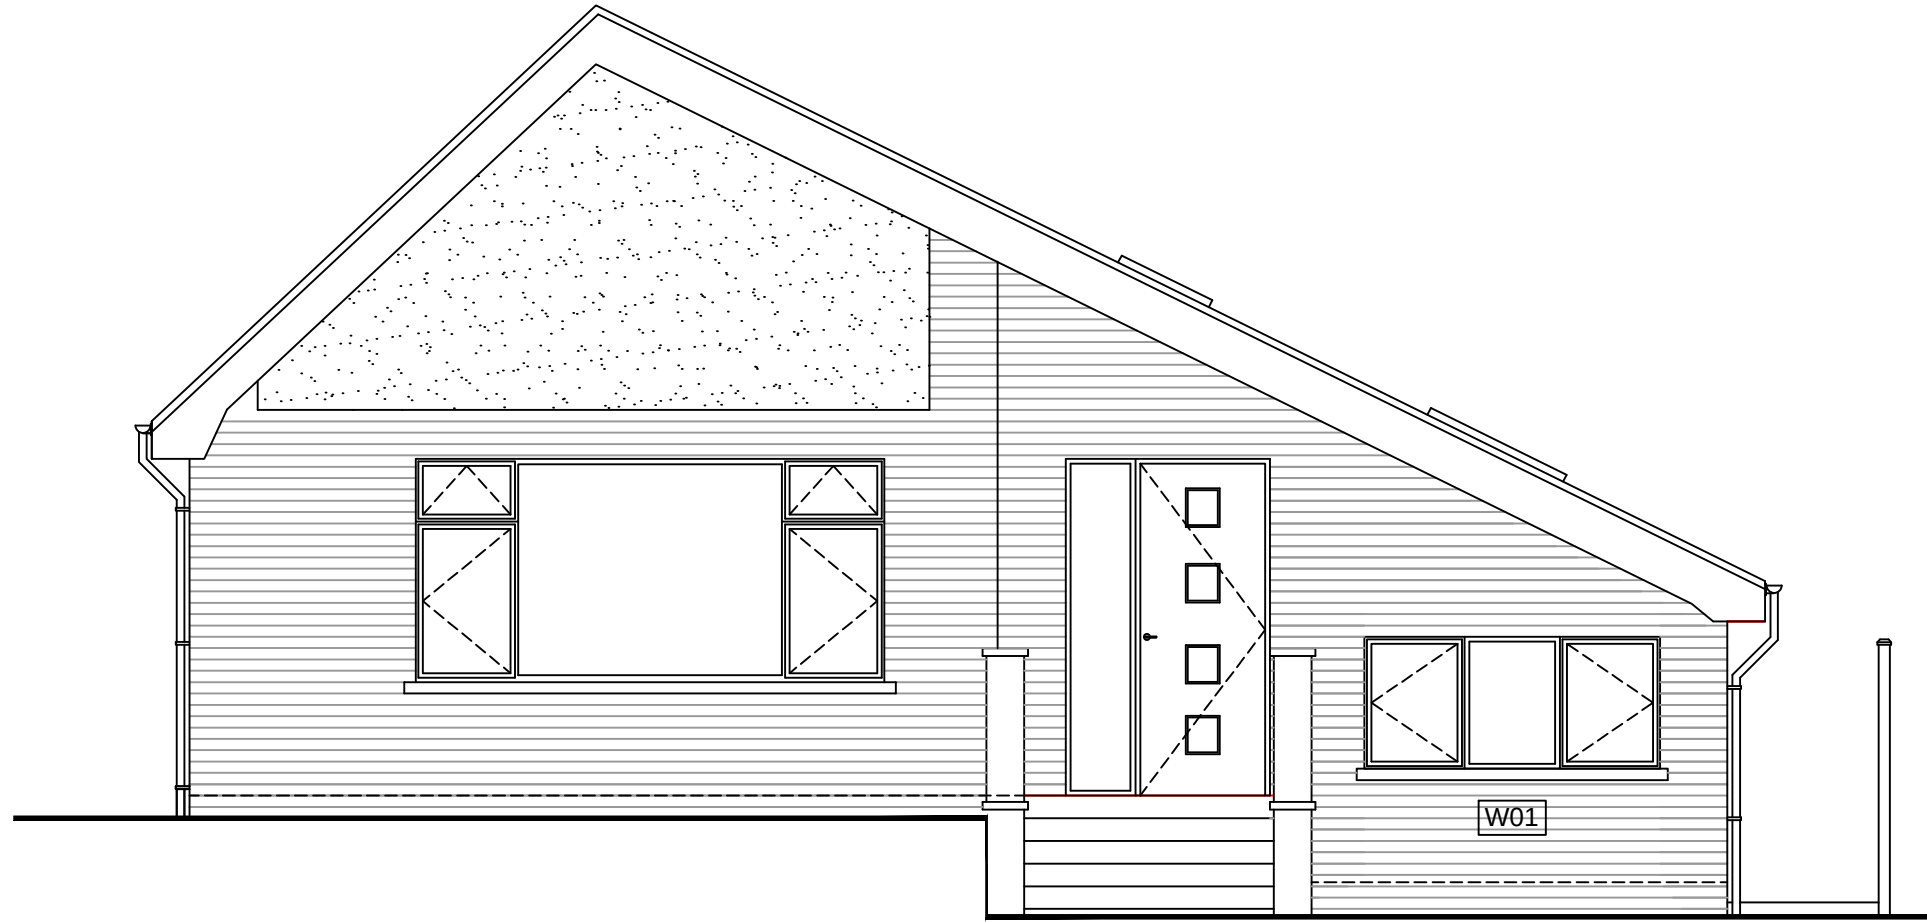


Proposed Front Elevation

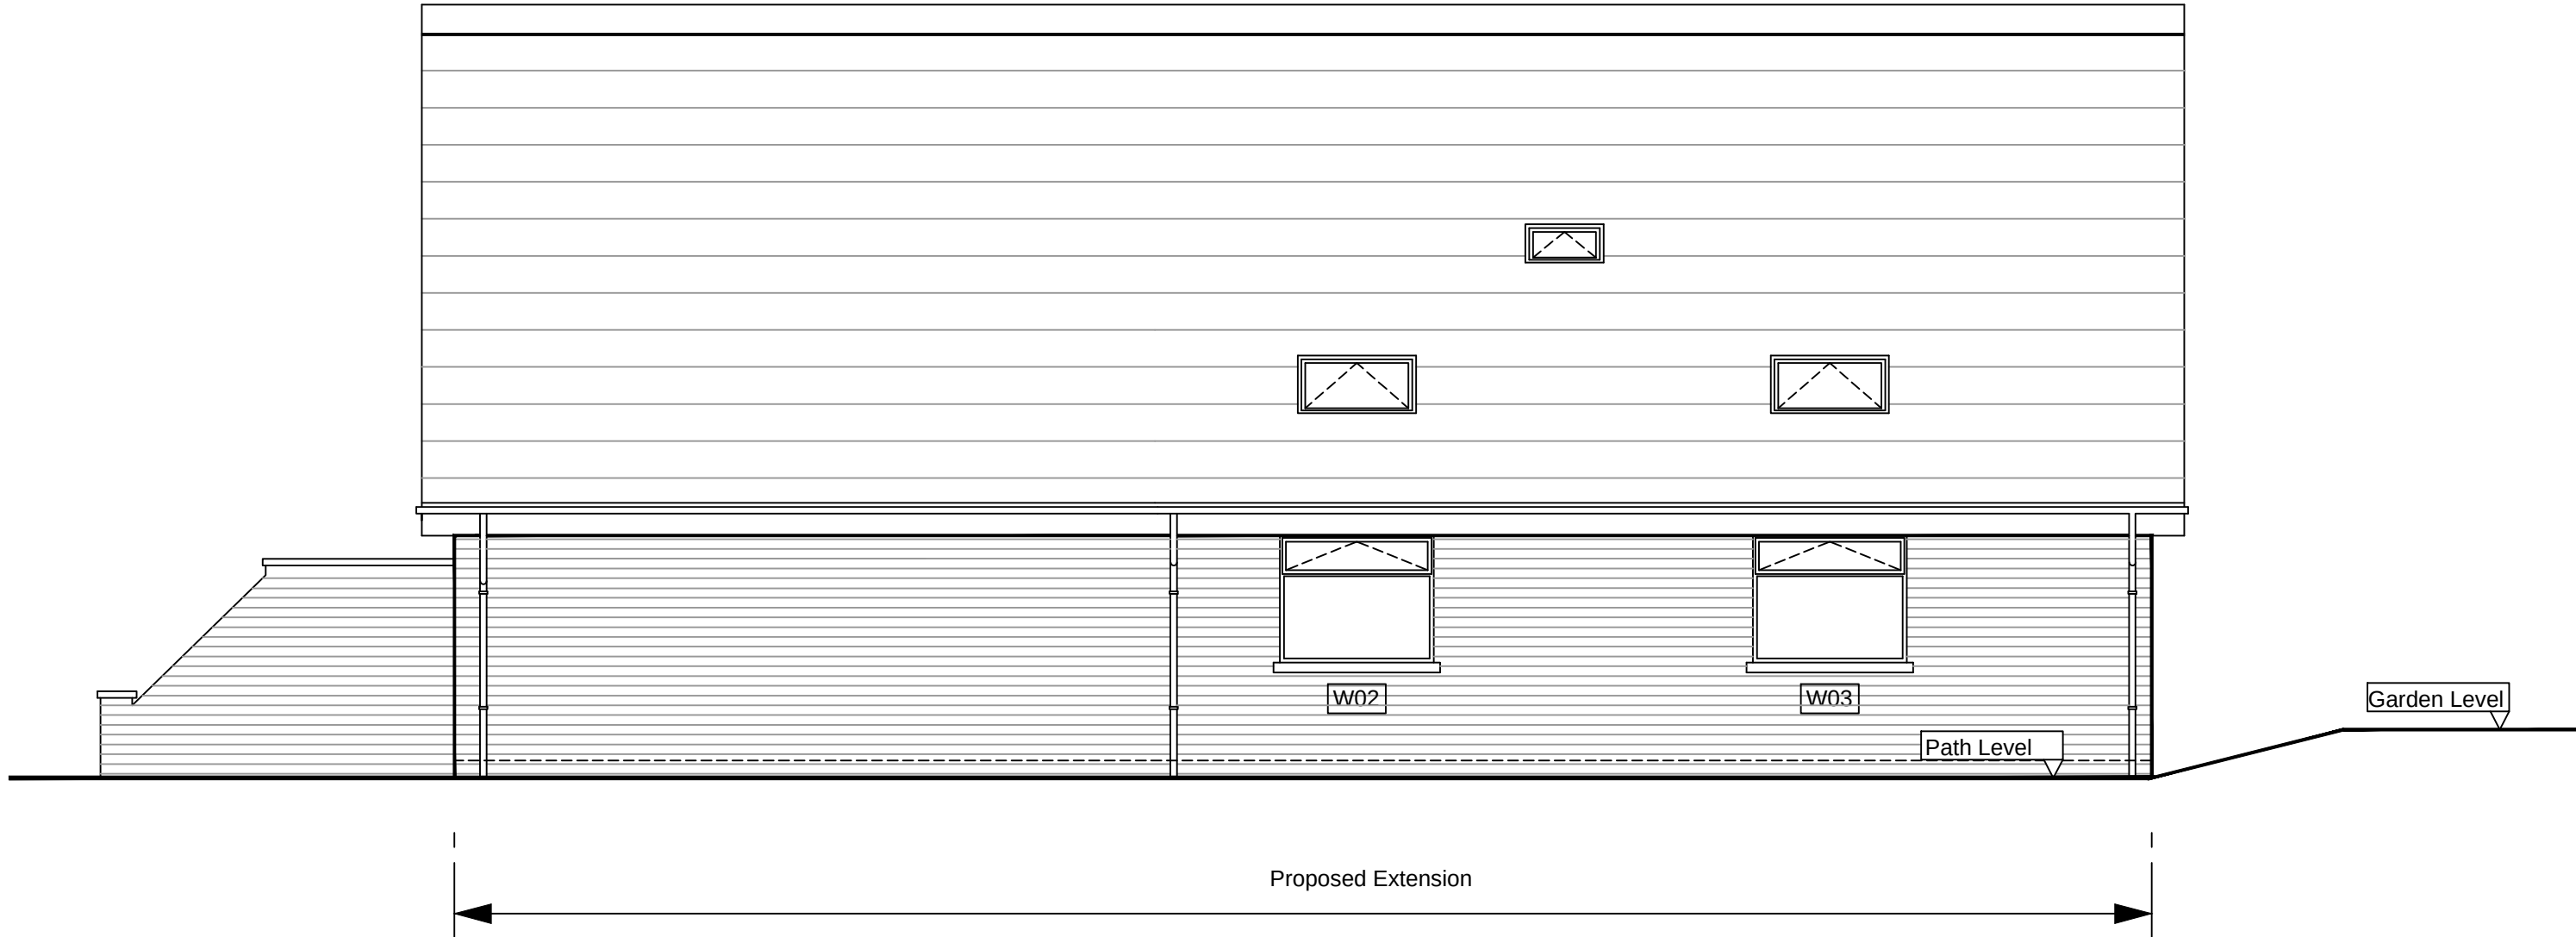

Proposed Side Elevation

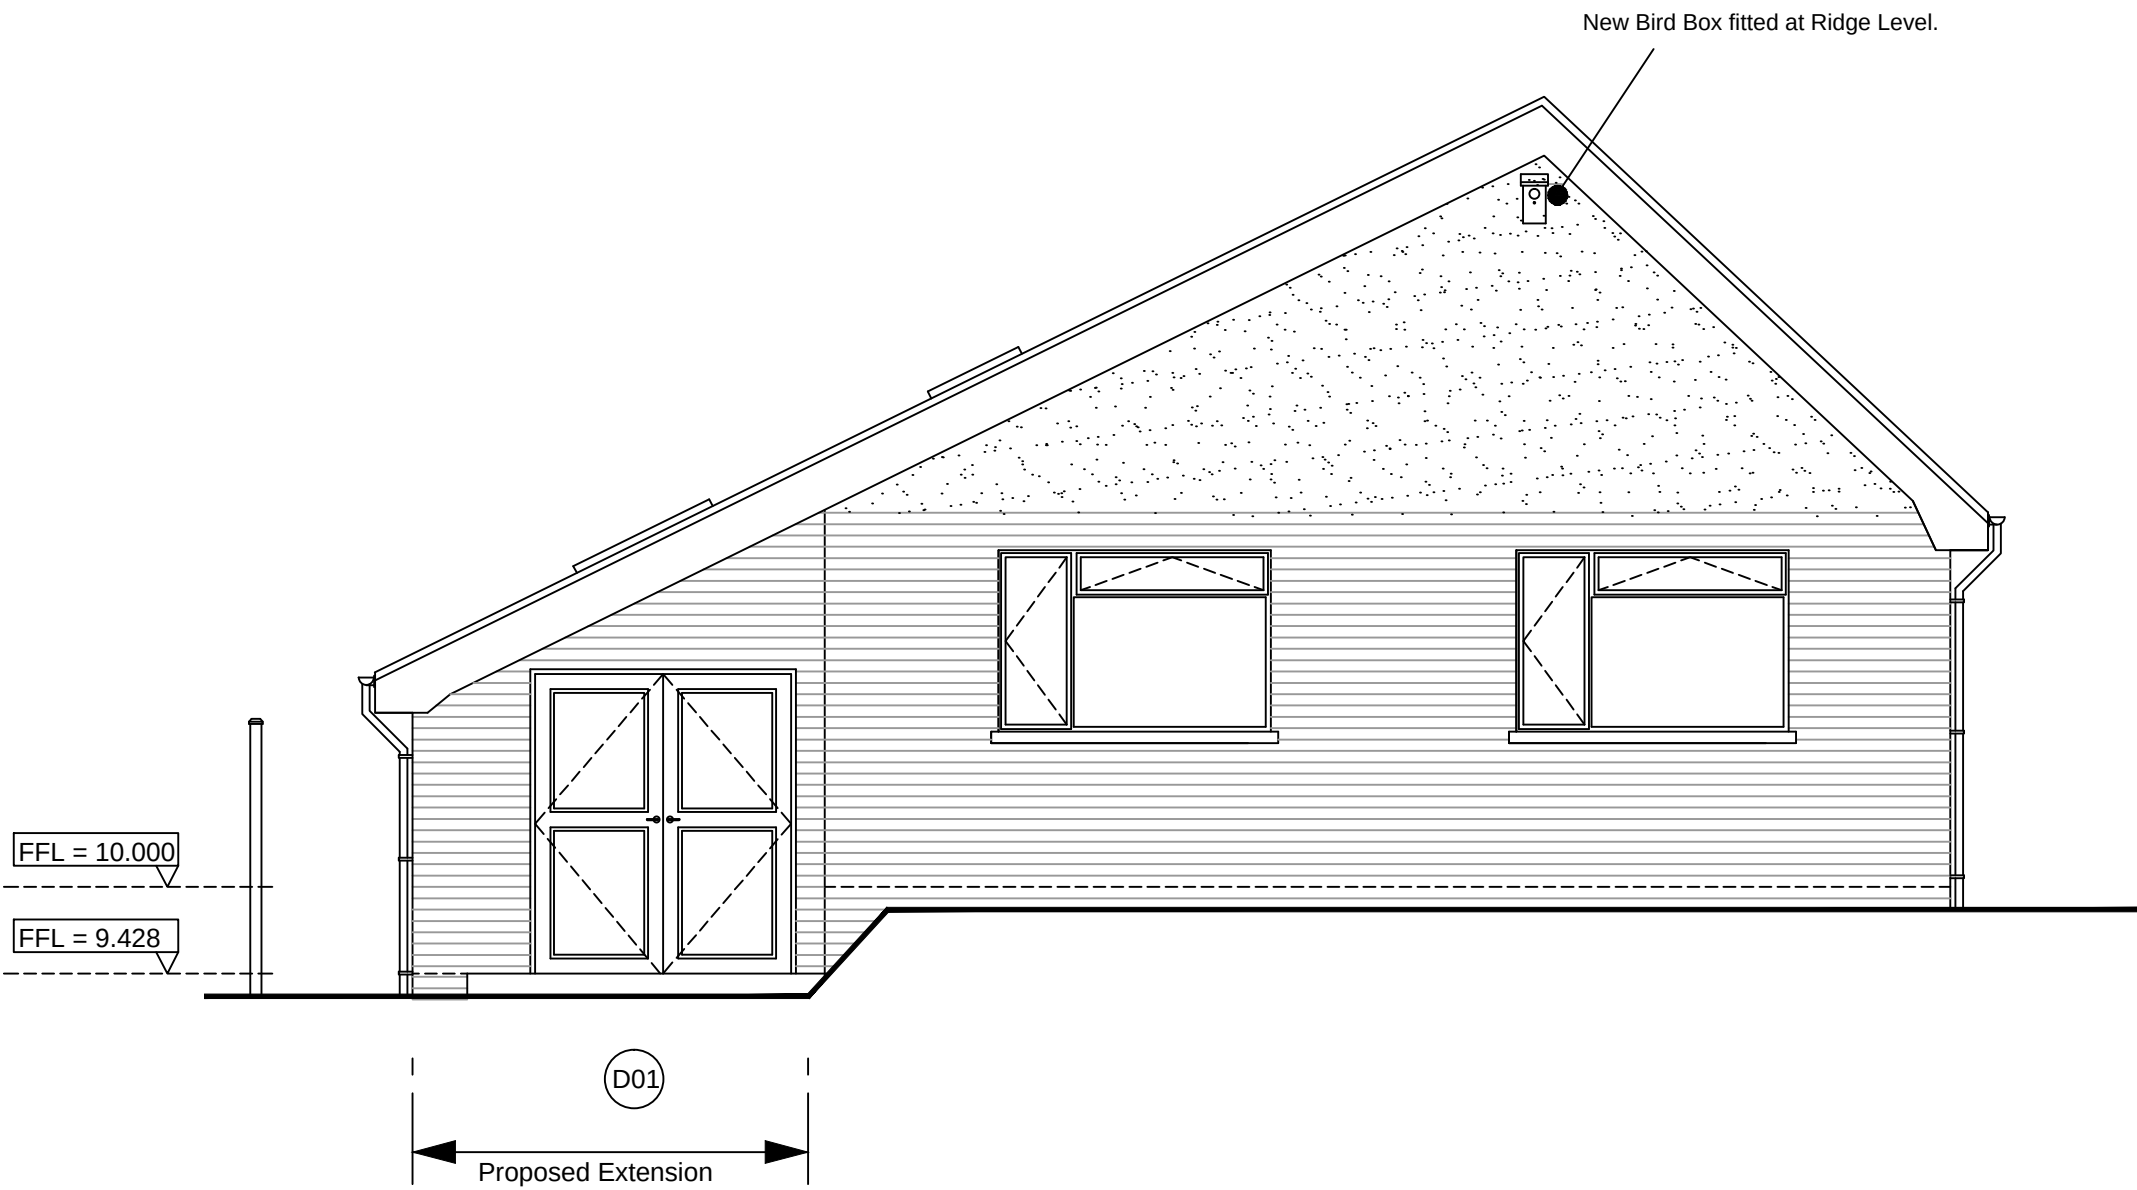

Proposed Rear Elevation

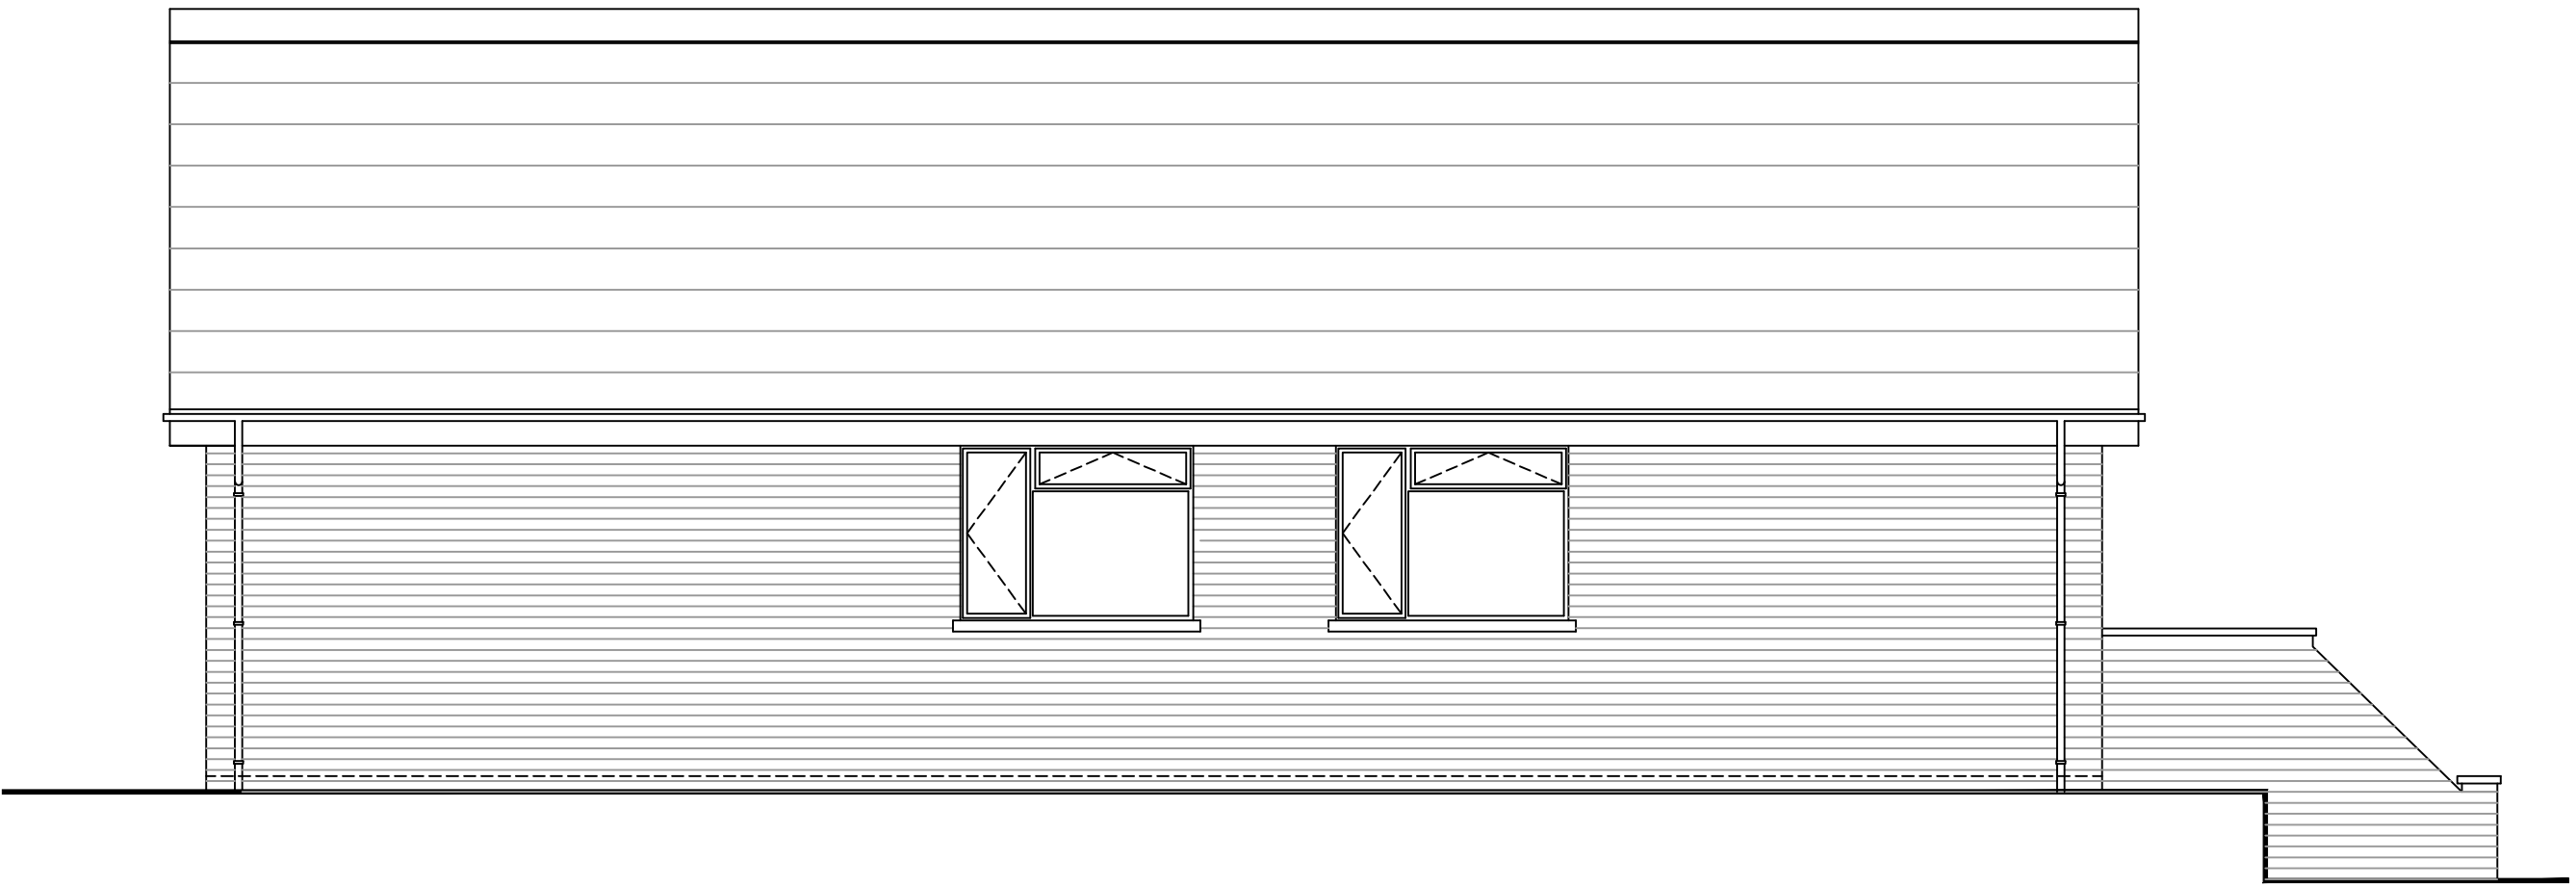

Proposed Side Elevation

D	March 2023	Side Path & Garden Level Indicated	S.L.
C	March 2023	Additional Information Added	S.L.
B	March 2023	Additional Information Added	S.L.
A	Feb 2023	Additional Information Added	S.L.
REV	DATE	REVISION	INITIALS
PROJECT TITLE:			
57 Delffordd			
Rhos			
Pontardawe			
Swansea. SA8 3EJ			
DRAWING TITLE:			
Proposed Elevations			
STATUS:			
Planning Application Drawing			
DATE:	DRAWN by:	CHECKED by:	
February 2023	SJL	HRL	
SCALE:	PAPER SIZE:	JOB NUMBER:	
1:50	A1	57DF	
DRAWING NUMBER:			REVISION
57DF/003			D