


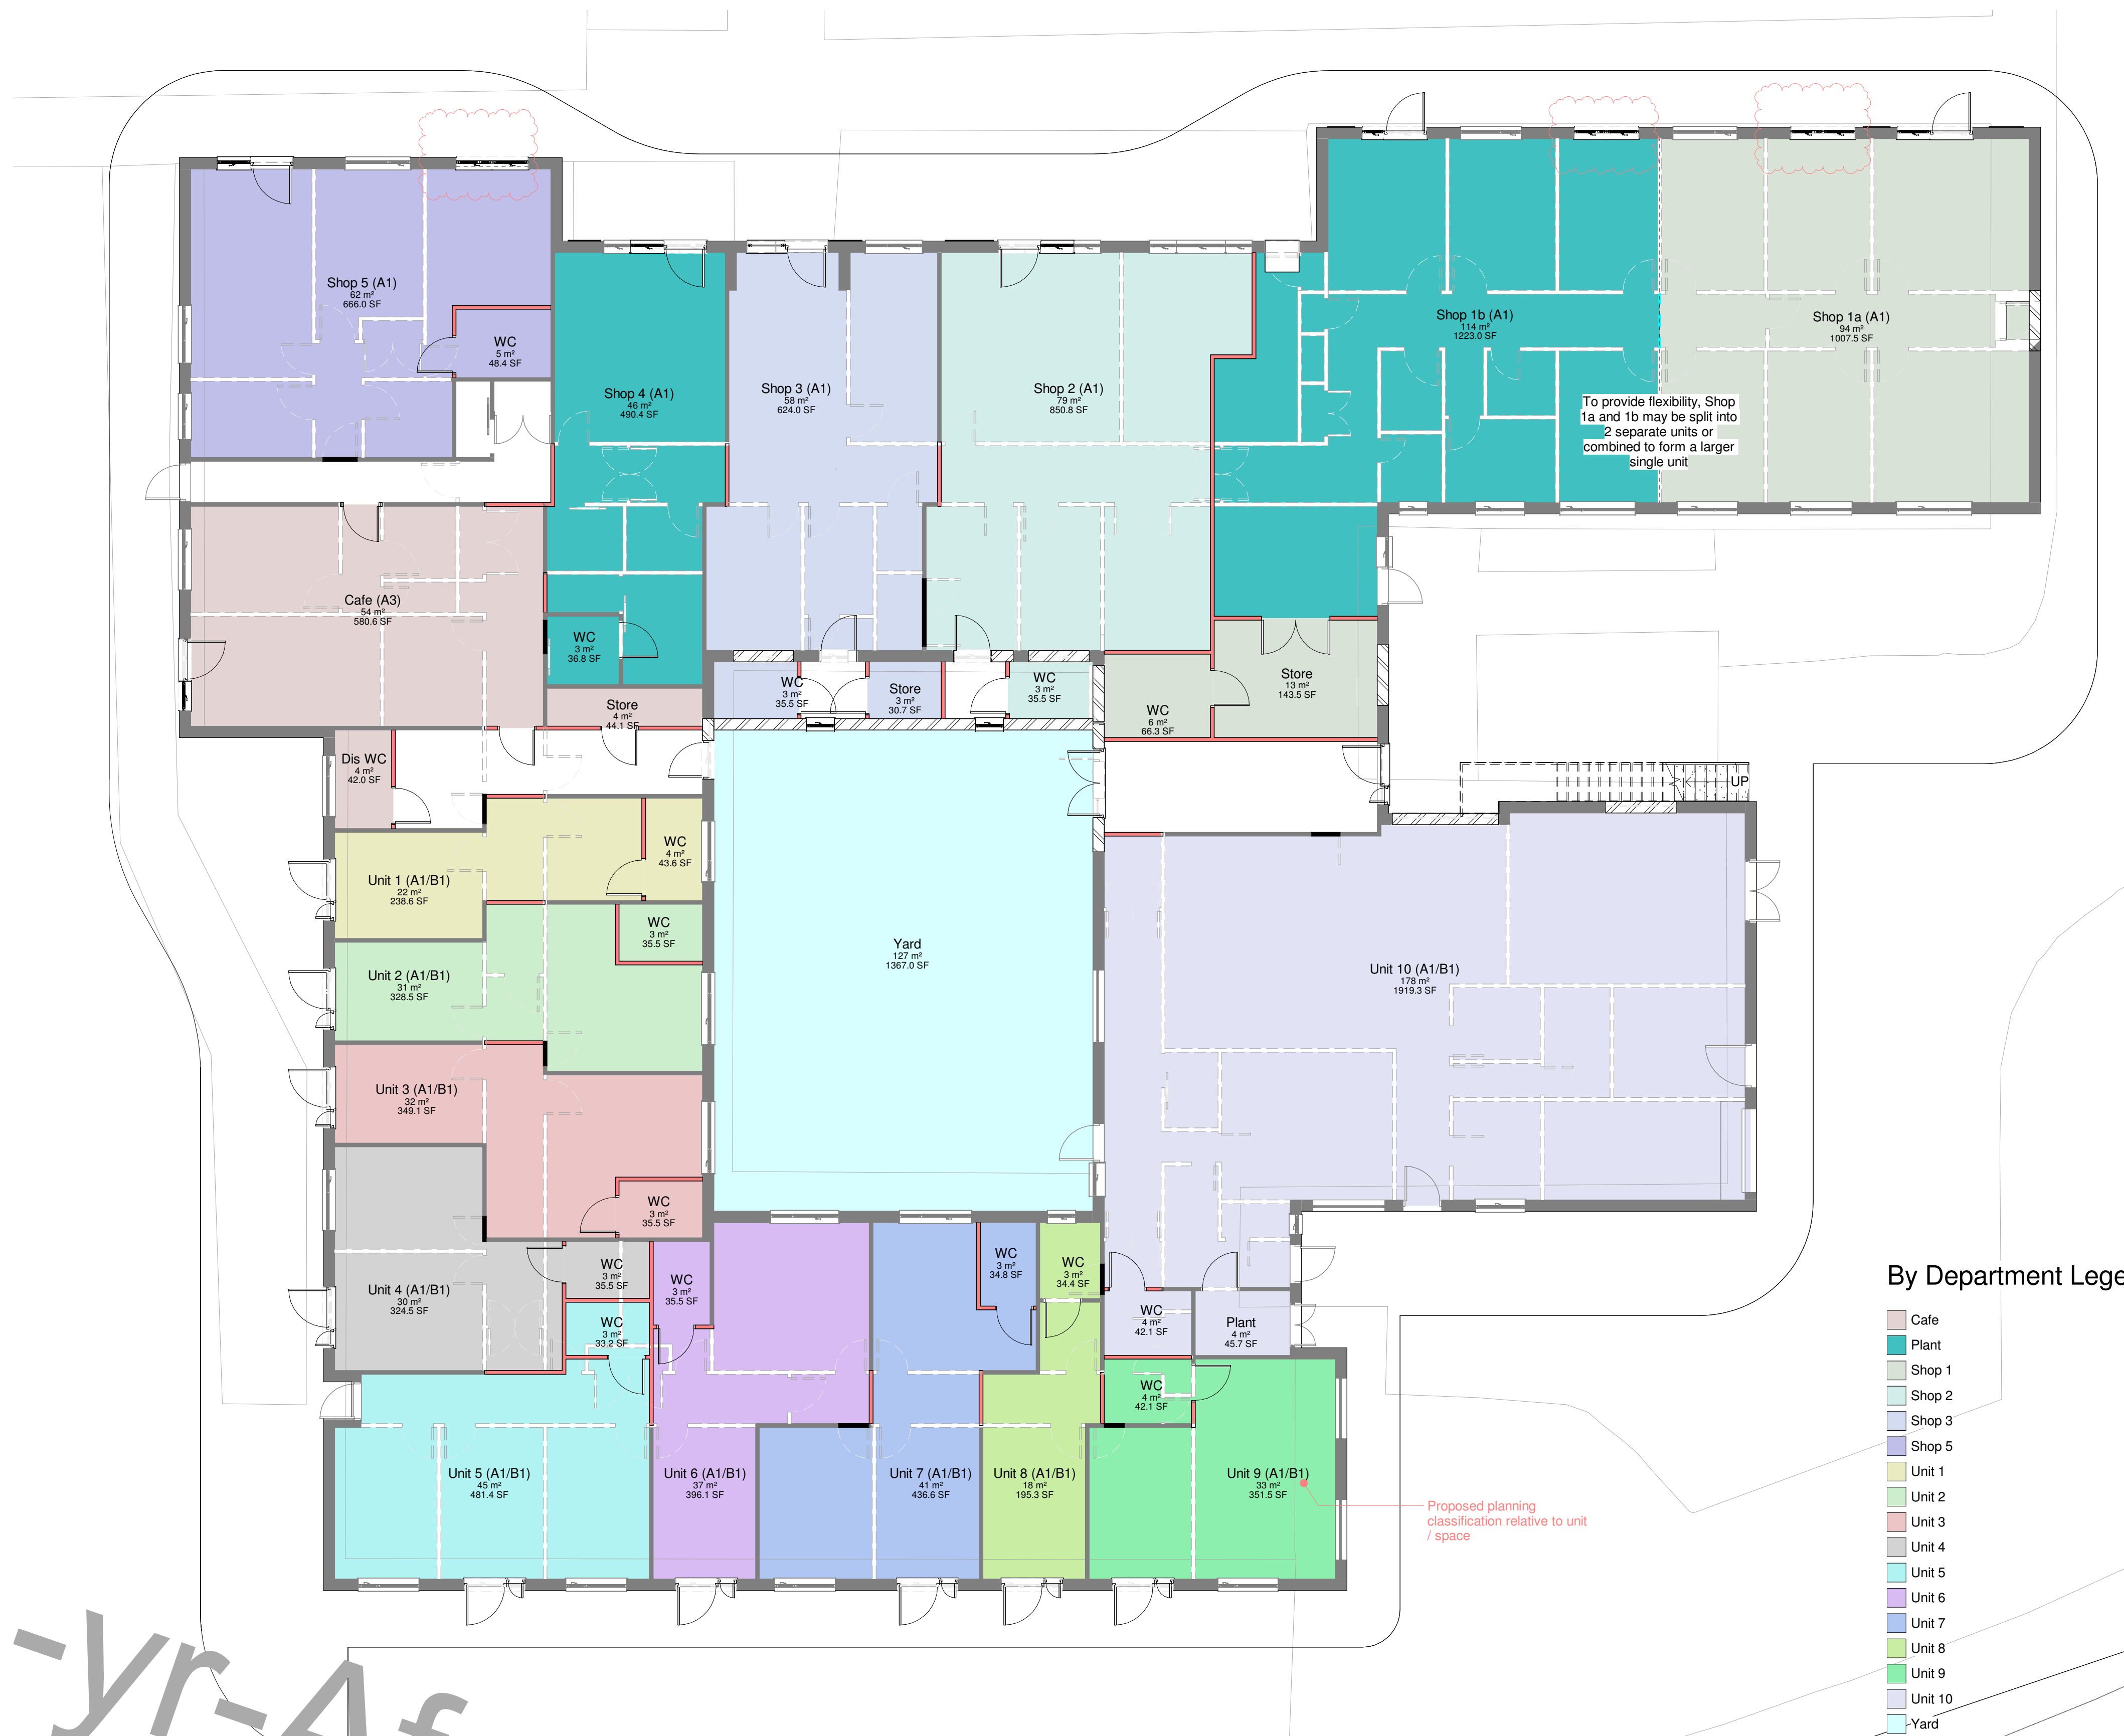

-Yr-Af
GROUND FLOOR - PROPOSED
1 : 100

By Department Legend

- Cafe
- Plant
- Shop 1
- Shop 2
- Shop 3
- Shop 5
- Unit 1
- Unit 2
- Unit 3
- Unit 4
- Unit 5
- Unit 6
- Unit 7
- Unit 8
- Unit 9
- Unit 10
- Yard

Rev	Description	Date
A	Creche substituted with Unit	10/3/22
B	PV added, roof access gate added, fenestration amended, advertising / signage location added, Shop 4 added, Roof over central area removed, proposed use class of Units 1-10 altered	26/02/23
C	Fenestration altered, signage added	08/03/23

STATUS	PURPOSE OF ISSUE
	PLANNING

i.m.Design Studio
Chartered Institute of Architectural Technologists
Registered Practice
27 Park Avenue,
Skewen, SA106RU

PROJECT	MIN YR AFON CWMAVON
---------	------------------------

TITLE	PROPOSED GROUND FLOOR PLAN
-------	-------------------------------

CLIENT	SWS PROPERTY
--------	--------------

DRAWN BY JM	CHECKED BY Checker	DATE 03-02-22
SCALE (@ A1) 1 : 100	PROJECT NUMBER Project Number	
DRAWING NUMBER A1 - A100	REV C	