




FRONT ELEVATION - OPTION 1
1 : 100

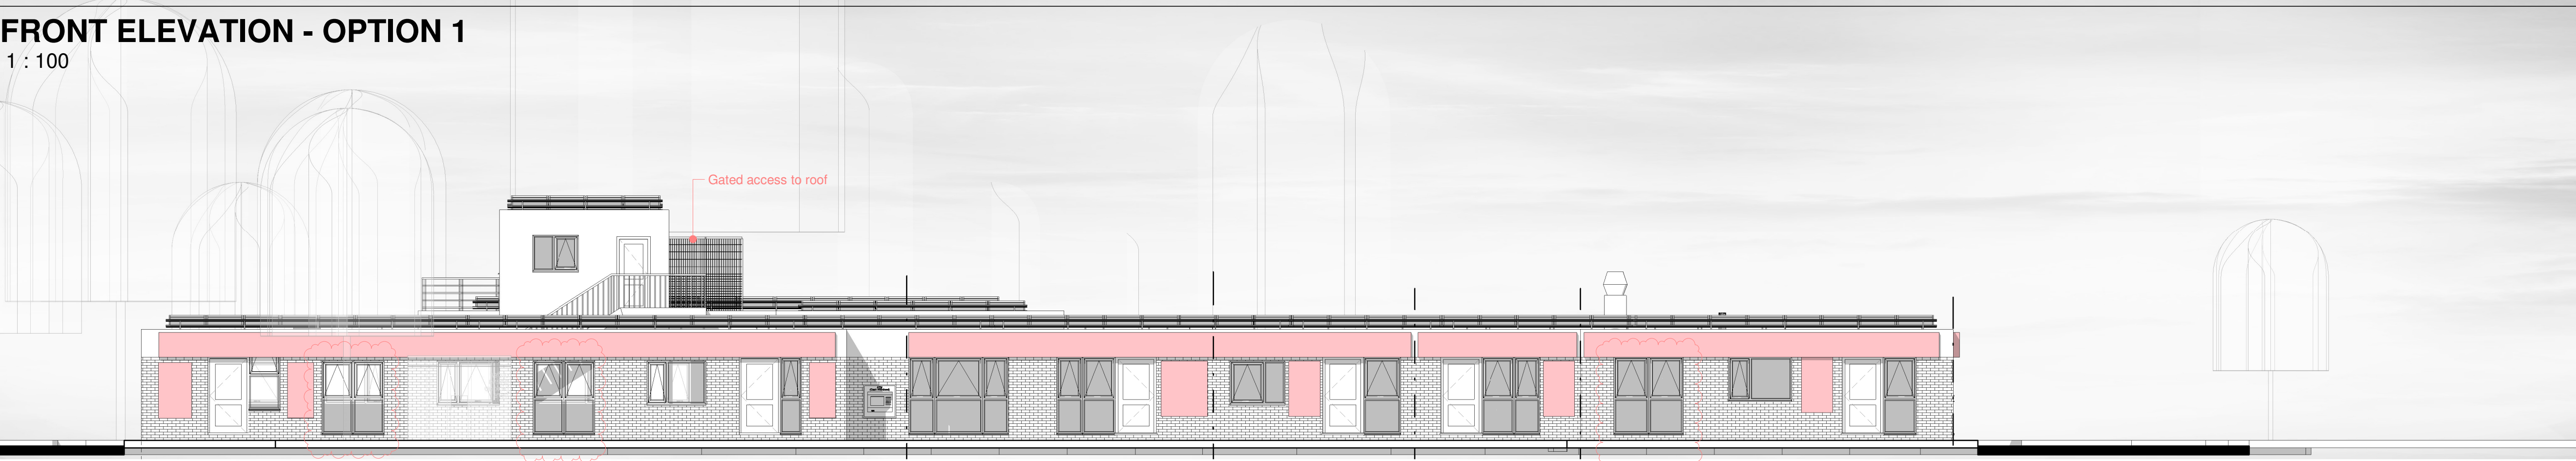


LEFT ELEVATION - OPTION 1
1 : 100

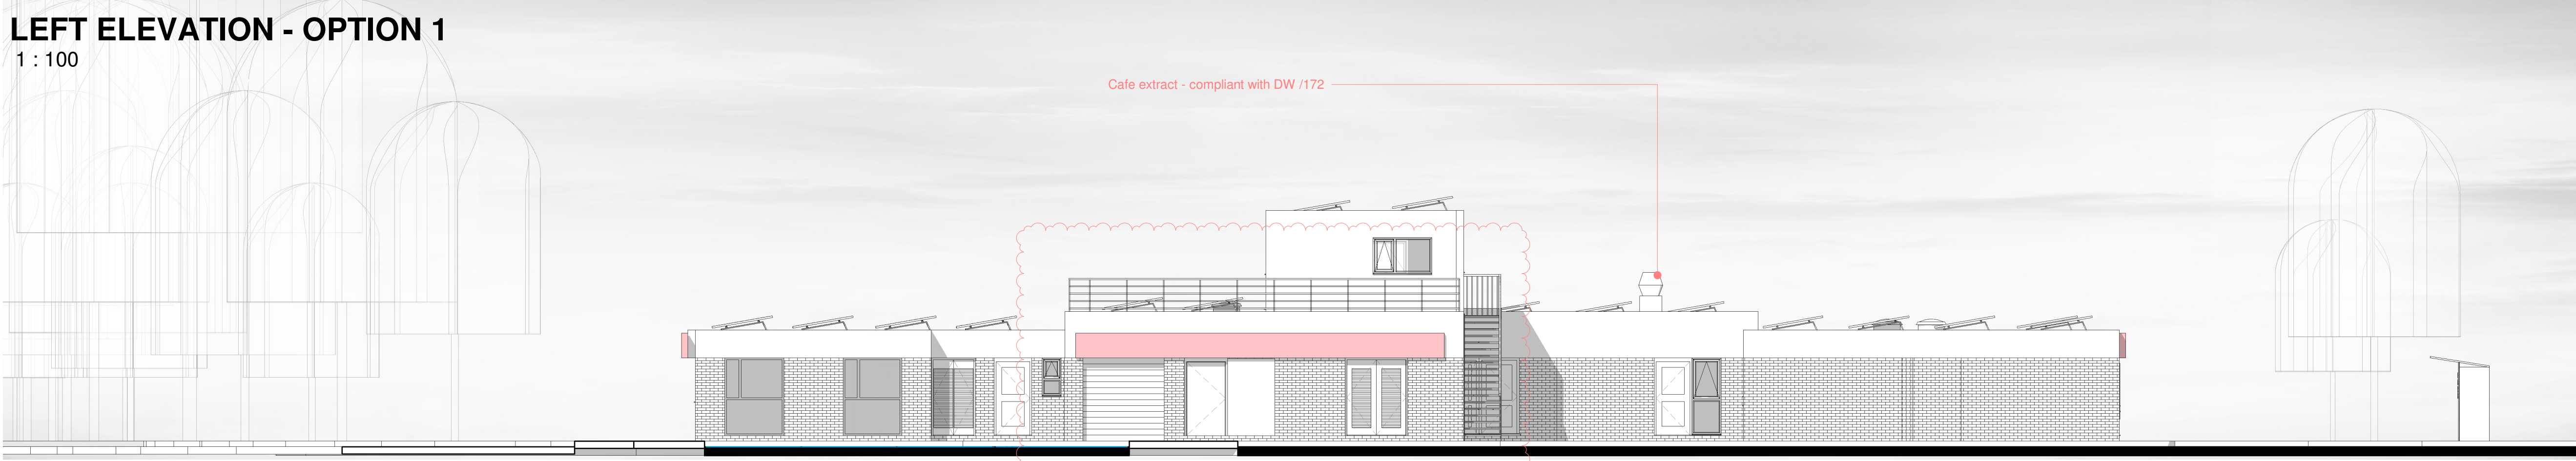

REAR ELEVATION - OPTION 1
1 : 100

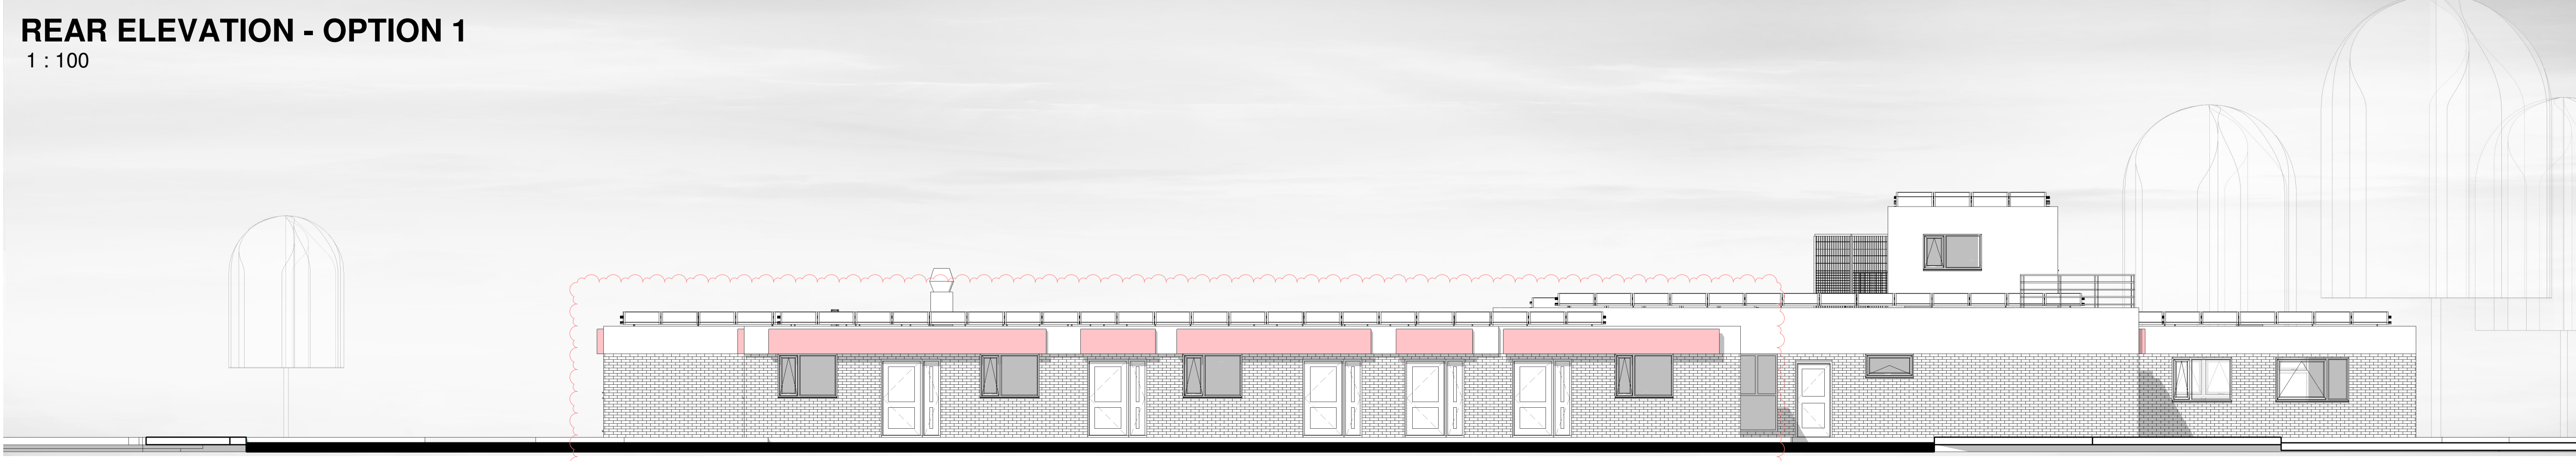

RIGHT ELEVATION - OPTION 1
1 : 100

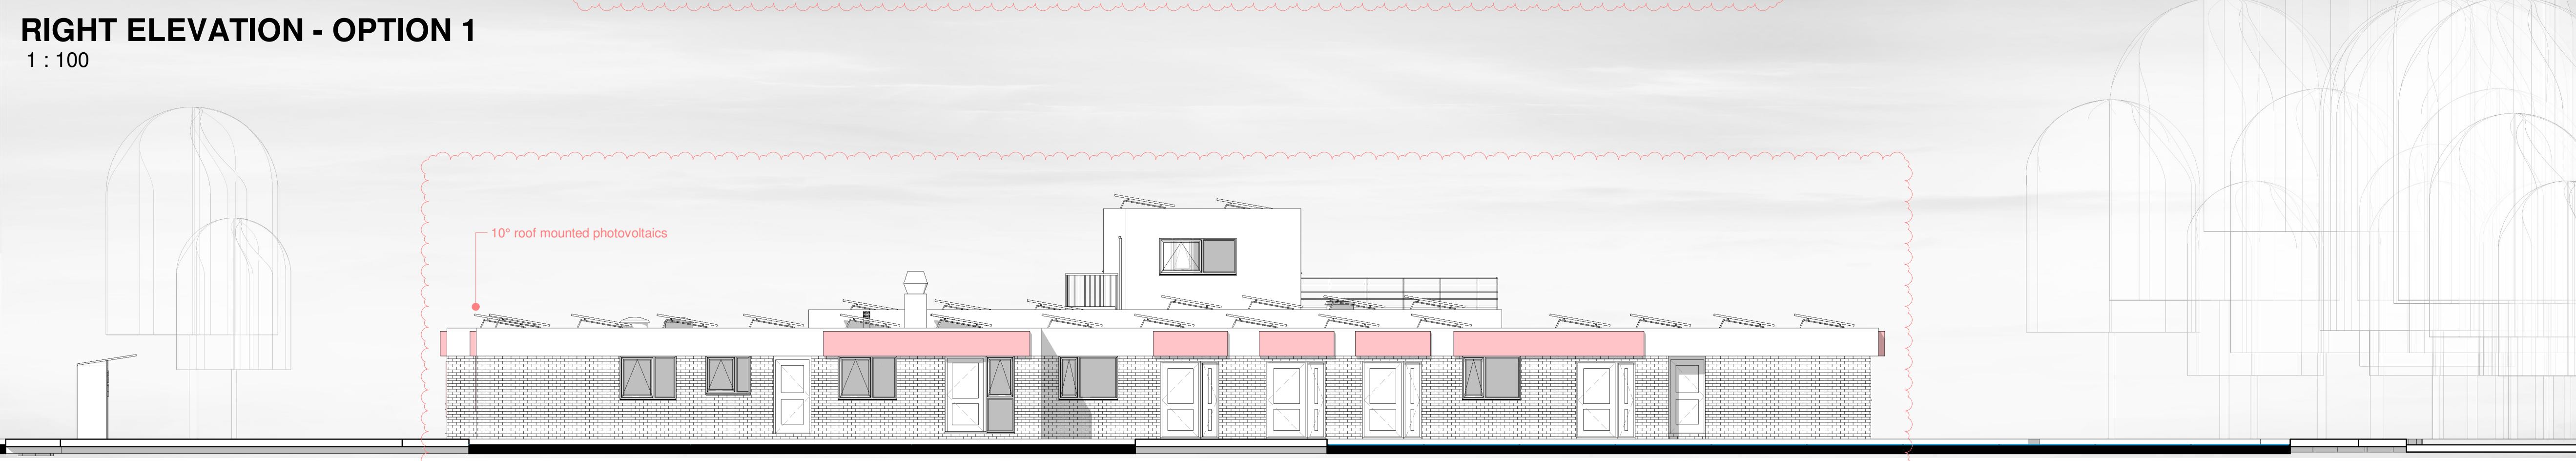


shades areas denote proposed
advertising / shop signage - not lit

Rev	Description	Date
A	PV added, roof access gate added, fenestration amended, advertising / signage location added, Shop 4 added, Roof over central area removed, proposed use class of Units 1-10 altered	26/02/23
B	Fenestration altered, signage added	08/03/23

STATUS	PURPOSE OF ISSUE
	PLANNING

i.m.*Design Studio*

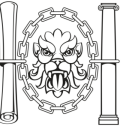

Chartered Institute of
Architectural Technologists
Registered Practice

27 Park Avenue,
Skewen, SA106RU

PROJECT	MIN YR AFON CWMAVON
---------	------------------------

TITLE	PROPOSED ELEVATIONS
-------	---------------------

CLIENT	SWS PROPERTY
--------	--------------

DRAWN BY JM	CHECKED BY Checker	DATE 03-02-22
SCALE (@ A1) As indicated	PROJECT NUMBER Project Number	
DRAWING NUMBER A1 - A102	REV B	