


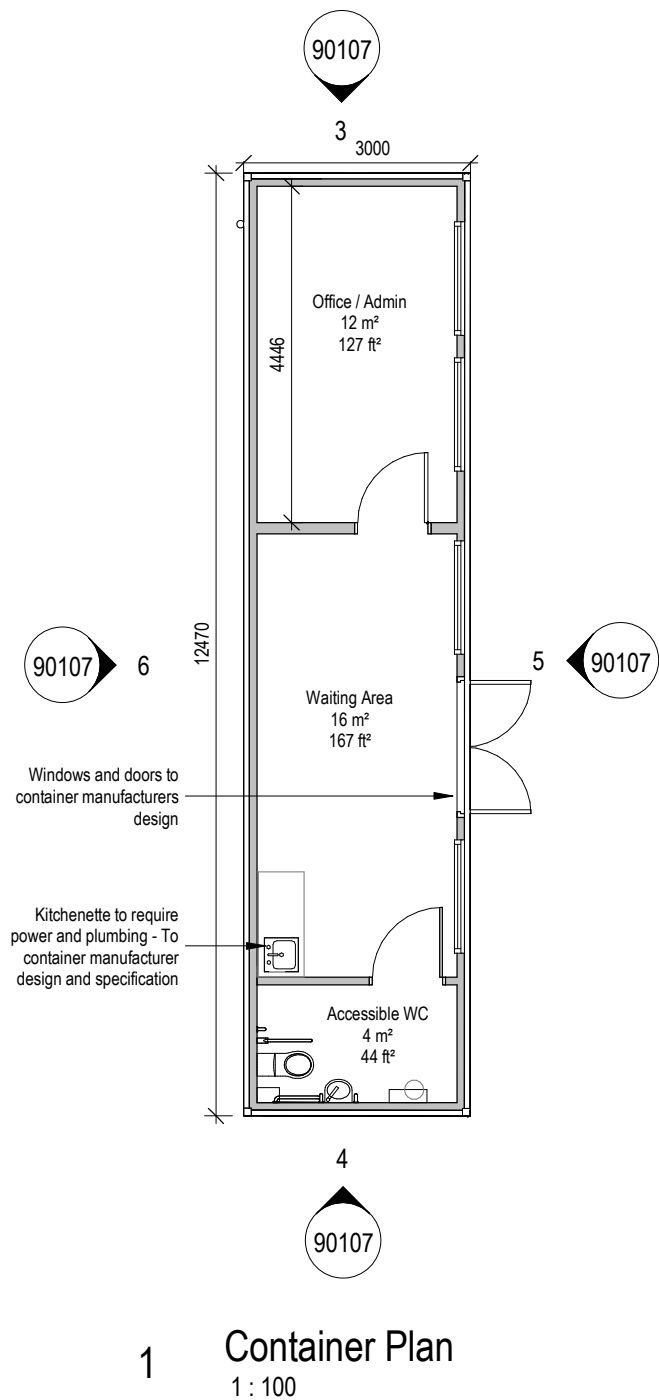

2 Roof Plan
1 : 100

3 North Elevation
1 : 100

4 South Elevation
1 : 100

5 East Elevation
1 : 100

6 West Elevation
1 : 100

Notes:
© Rio Architects Ltd.
This drawing is copyright and must not be reproduced or disclosed to third parties without the prior written consent of Rio Architects Ltd.

Do not scale this drawing. Responsibility is not accepted by Rio Architects Ltd for errors made by others during the printing or scaling of this drawing. Use only written dimensions. It is the contractor's responsibility to verify all dimensions before commencing any work. Any discrepancies are to be notified in writing to Rio Architects Ltd immediately.

This drawing is to be read in conjunction with all other relevant project drawings, specifications and schedules prepared by Rio Architects Ltd and any other relevant consultants, specialists or subcontractors.

CDM notes are provided to assist the contractor in managing residual hazards identified during the design stage. Any such notes do not relieve the contractor of their duties under all relevant CDM Regulations.

For container location refer to drawing: -
0330-RIO-01_XX-DR-A-90102

4	Container design updated to match manufacturers information	RLD	RR	01/03/23
3	Distance between wall and container increased to 1000mm	RLD	JY	20/04/22
2	Changing room removed, office extended and kitchenette added as per client request via email on 25/03/22	RLD	RR	25/03/22
1	Container updated to match 'Open Space' design	RLD	JY	04/03/22
Rev	Description	Rev'd	Chk'd	Date

STATUS :		FOR INFORMATION	
SUITABILITY NUMBER KEY:		DOCUMENTATION - SIGN-OFF	
WIP		A - Fit for construction	
SD - Work in Progress*		B - Fit for construction, with comments	
SHARED		C - Comprehensive revisions needed	
S1 - Fit for co-ordination**		ARCHIVE	
S2 - Fit for information		AB - As Built	
S3 - Fit for internal review and comment		FC - Final Construction	
S4 - Fit for construction approval		* For internal pre-issue usage only.	
DOCUMENTATION		** For model file usage only.	
D1 - Fit for costing			
D2 - Fit for tender			
D3 - Fit for contractor design			
D4 - Fit for manufacture/ procurement			

Rio studio@rioarchitects.com
www.rioarchitects.com
@rioarchitects

Rio Cardiff 21a Allensbank Road Cardiff CF14 3PN +44 (0)29 2025 0066
Rio London 19 21 Hatton Garden London EC1N 8BA +44 (0)20 2691 7565

GRWP NPTC GROUP NPTCG

PROJECT TITLE :
MRI Scanner
Llandarcy

DRAWING TITLE :
Container Views

DRAWN BY : RLD CHECKED BY : JY APPROVED BY : RR
JOB NO : 0330 SCALE : 1 : 100 @ A3

SUITABILITY :				S2		
DATE :		01/03/22		REVISION:		4
PROJECT	ORIGIN.	VOLUME	LEVEL	TYPE	DISCIP.	NUMBER
0330	RIO	01	XX	DR	A	90107