





Produced on 25 January 2023 from the Ordnance Survey National Geographic Database and incorporating surveyed revision available at this date.
This map shows the area bounded by 274690 212685, 274790 212685, 274790 212785, 274690 212785.
Crown copyright and database rights 2023 OS 100054135. Supplied by copia ltd trading as UKPlanningMaps.com a licensed Ordnance Survey partner (OS 100054135).
Data licence expires 25 January 2024. Unique plan reference: vlc//899805/1214481

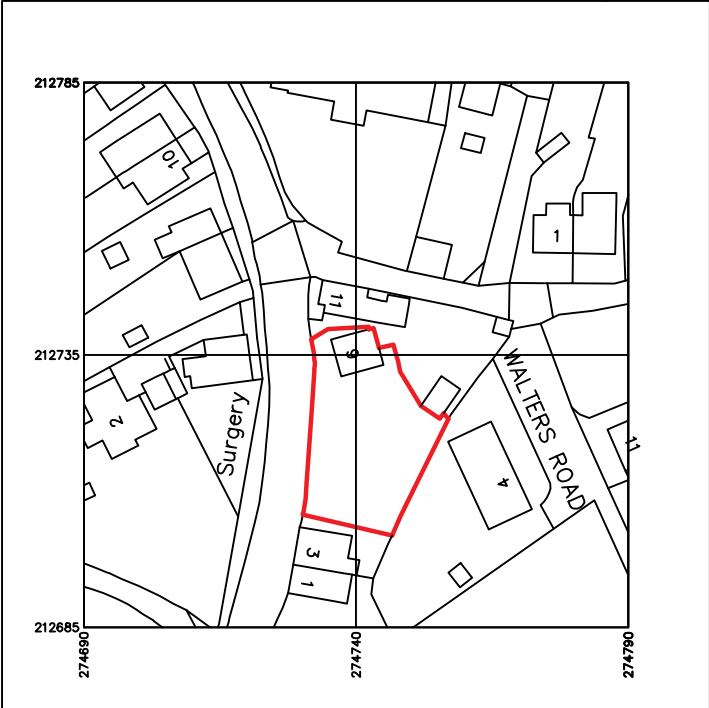


SITE LOCATION PLAN 1:1250




VIEW SOUTH

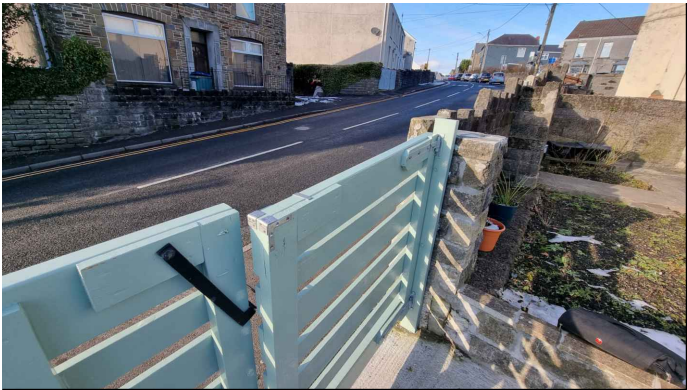

VIEW NORTH

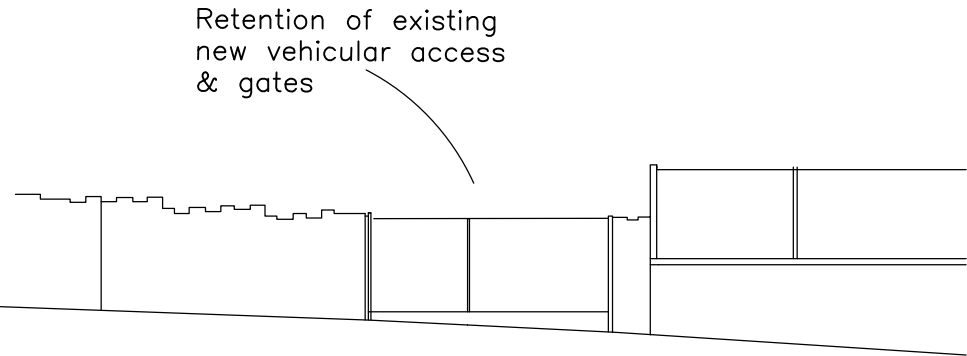

FRONT ELEVATION 1:100

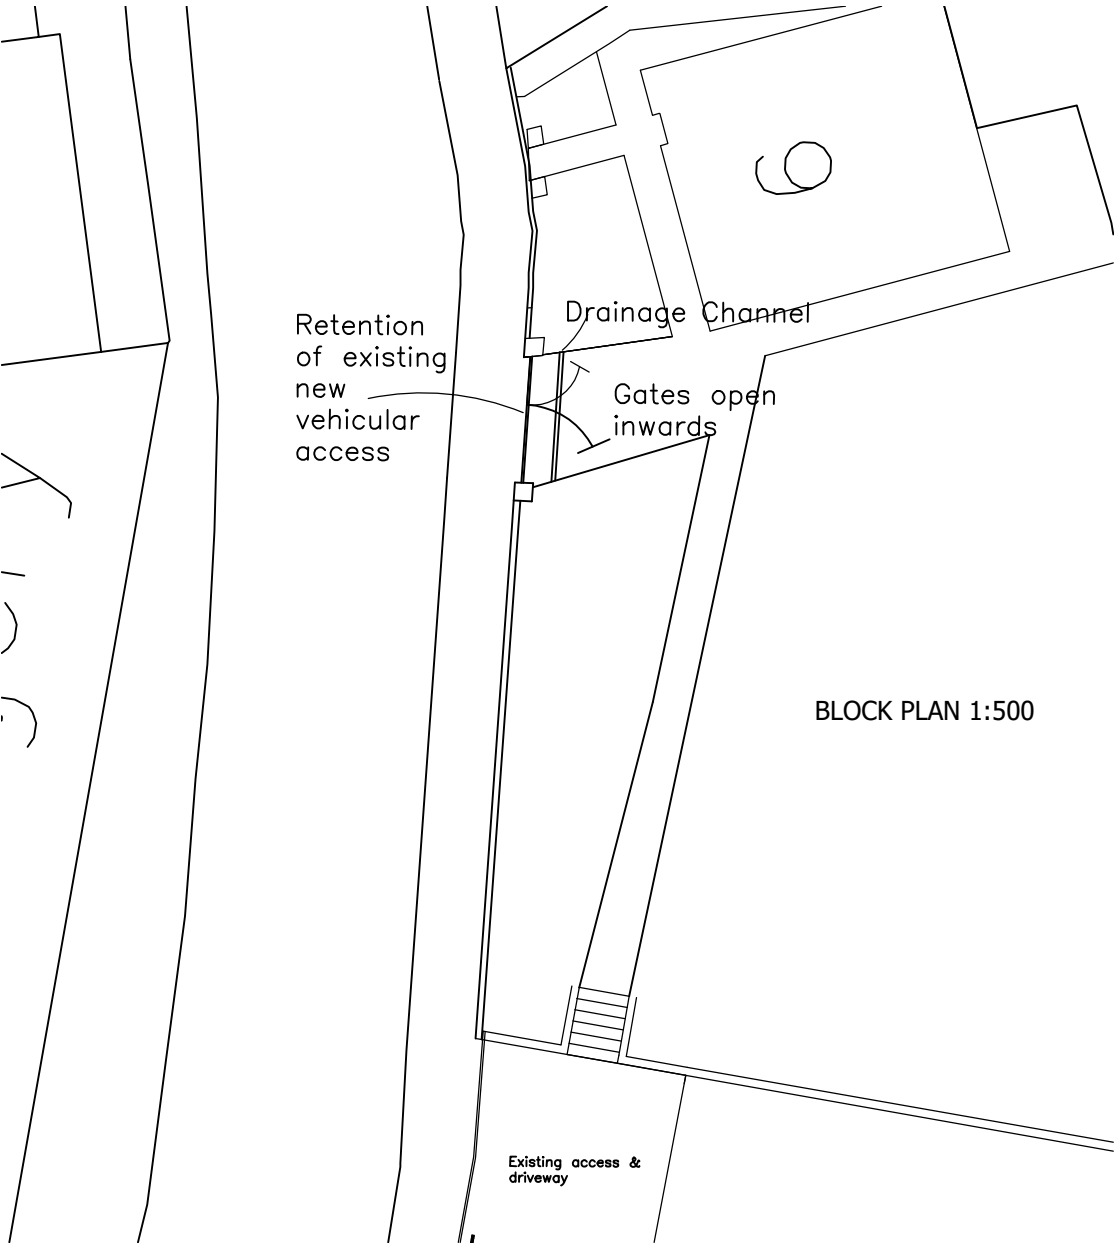

BLOCK PLAN 1:500



EXISTING ACCESS & GATES SUBJECT OF APPLICATION

Title: Retention of New Access Drawing No.: G01 Scale as indicated @ A3		Liam Jones MRTPI 
Project: Access	Site: 9 Gwilym Road Cwmllynfell, SA9 2GH	
Date: March 2023		