



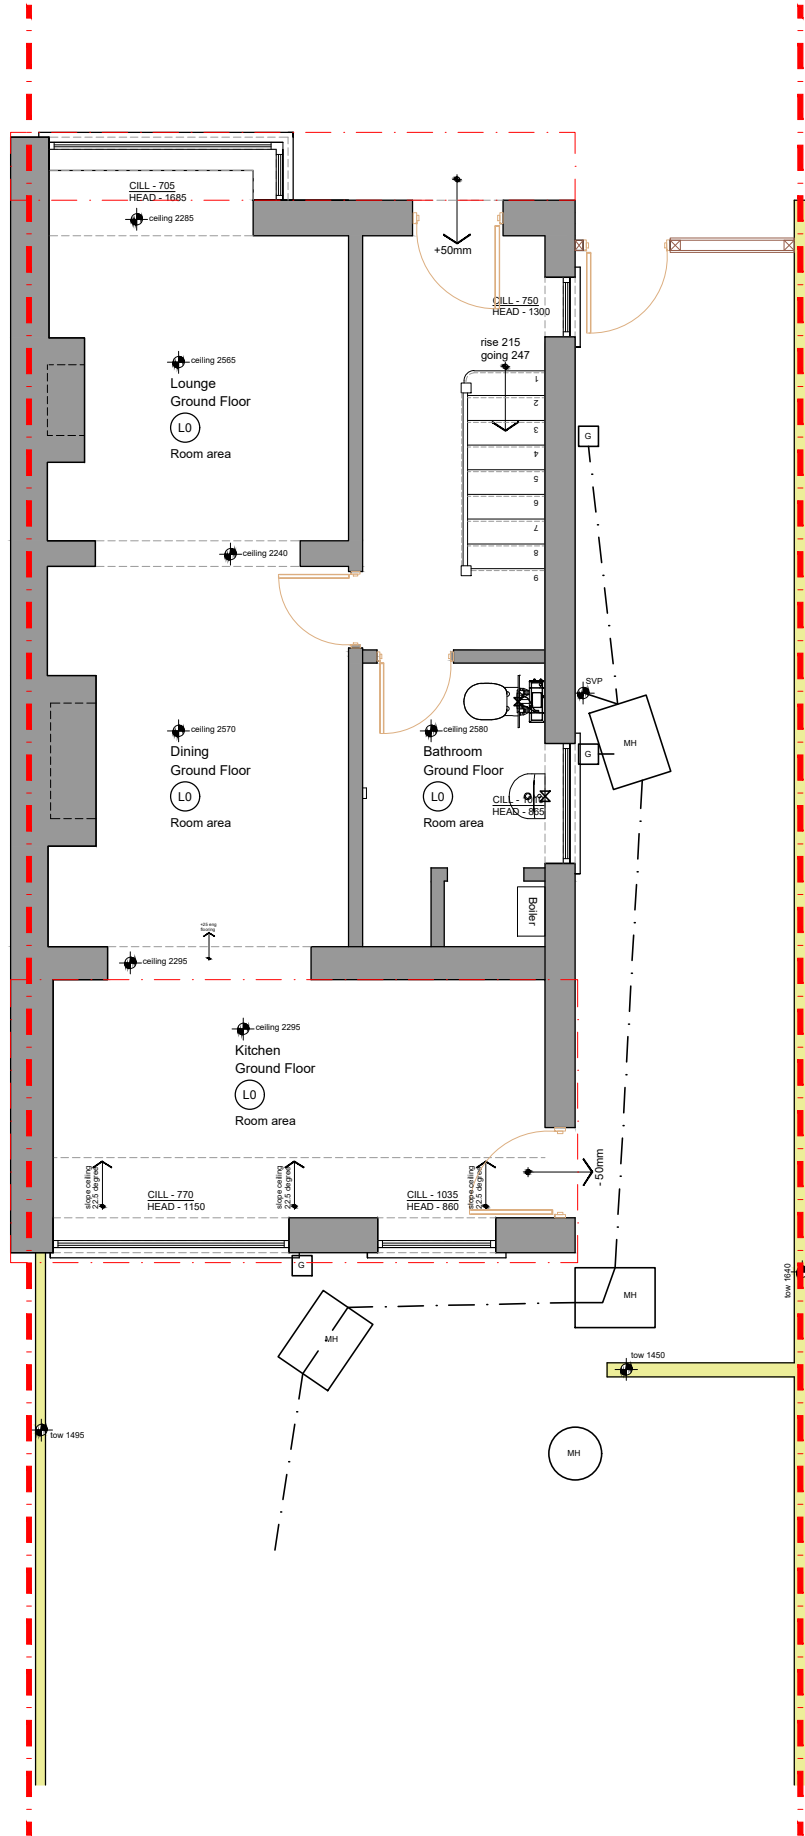

EXISTING GROUND FLOOR PLAN
SCALE: 1:75

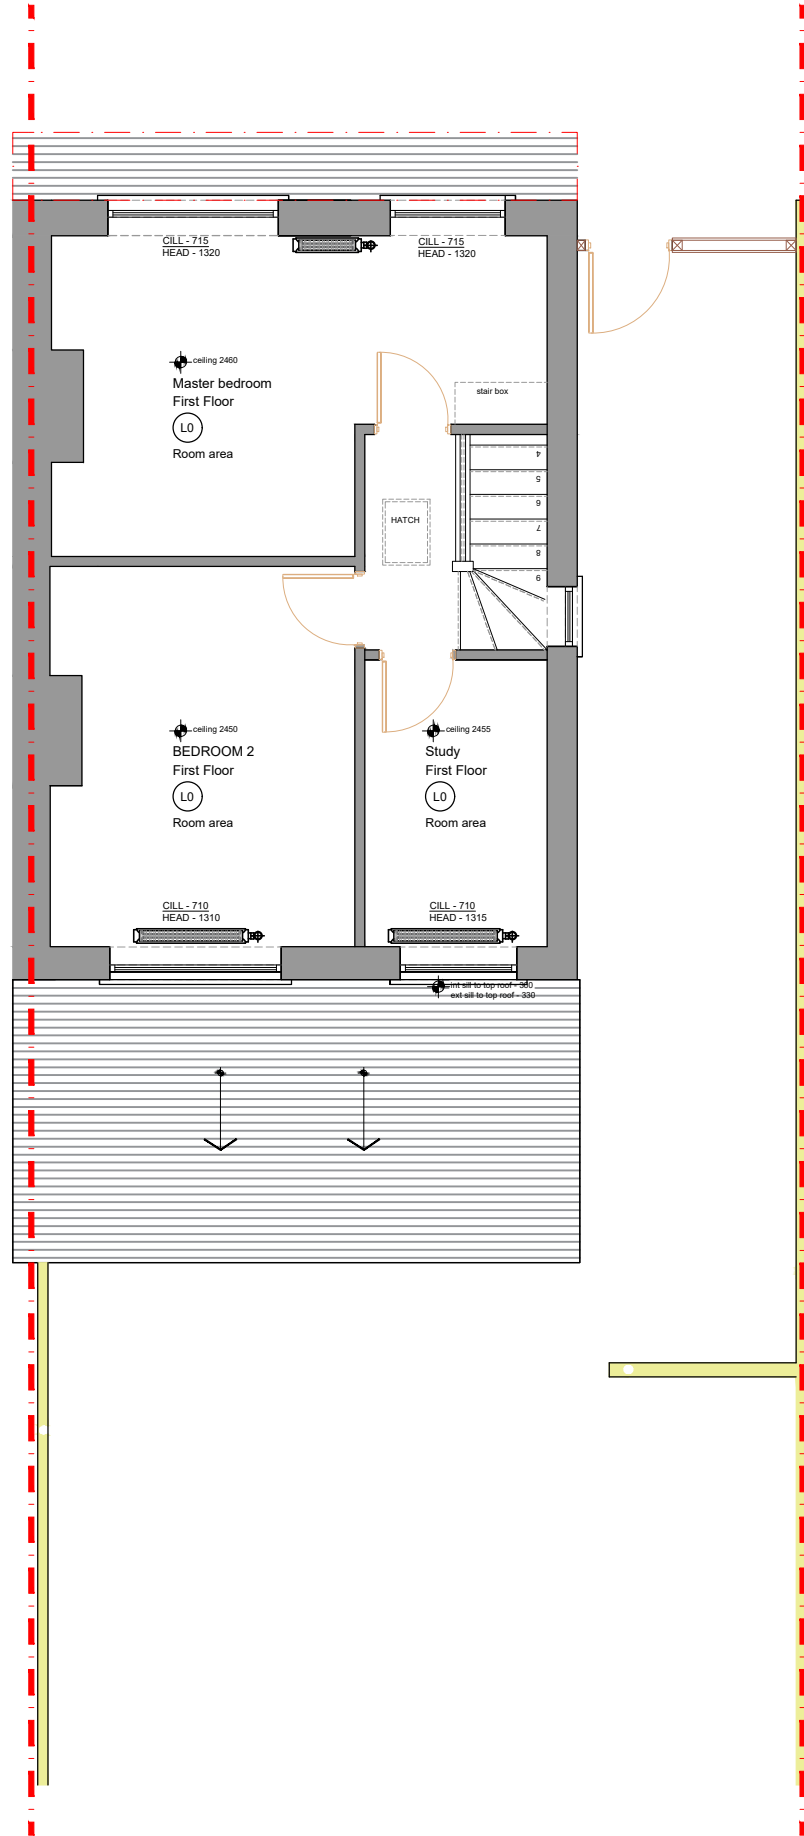

EXISTING FIRST FLOOR PLAN
SCALE: 1:75

REV:	DESCRIPTION:	BY:	DATE:
STATUS: PLANNING APPLICATION			



Hafod Design Ltd
07830 296758
craig@hafoddesign.co.uk
www.hafoddesign.co.uk

CLIENT:

82 Dulais Road
Seven sisters
Neath
SA10 9ES

SITE:

82 Dulais Road
seven sisters

TITLE:

Existing Ground and First
Floor Plans

SCALE AT A3: 1:75	DATE: 06.03.23	DRAWN: CW	CHECKED: CW
PROJECT NO: haf_147	DRAWING NO: 147_L01	REVISION:	-