



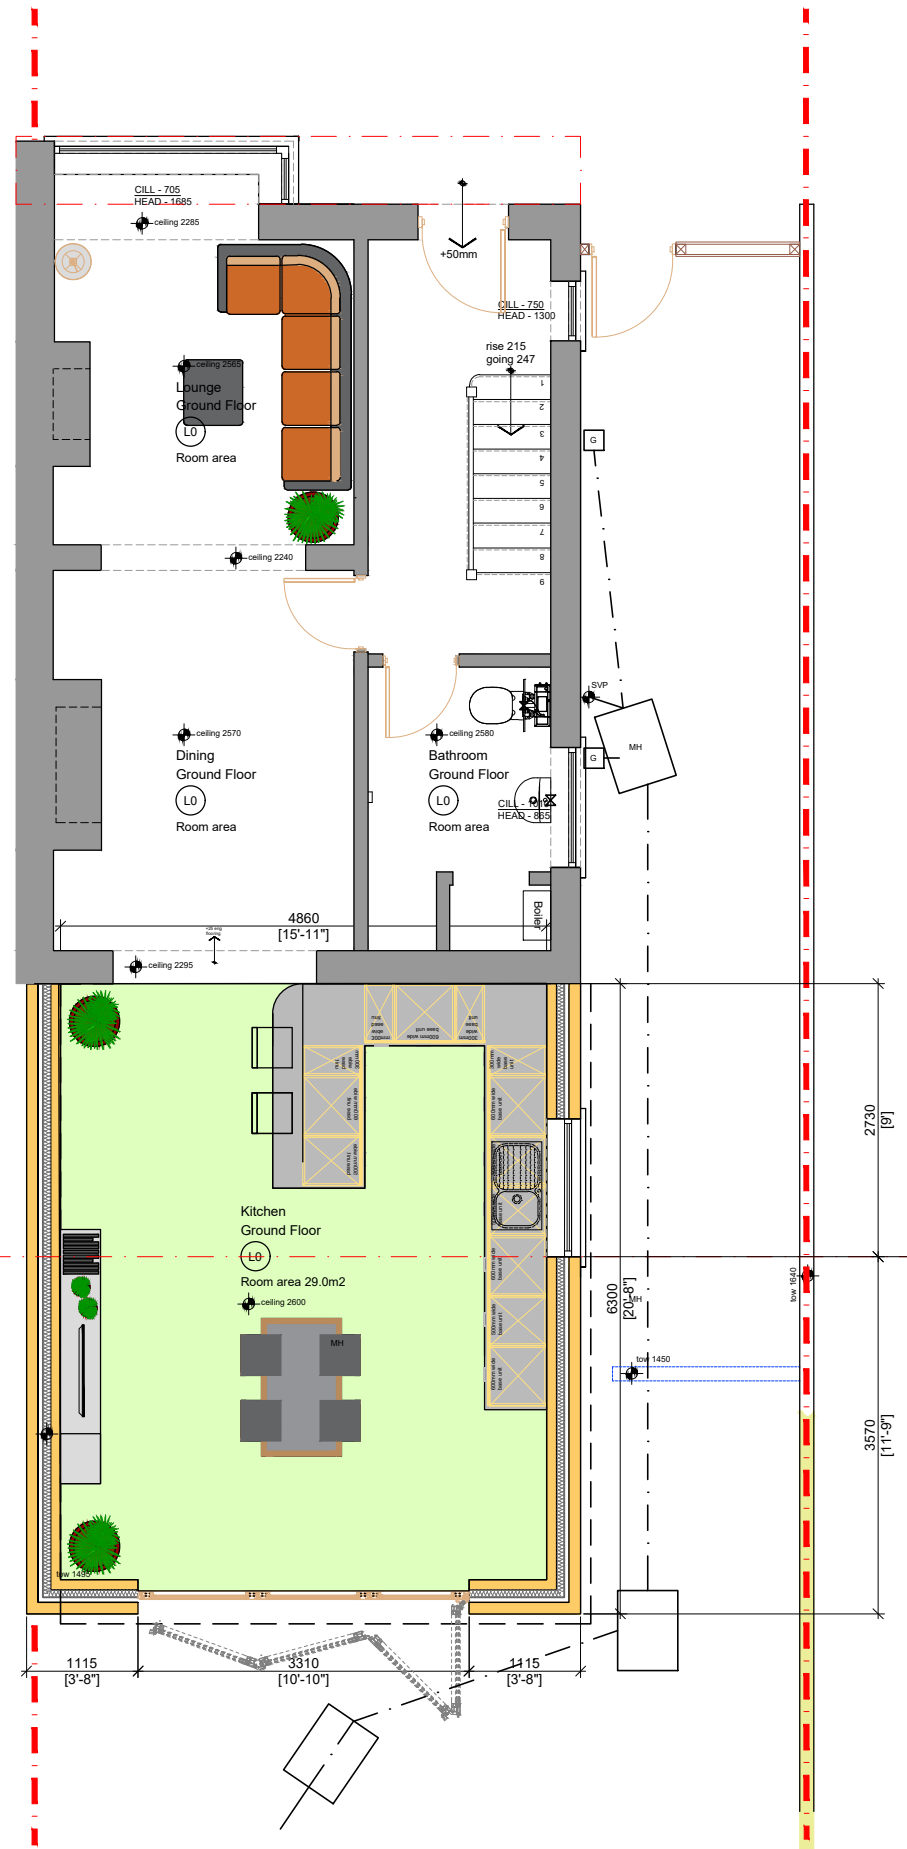

PROPOSED GROUND FLOOR PLAN
SCALE: 1:75

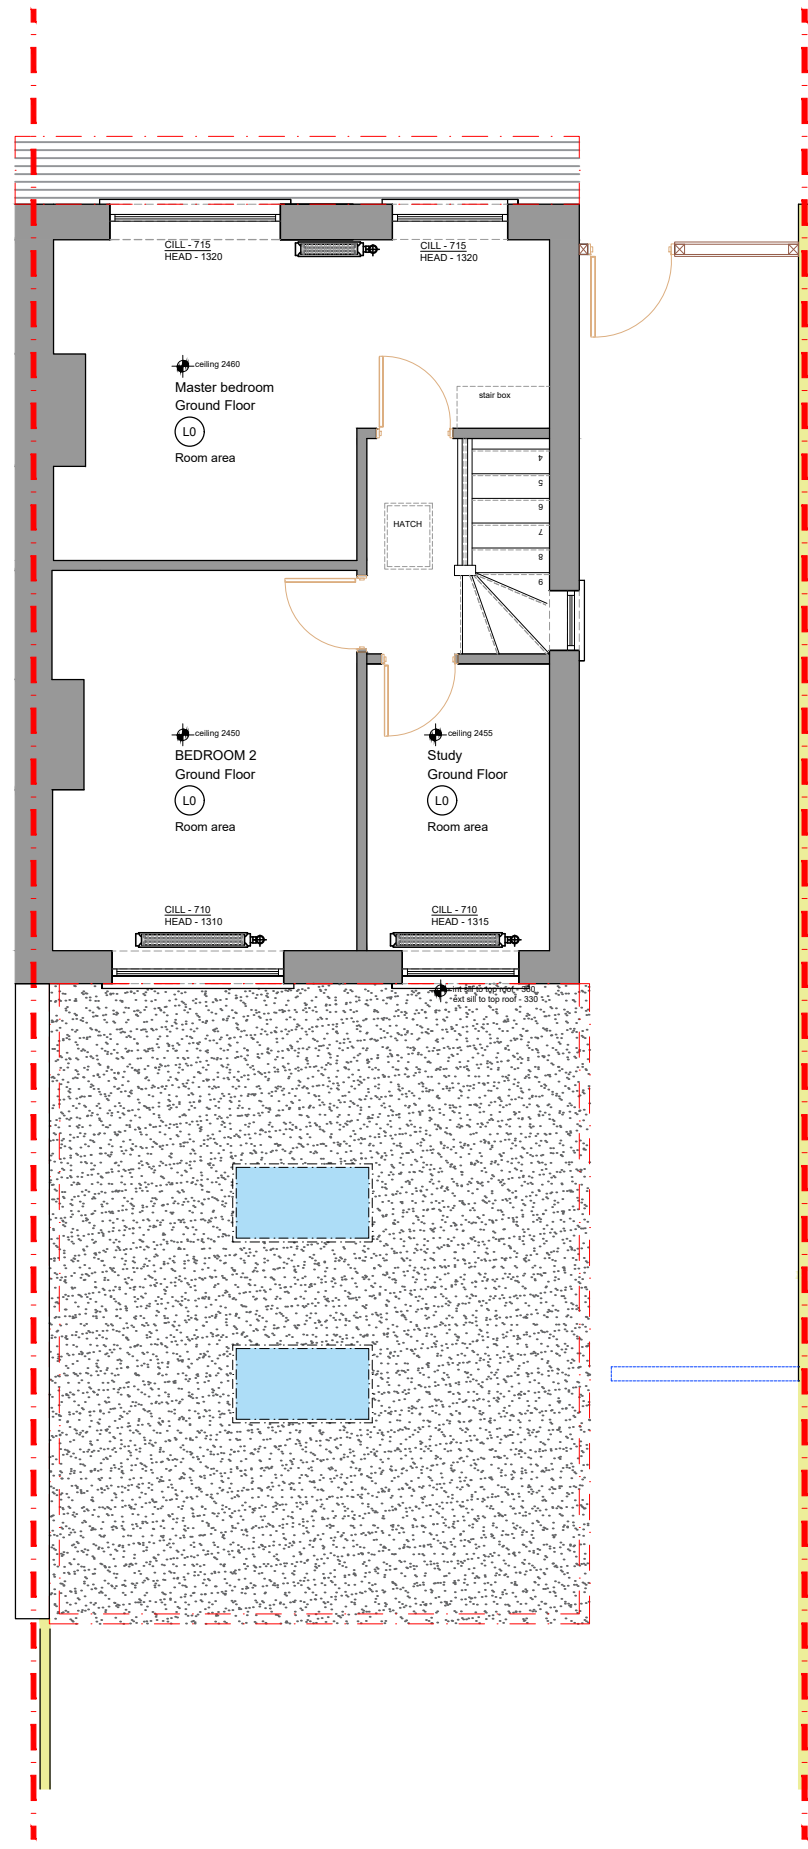

PROPOSED FIRST FLOOR PLAN
SCALE: 1:75

REV:	DESCRIPTION:	BY:	DATE:
STATUS:	PLANNING APPLICATION		



Hafod Design Ltd
07830 296758
craig@hafoddesign.co.uk
www.hafoddesign.co.uk

CLIENT:

82 Dulais Road
Seven sisters
Neath
SA10 9ES

SITE:

82 Dulais Road
seven sisters

TITLE:

Proposed Ground and First
Floor Plans

SCALE AT A3:	DATE:	DRAWN:	CHECKED:
1:75	06.03.23	CW	CW
PROJECT NO:	DRAWING NO:	REVISION:	
haf_147	147_L02	-	