



client	project	drawing	date	scales	job / drawing no.
Mr Shaun James	66 Clos Ysbyty, Cimla, Neath. SA11 3PL	EXISTING DRAWINGS	Mar 2023	Varies@A1	01

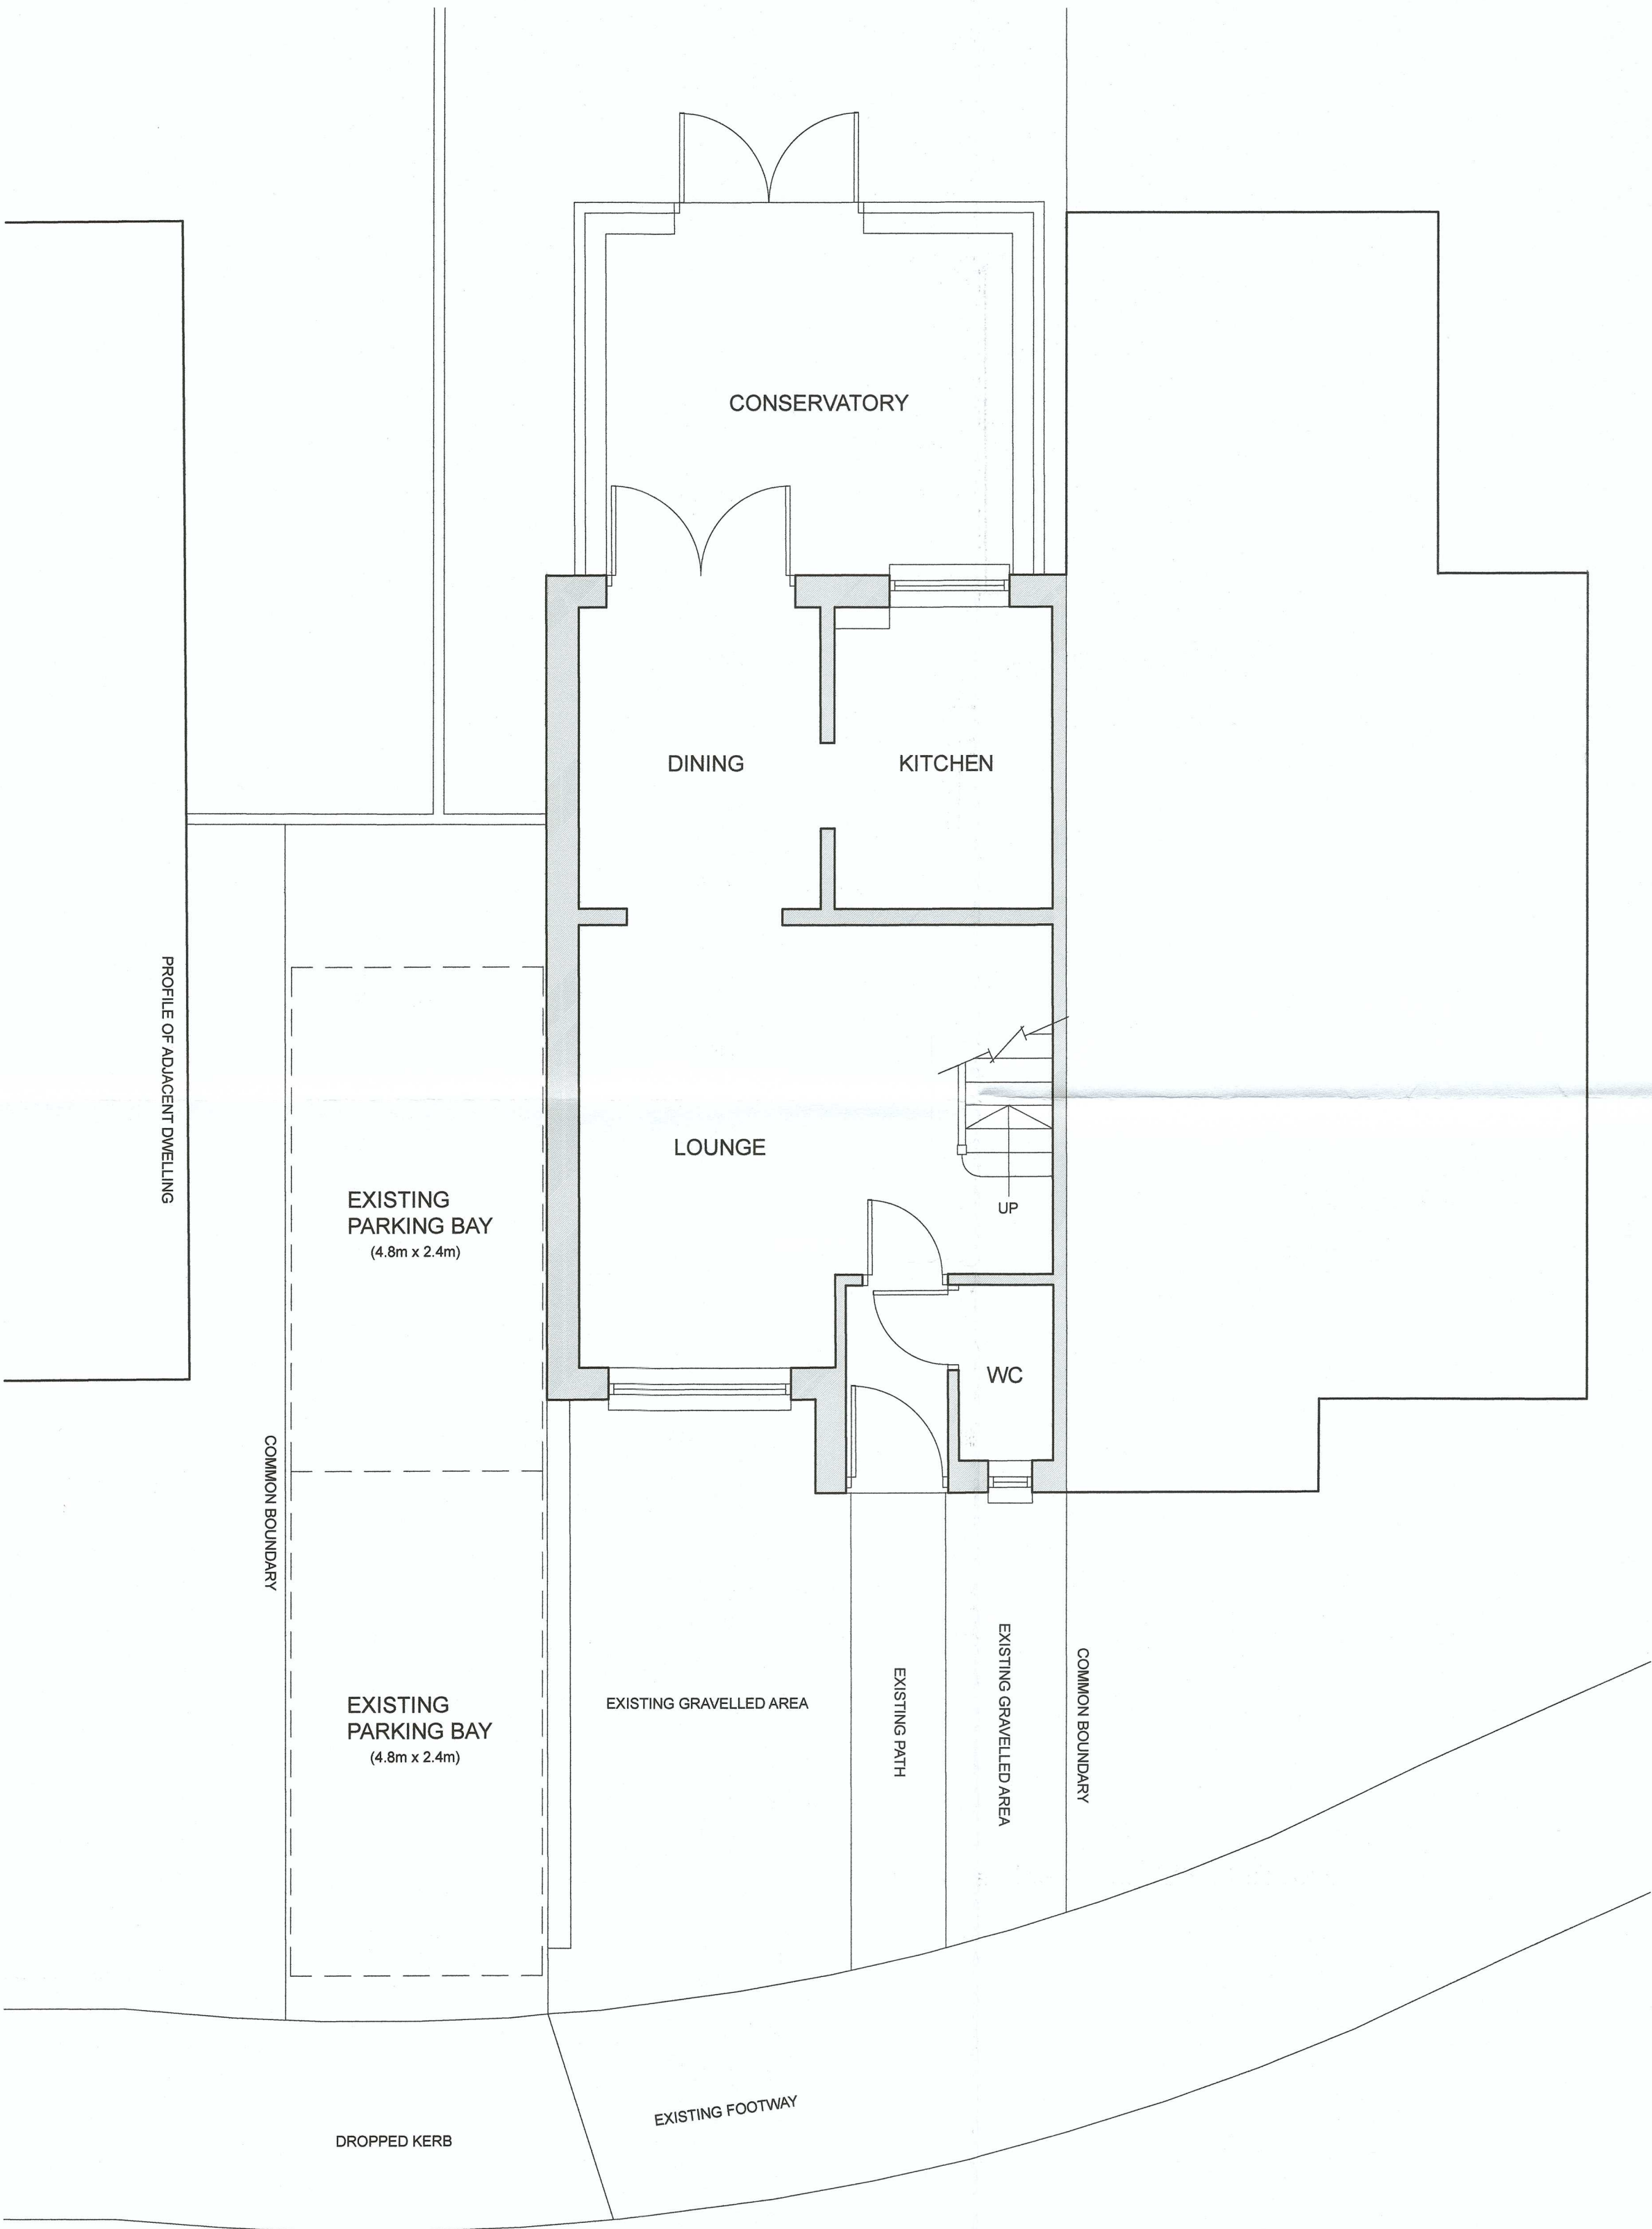

EXISTING GROUND FLOOR PLAN 1:50



EXISTING FRONT ELEVATION 1:100

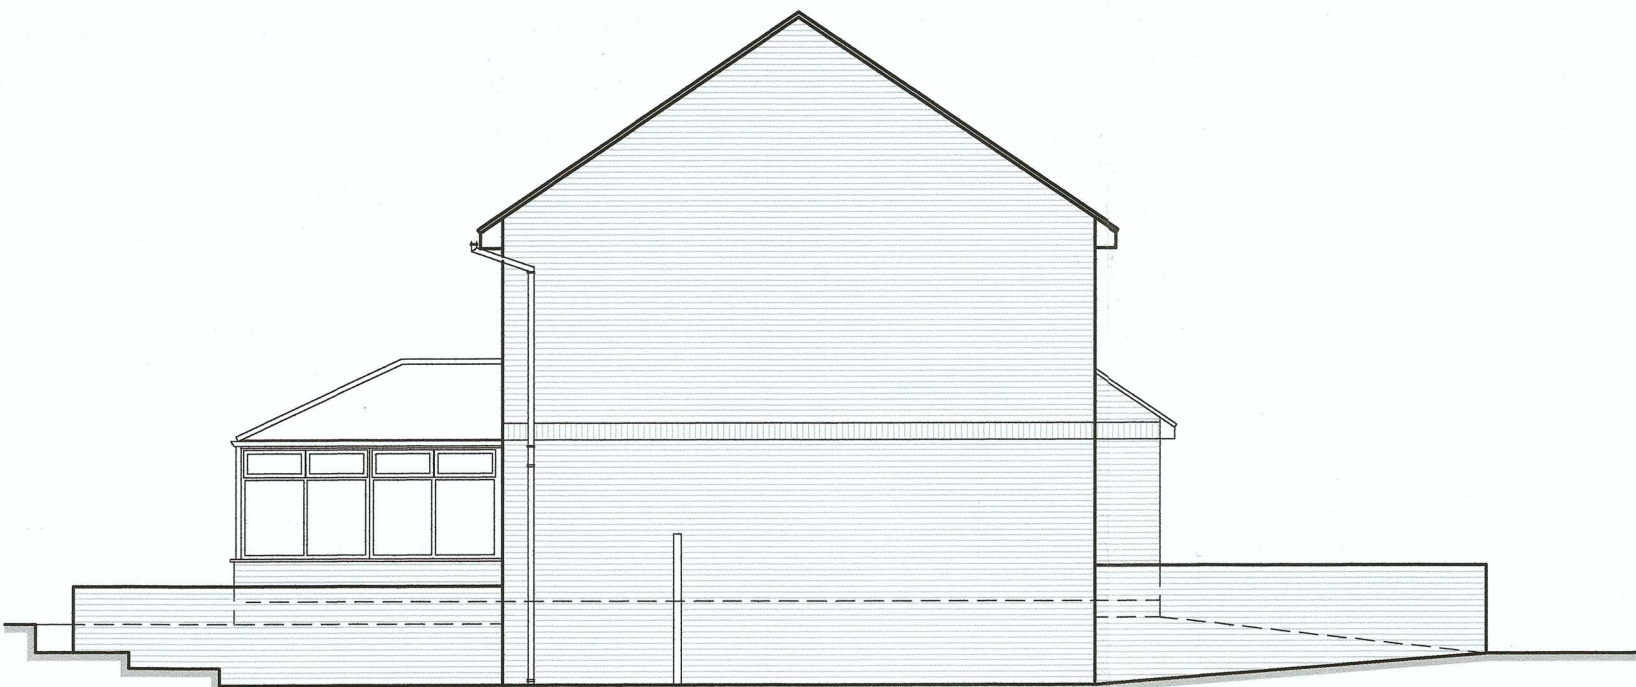


EXISTING SIDE ELEVATION 1:100



EXISTING REAR ELEVATION 1:100



EXISTING SITE LOCATION PLAN 1:1250

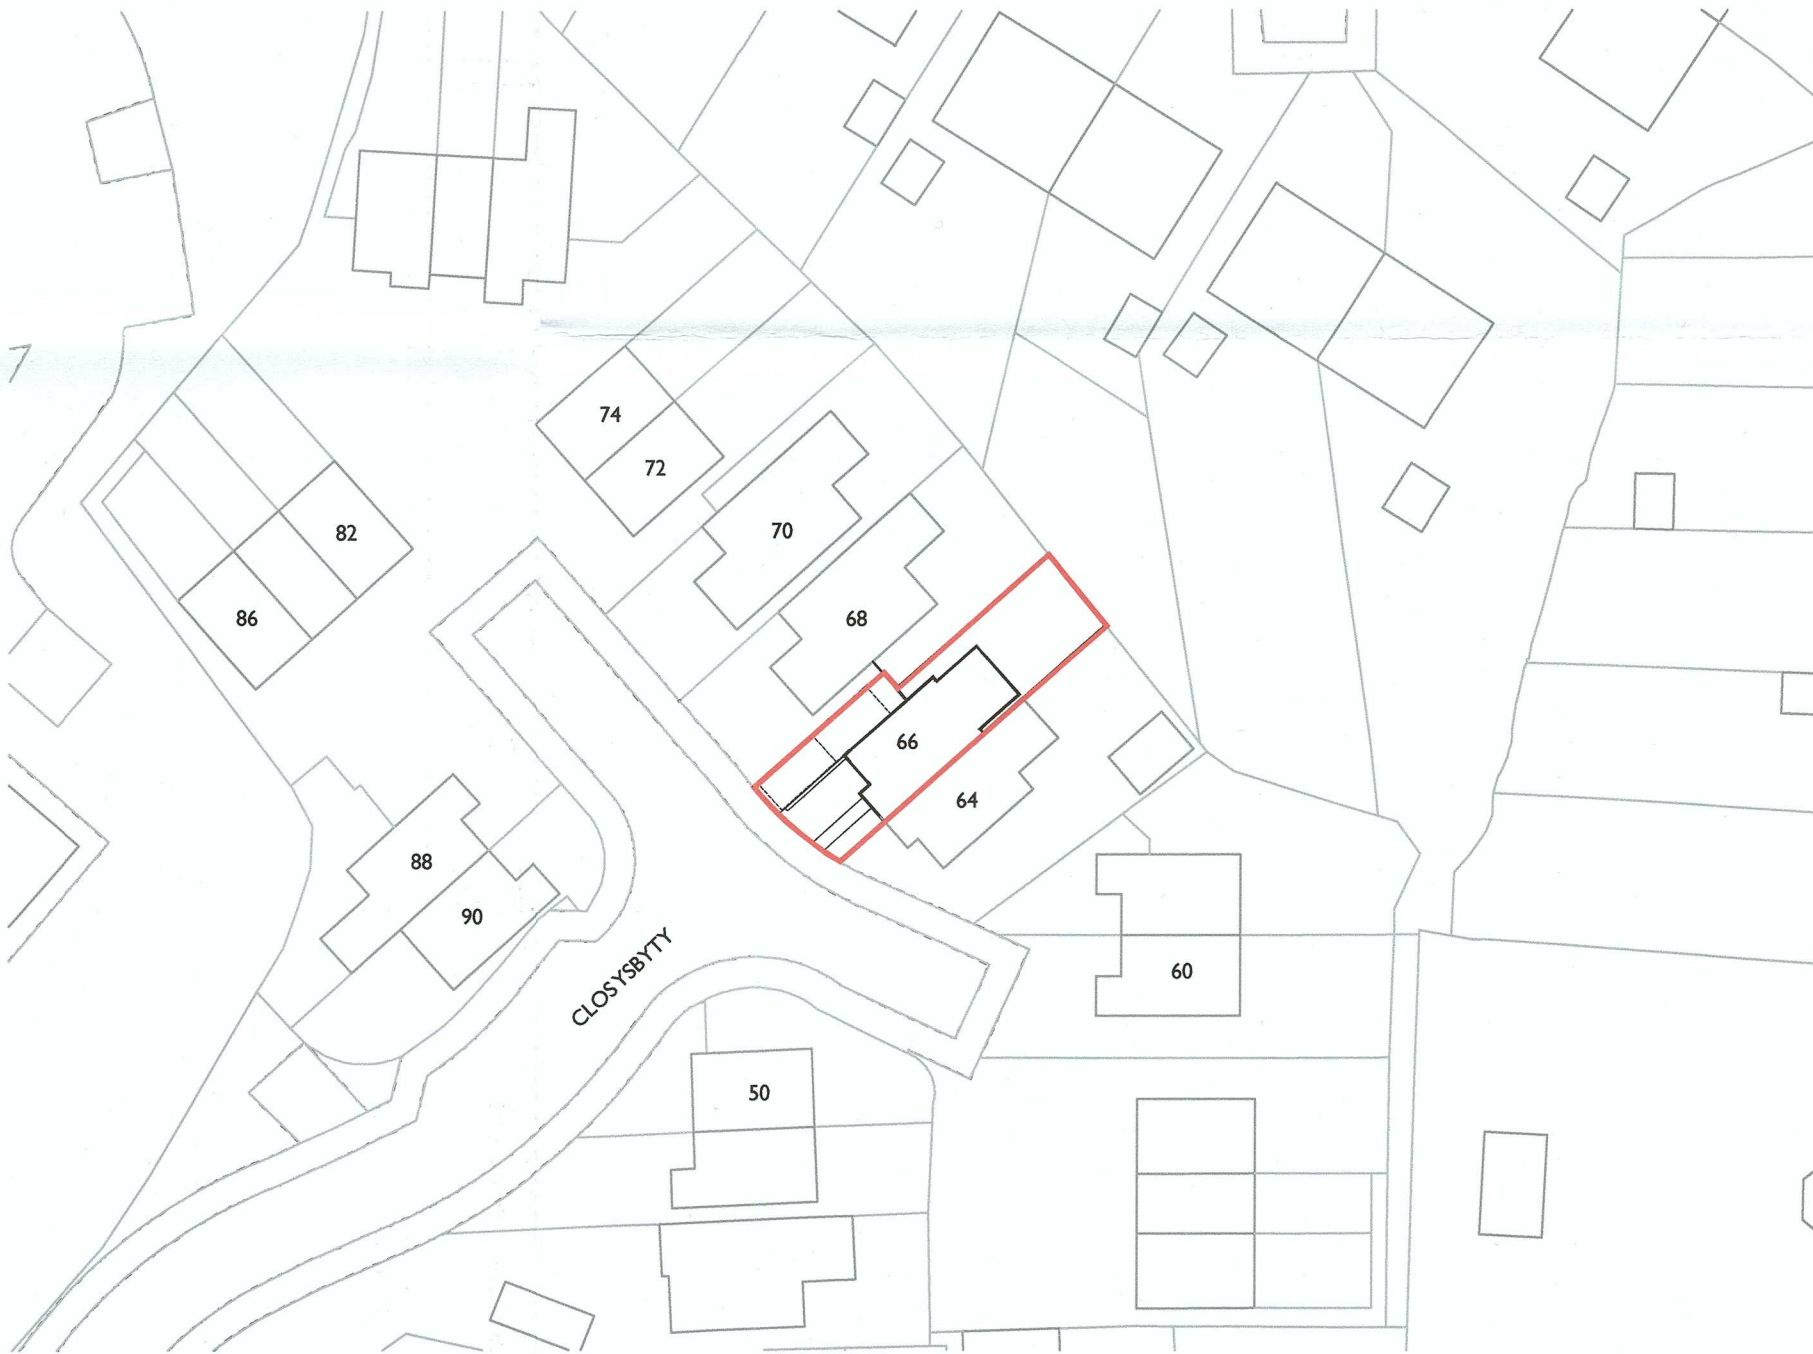

EXISTING BLOCK PLAN 1:500