


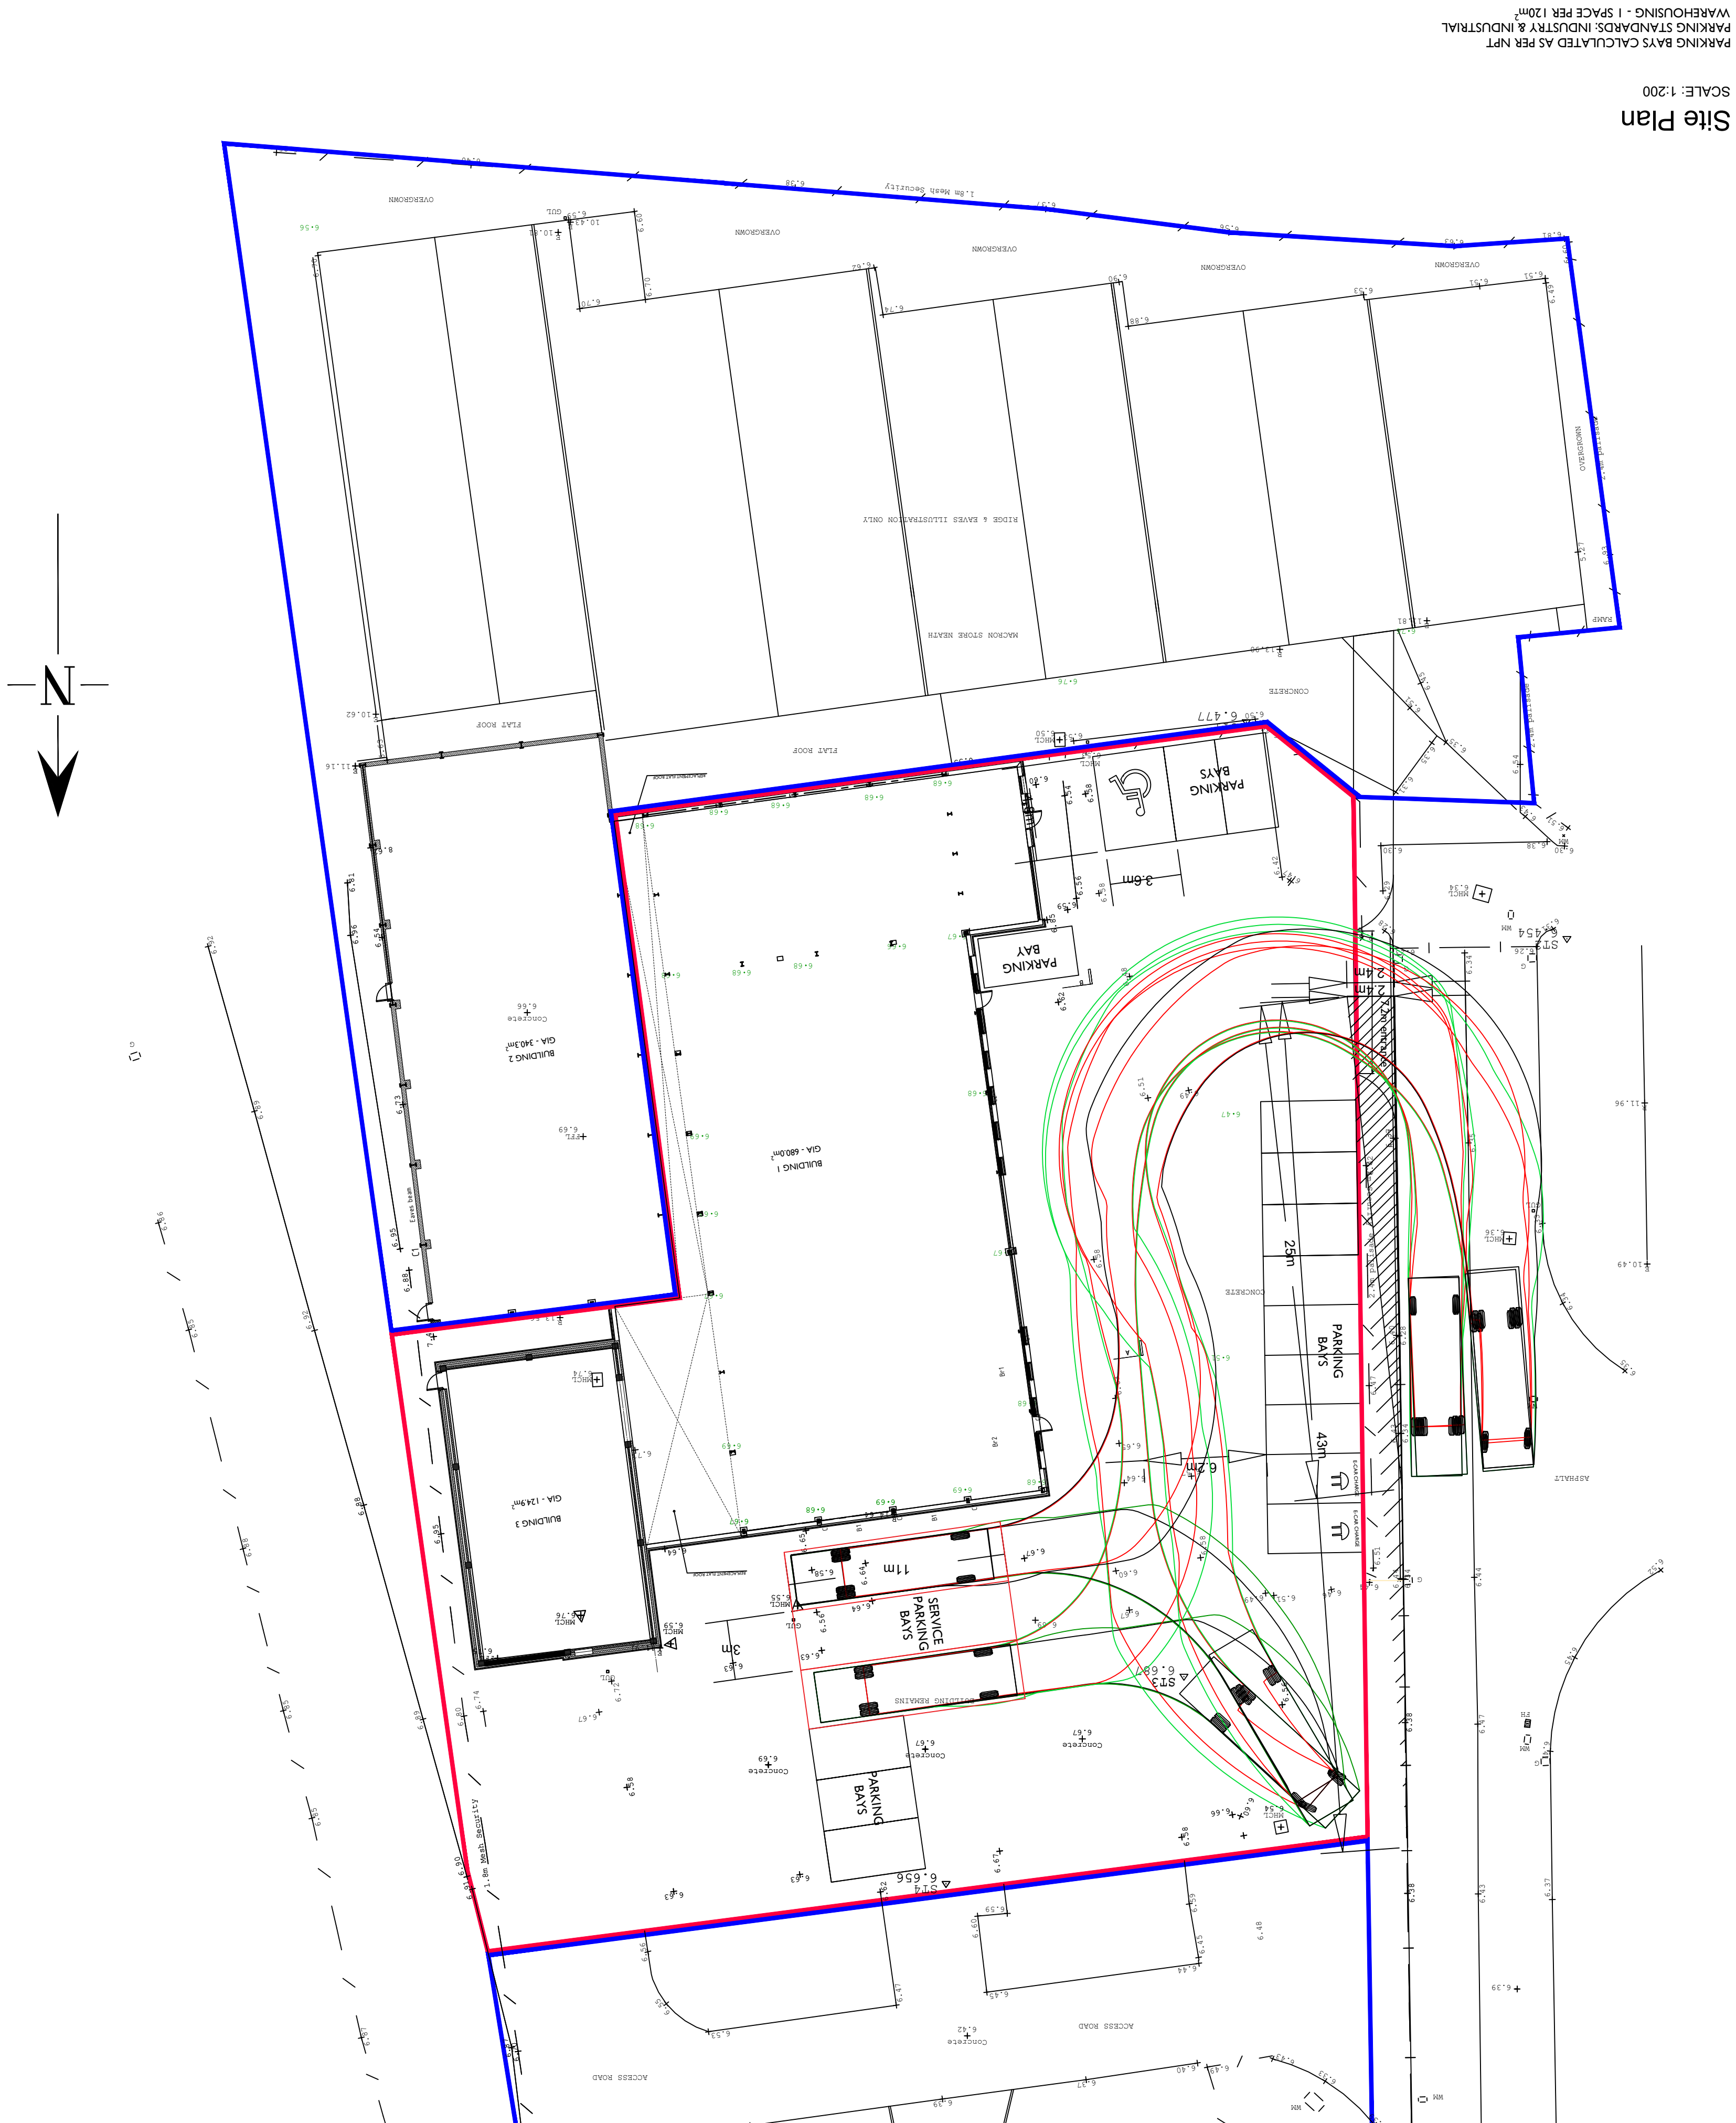

Site Plan

SCALE: 1:200

PARKING BAYS CALCULATED AS PER NPT
PARKING STANDARDS: INDUSTRY & INDUSTRIAL
WAREHOUSING - 1 SPACE PER 120m²

[illegible]