




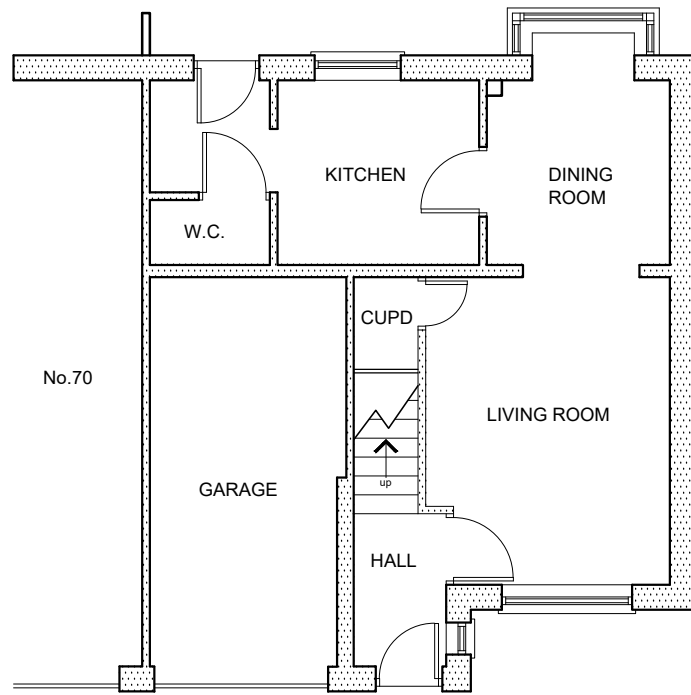

EXISTING GROUND FLOOR PLAN
(SCALE 1:100)

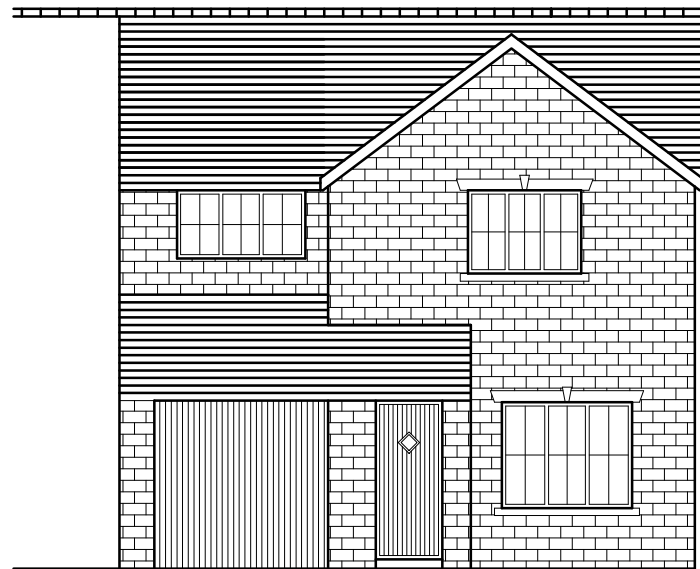

EXISTING FRONT ELEVATION
(SCALE 1:100)

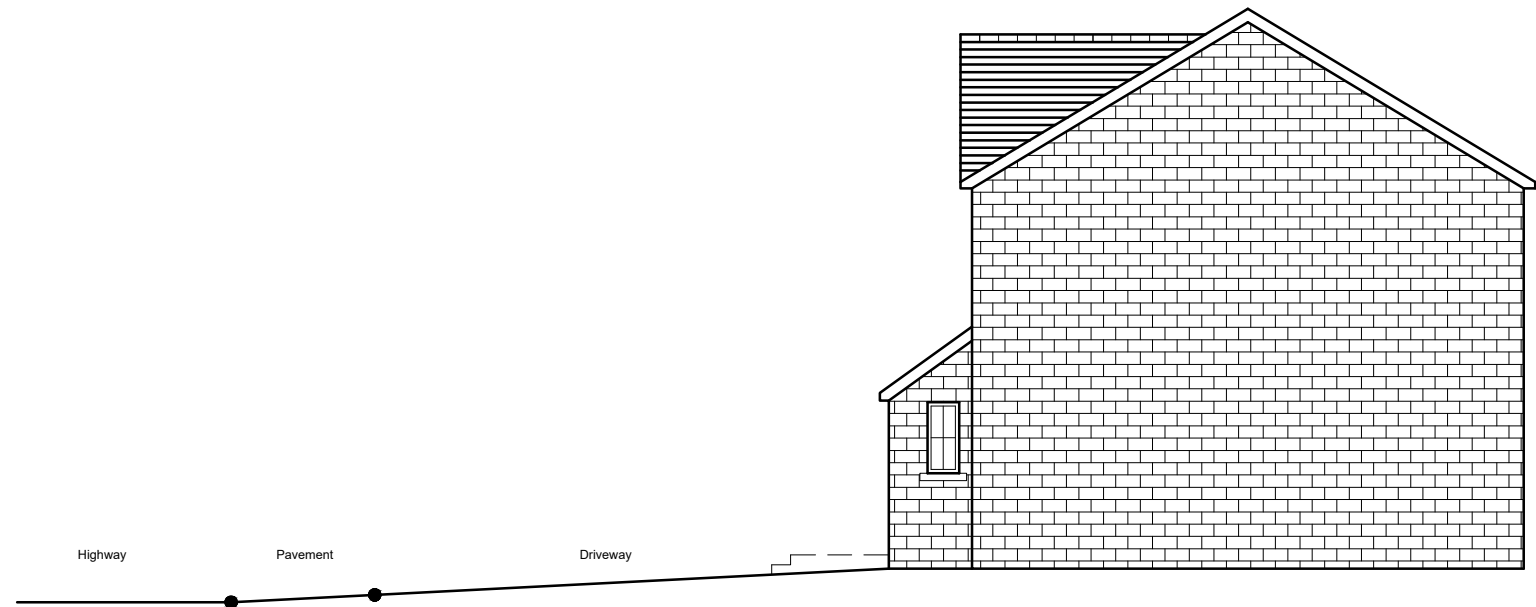

EXISTING SIDE ELEVATION
(SCALE 1:100)

		Date	Drawn	Checked
Project: 68 Crymlyn Parc, Skewen, Neath SA10 6DH		Date:	March 2023	
		Drawn:		
		Checked:		
		Scale:	1:100	
Description: Existing Ground Floor Plan & Elevations		Drawing No: 01		