



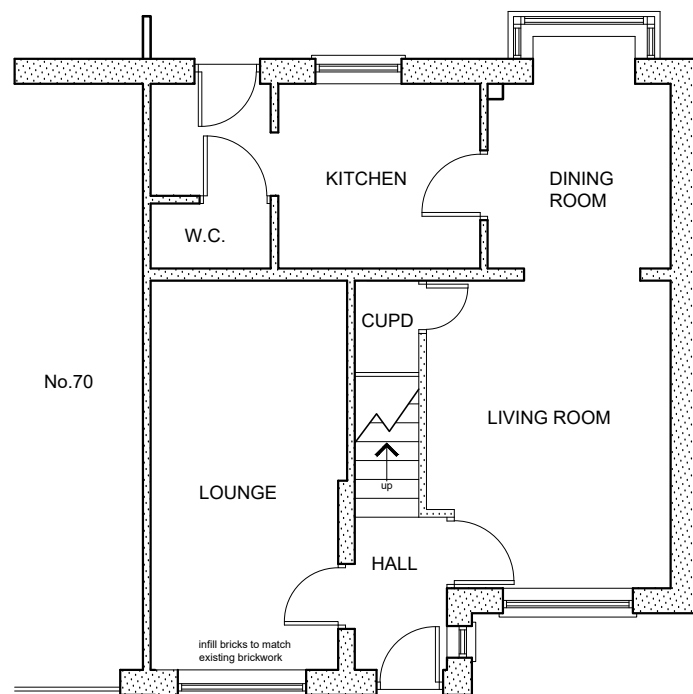

PROPOSED GROUND FLOOR
PLAN (SCALE 1:100)



PROPOSED FRONT ELEVATION
(SCALE 1:100)

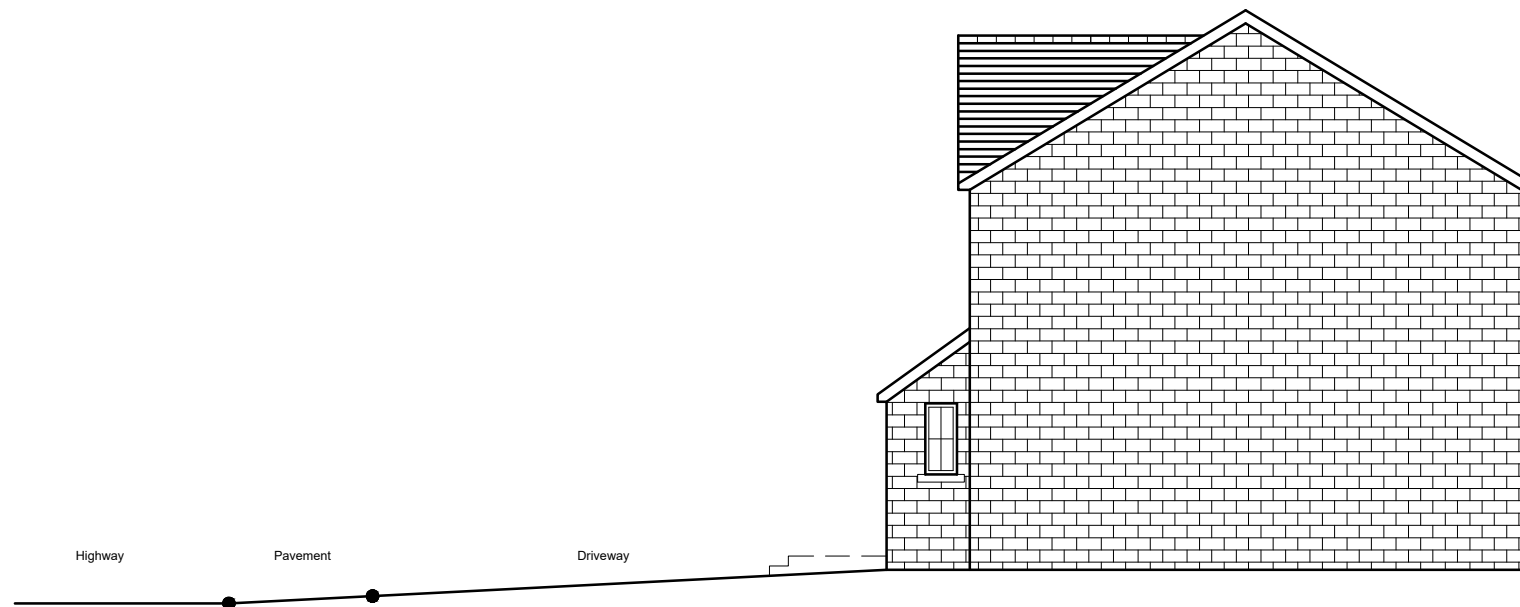

PROPOSED SIDE ELEVATION
(SCALE 1:100)

Rev	Description	Date	Drawn	Checked
Project: 68 Crymlyn Parc, Skewen, Neath SA10 6DG		Date:	March 2023	
		Drawn:		
		Checked:		
		Scale:	1:100	
Description:		Drawing No:		
Proposed Ground Floor Plan & Elevations		02		