

[illegible]

1. ALL DIMENSIONS IN MM UNLESS OTHERWISE NOTED.

B	Amended to 15m Phase-9	AK	GBC	15.03.23	
A	Issued for Planning	TCL	TCL	08.11.22	

REV	MODIFICATION	BY	CH	DATE
-----	--------------	----	----	------

Green Park,
450 Longwater Avenue,
Reading,
RG30 3UR

Design Consultant & Principal Contractor:



Site Name:

MARGAM

3UK Nominal ID:

NPT25389

Address:

TEN ACRE WOOD
MARGAM, NEATH
PORT TALBOT
WALES
SA13 2SY

Title:

001 DRAWING REGISTER

Project:

UNILATERAL SW

Purpose of Issue:

PLANNING

MBNL/TM/H3G Cell ID:

NPT092/88878/SA0751


Drawing No:

NPT25389 NPT092 88878 SA0751 GA REV B

ISSU


y18

SITE LOCATION

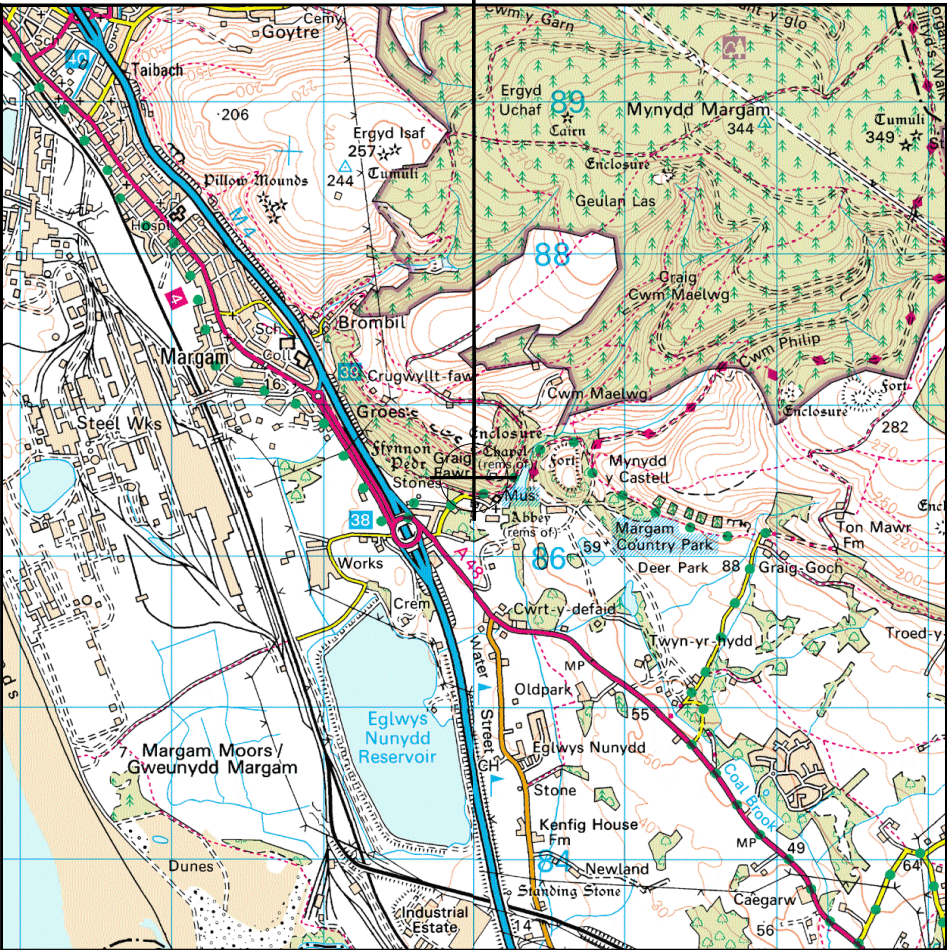

Reproduced by permission of Ordnance Survey on behalf of the Controller of Her Majesty's Stationery Office
All rights reserved. © Crown Copyright licence no. 100022432


SITE AREA PLAN

 

SITE PHOTOGRAPH




PARKING LOCATION

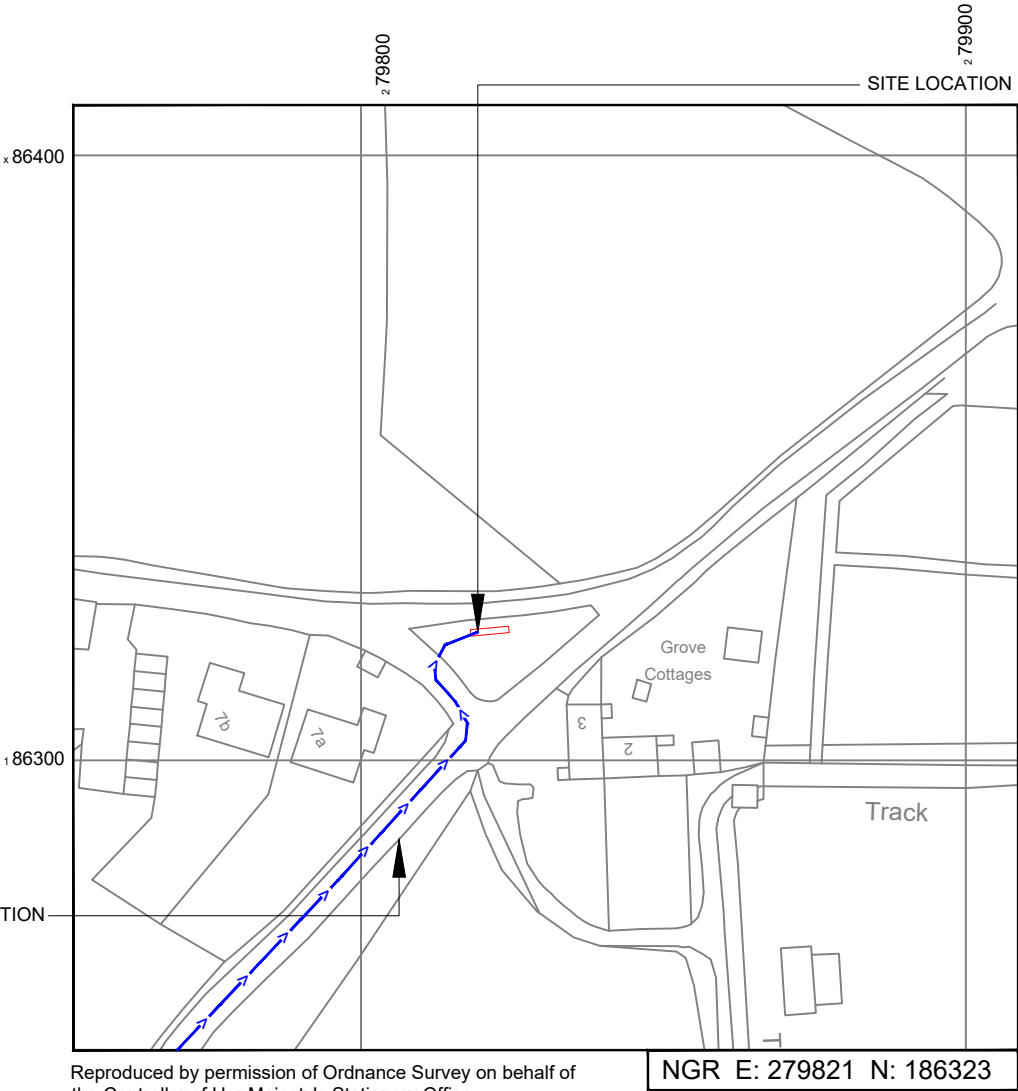

Reproduced by permission of Ordnance Survey on behalf of the Controller of Her Majesty's Stationery Office
All rights reserved. © Crown Copyright licence no. 100022432

SITE LOCATION PLAN

 

GOOGLE MAPS QR CODE

GOOGLE MAPS - <https://goo.gl/maps/5MNnA9bhKWFcP5Qz5>
STREETVIEW - <https://goo.gl/maps/crzuouDDnFM52JvQA>

NOTES:
1. ALL DIMENSIONS IN MM UNLESS OTHERWISE NOTED.

Access Route To Site:

Directions To Site: - Head north-east on M5 Take the M4(W) exit towards S Wales/Chepstow/M48 Merge onto M4 Keep right at the fork to stay on M4 Keep right to stay on M4 Keep right at the fork to stay on M4 At junction 38, take the A48 exit to Port Talbot At Margam Interchange, take the 3rd exit onto A48 Turn left Turn left Destination will be on the right

B	Amended to 15m Phase-9	AK	GBC	15.03.23
A	Issued for Planning	TCL	TCL	08.11.22
REV	MODIFICATION	BY	CH	DATE

CK Hutchison Networks (UK) Limited
Green Park,
450 Longwater Avenue,
Reading,
RG30 3UR

Design Consultant & Principal Contractor:

Great British Communications
Lapwing House, Block 3 Forward Point,
Ton House Lane, Widnes, Cheshire, WAB 0SL
t. 44 (0)151 420 4128
www.gbcservices.co.uk

Site Name: **MARGAM**

3UK Nominal ID: **NPT25389**

Address: **TEN ACRE WOOD
MARGAM, NEATH
PORT TALBOT
WALES
SA13 2SY**


Title: **002 SITE LOCATION PLAN**

Project: **UNILATERAL SW**

Purpose of Issue: **PLANNING**

MBNL/TM/H3G Cell ID:
NPT092/88878/SA0751

Drawing No: **NPT25389_NPT092_88878_SA0751_GA_REV_B** Issue: **B**

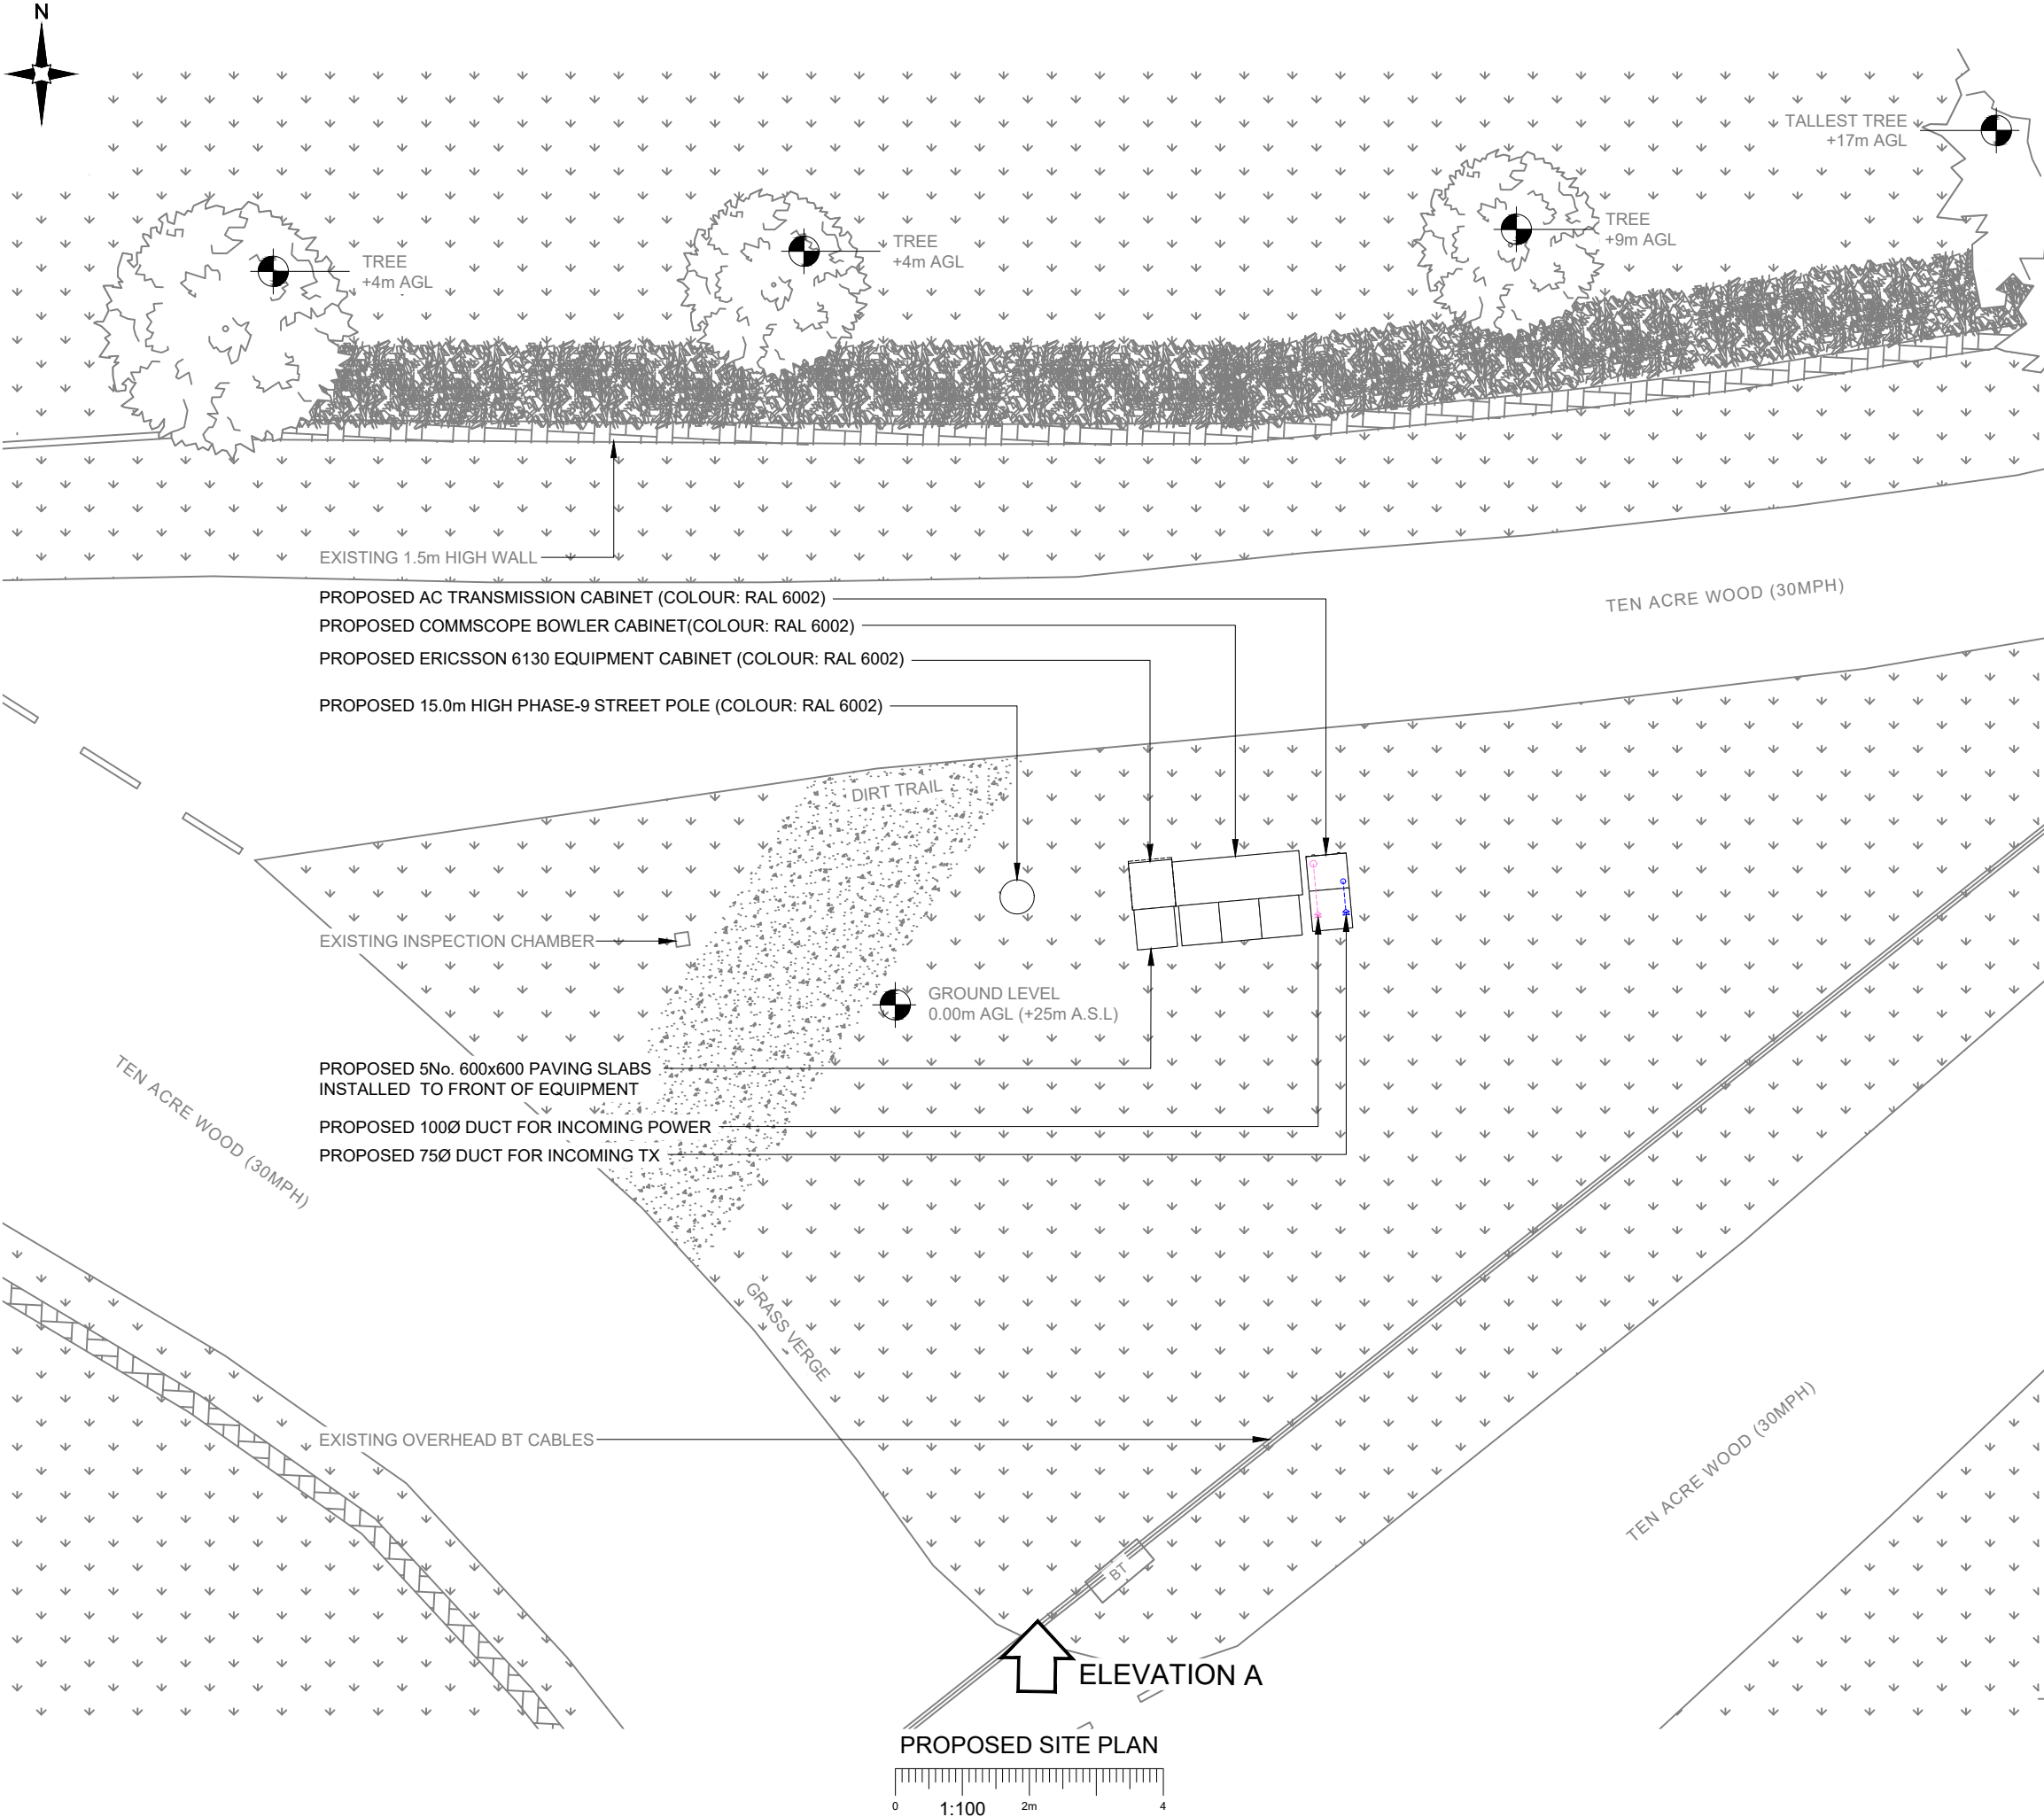

NOTES:

1. ALL DIMENSIONS IN MM UNLESS OTHERWISE NOTED.

B	Amended to 15m Phase-9	AK	GBC	15.03.23
A	Issued for Planning	TCL	TCL	08.11.22
REV	MODIFICATION	BY	CH	DATE

CK Hutchison Networks (UK) Limited

Green Park,
450 Longwater Avenue,
Reading,
RG30 3UR

Design Consultant & Principal Contractor:

GBC

Great British Communications
Lapwing House, Block 3 Forward Point,
Tan House Lane, Widnes, Cheshire, WAB 0SL
t. 44 (0)151 420 4128
www.gbcservices.co.uk

Site Name: **MARGAM**

3UK Nominal ID: **NPT25389**

Address: **TEN ACRE WOOD
MARGAM, NEATH
PORT TALBOT
WALES
SA13 2SY**

Title: **215 PROPOSED SITE PLAN**


Project: **UNILATERAL SW**

Purpose of Issue: **PLANNING**

MBNL/TM/H3G Cell ID:
NPT092/88878/SA0751

Drawing No: **NPT25389_NPT092_88878_SA0751_GA_REV_B**

Issue: **B**

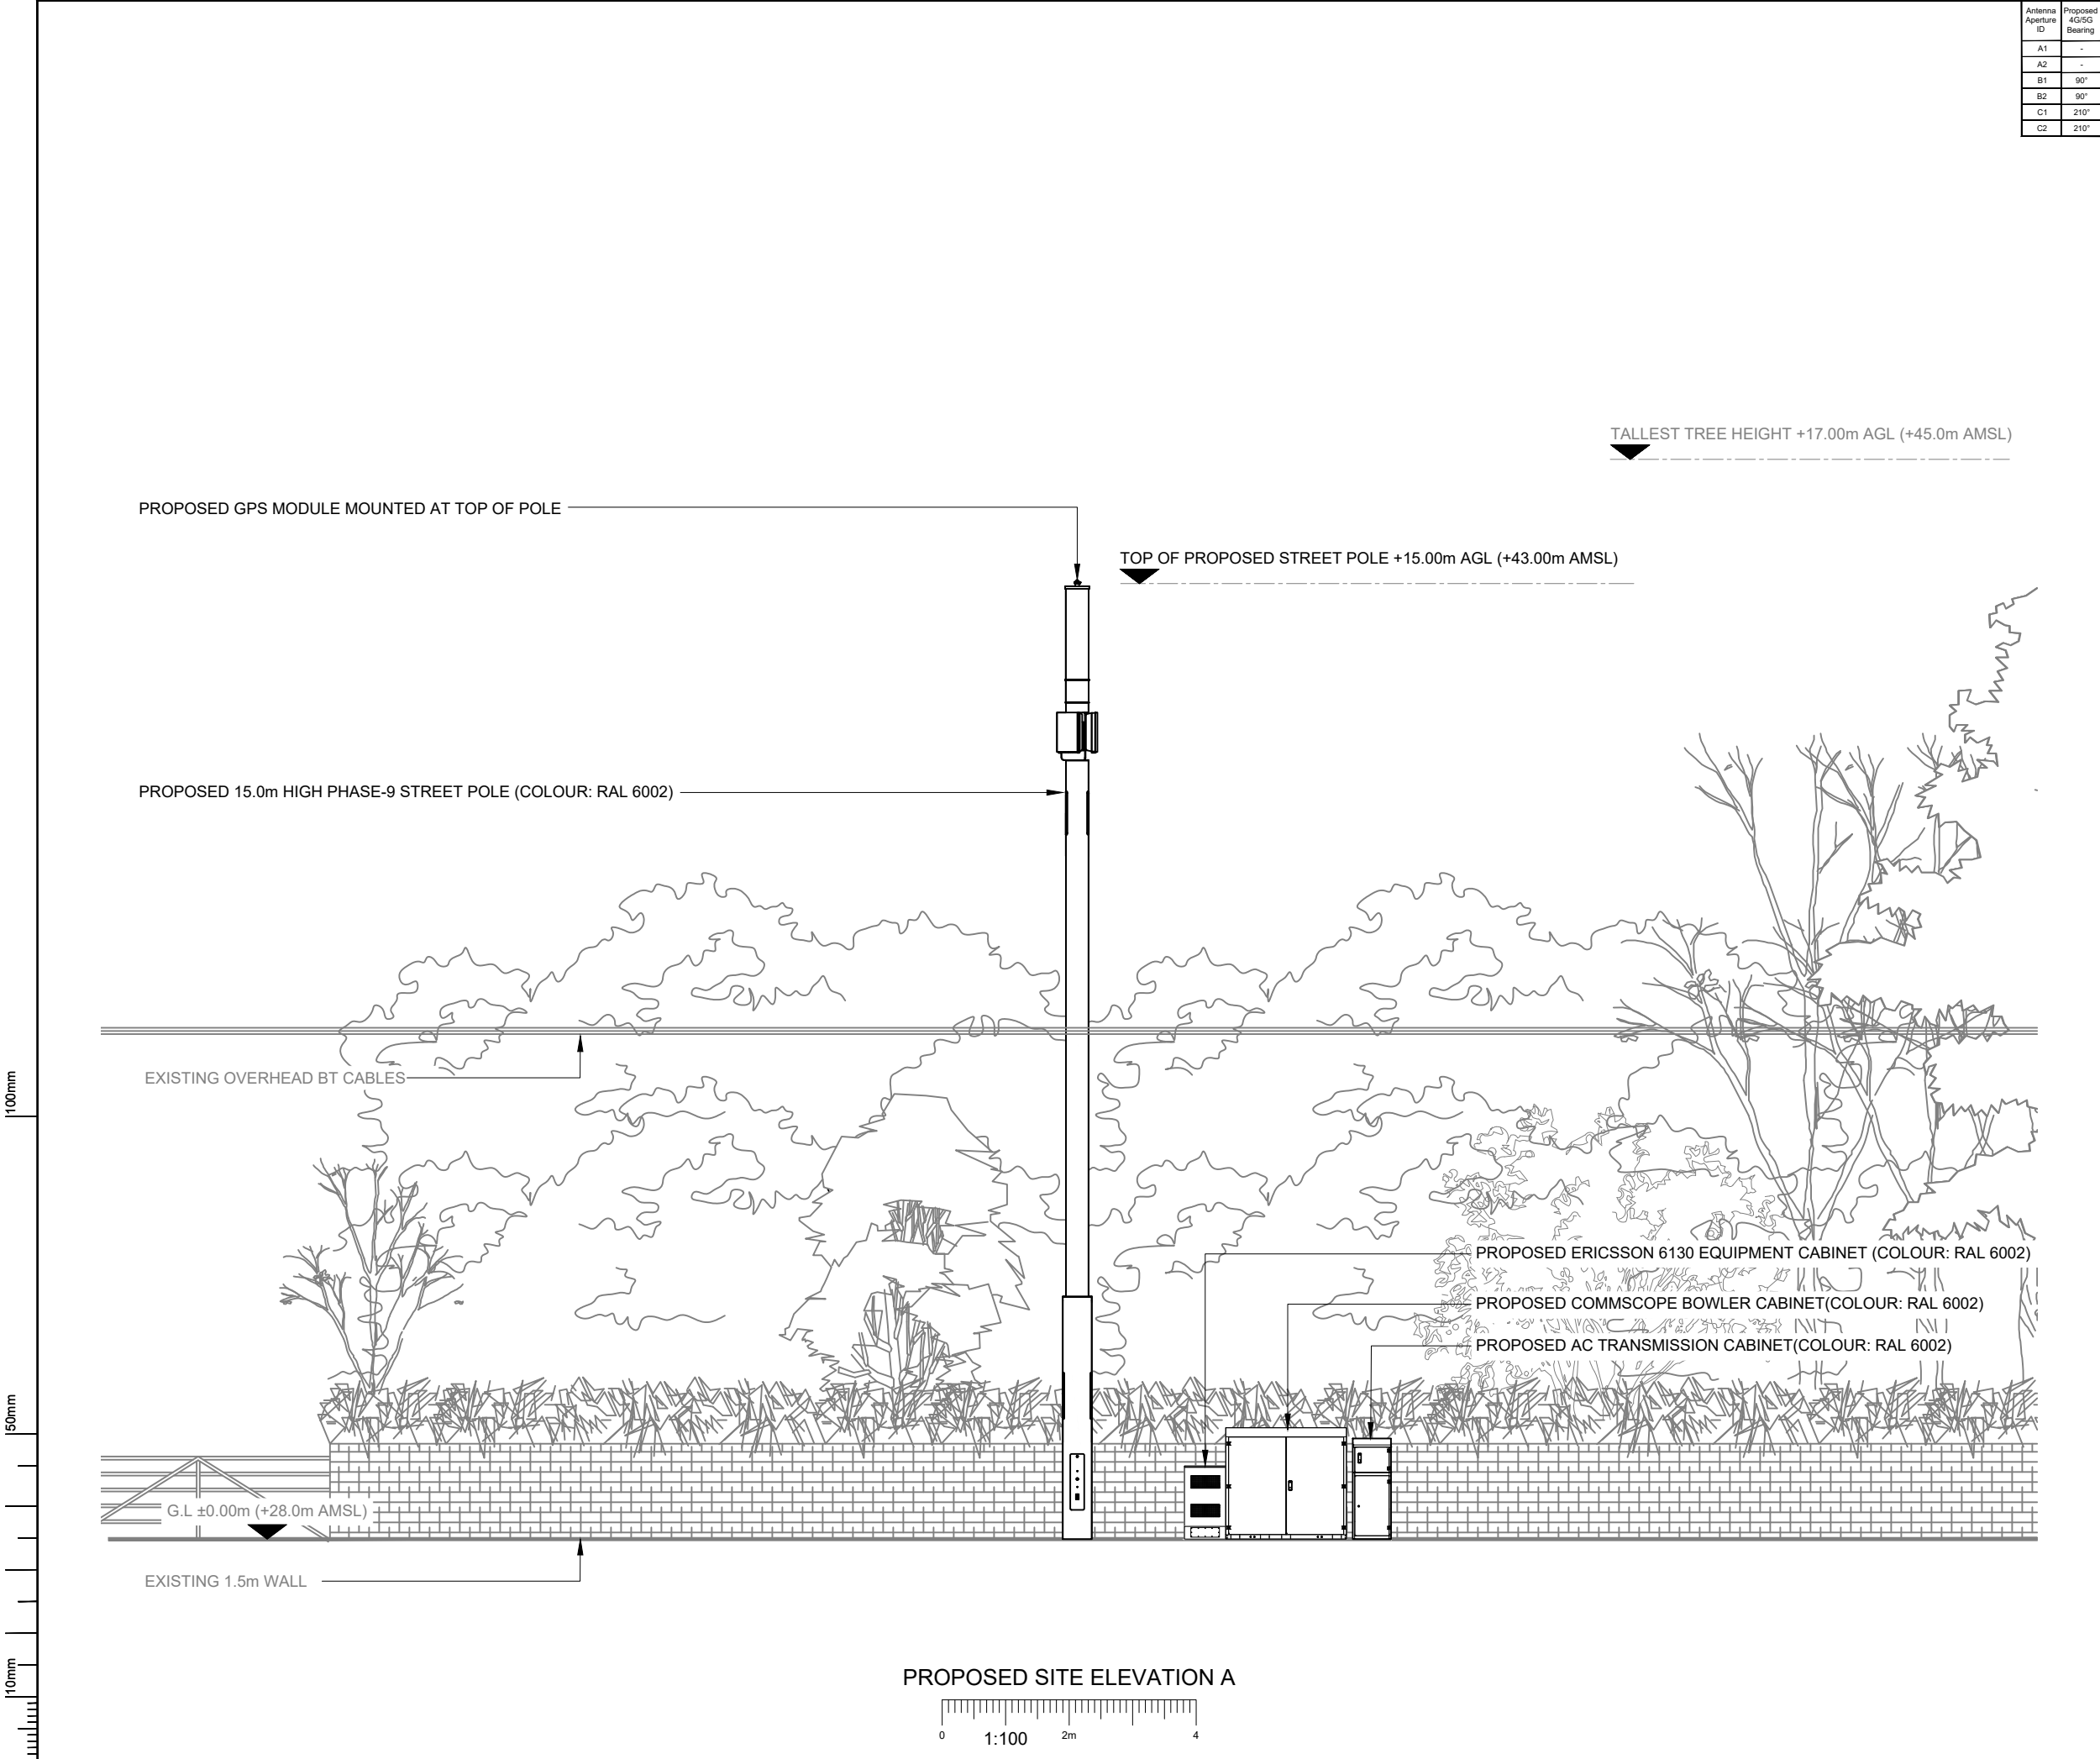

Antenna Aperture ID	Proposed 4G/5G Bearing
A1	-
A2	-
B1	90°
B2	90°
C1	210°
C2	210°

- NOTES:
- ALL DIMENSIONS IN MM UNLESS OTHERWISE NOTED.

B	Amended to 15m Phase-9	AK	GBC	15.03.23
A	Issued for Planning	TCL	TCL	08.11.22
REV	MODIFICATION	BY	CH	DATE

**CK Hutchison
Networks (UK)
Limited**
Green Park,
450 Longwater Avenue,
Reading,
RG30 3UR

Design Consultant & Principal Contractor:



Great British Communications
Lapwing House, Block 3 Forward Point,
Ton House Lane, Widnes, Cheshire, WAB 0SL
t. 44 (0)151 420 4128
www.gbcservices.co.uk

Site Name: **MARGAM**

3UK Nominal ID: **NPT25389**

Address: **TEN ACRE WOOD
MARGAM, NEATH
PORT TALBOT
WALES
SA13 2SY**

Title: **265 PROPOSED SITE ELEVATION**

Project: **UNILATERAL SW**

Purpose of Issue: **PLANNING**

MBNL/TM/H3G Cell ID:
NPT092/88878/SA0751

Drawing No:	Issue:
NPT25389_NPT092_88878_SA0751_GA_REV_B	B