


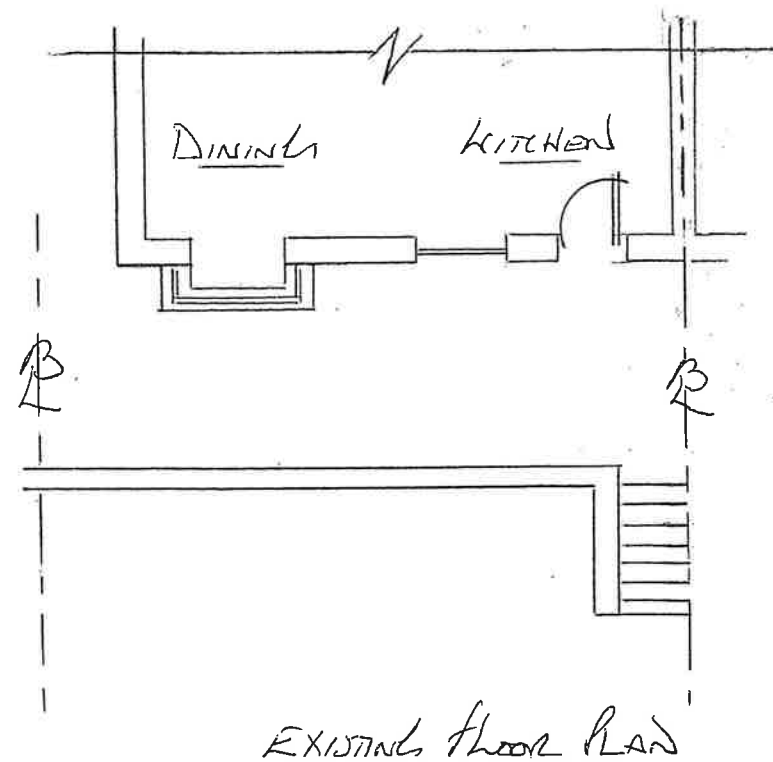

NOTES

EXTERNAL MATERIALS

WALLS: FACE BRICK
(MATCH EXISTING)
FRAMES: WHITE PVC
GLAZING: CLEAR TINTED
ROOF BARS: URBAN GREY
ROOF GLAZING: URBAN
GREY PANELS AND
PART URBAN ELEMENT
BLUE GLASS.



DUNRAVEN

Windows - Doors - Conservatories

St Davids House, Heol Mostyn, Village Farm Ind. Est
Pyle, Bridgend. CF33 6BJ

T: 01656 743 572 / 745 035 F: 01656 745 918

Client

MR P MRS THOMAS

Job Title

PROPOSED CONSERVATORY
FOR: 145 CRYMMLYN PARK
STREWN
NEATH
SAID 6EF

Drawing Title

ERECT A CONSERVATORY,
REPOSITION ACCESS STEPS,
AND REMOVE BAY WINDOW
TO THE DINING ROOM
TO THE REAR ELEVATION

0 1m 2m 3m 4m 5m

Scale 1:100

Date 1 of 2

Drawn by D THOMAS

1 of 2

Drg No. 133265

Rev.