



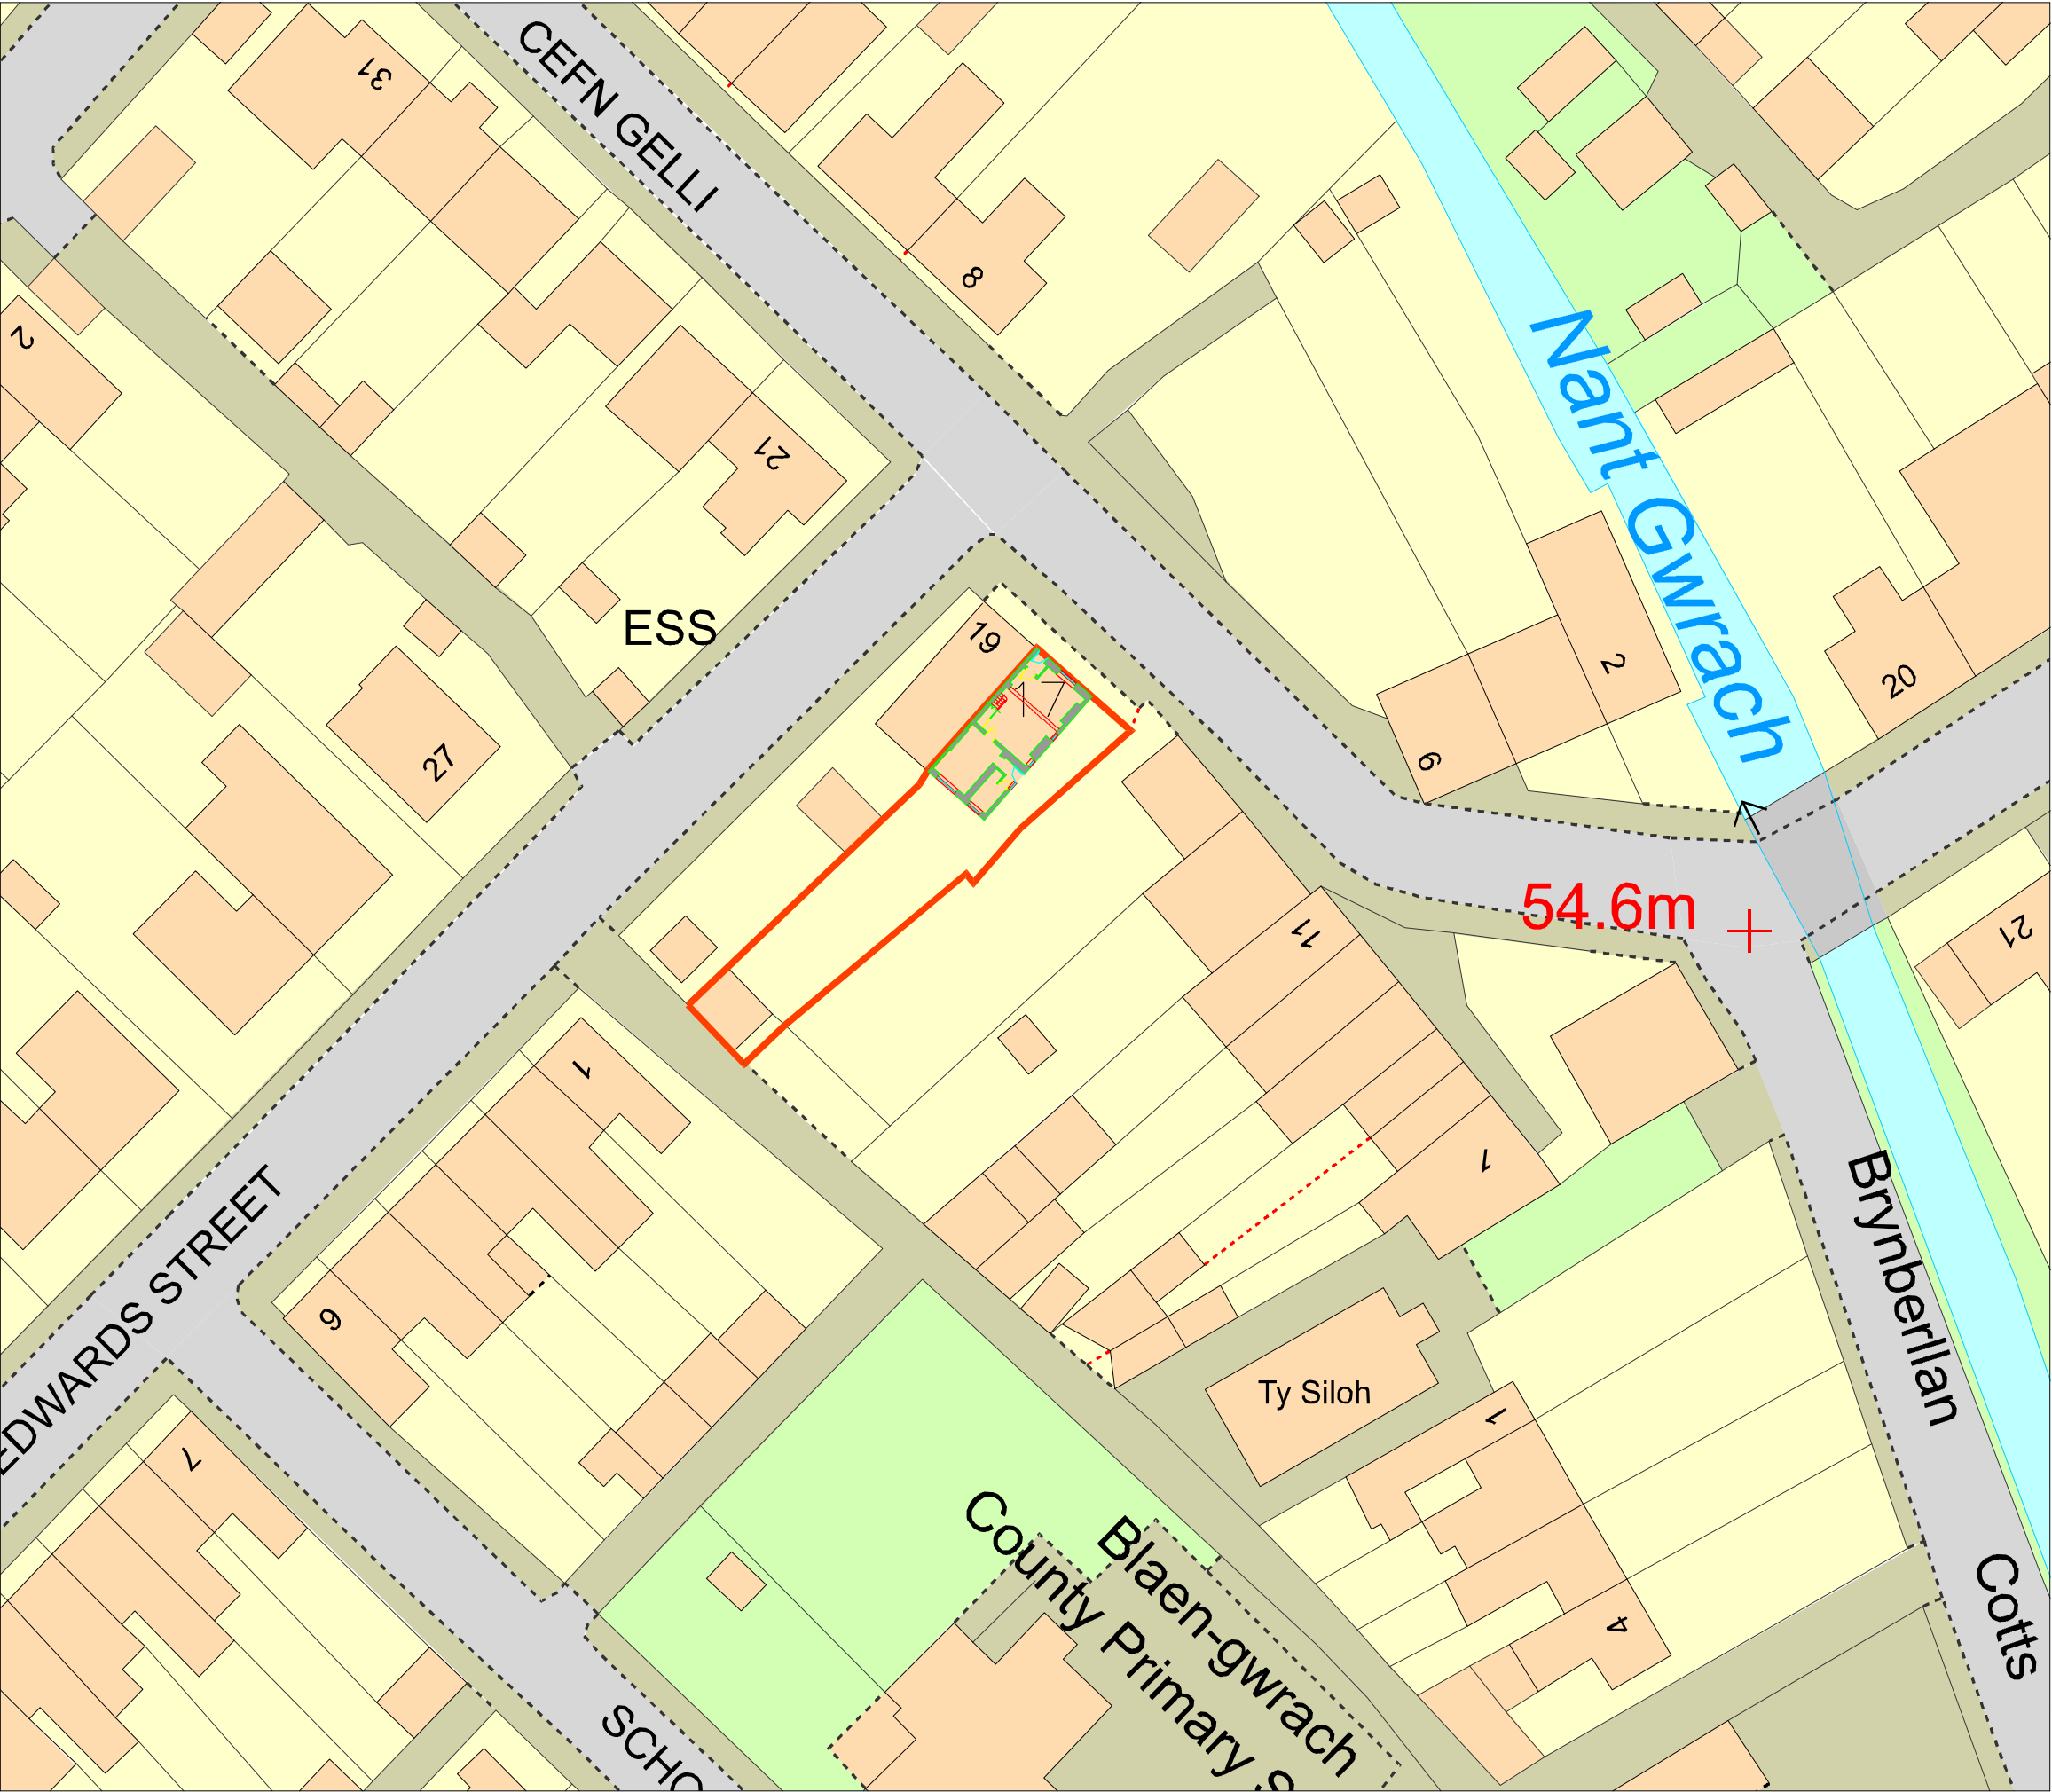

SITE PLAN - SCALE 1:500@A3

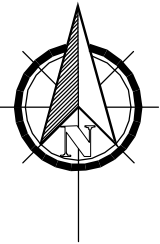

Rev	Item	Date
-----	------	------

Lapider

Chartered Surveyors

Chartered Building Surveyors & Architectural Services
41 High Street
Penarth
Vale of Glamorgan
CF64 1EY
t: 029 2070 6242
www.lapider.co.uk

Client	Sarah Hotson
--------	--------------

Project	17 Cefn Gelli Cwmgwrach Neath SA11 5PD
---------	---

Drawing Title	Site Plan
---------------	-----------

Job Number	1623/PA/23
------------	------------

Drawing Number	1623 / 101	Rev	-
----------------	------------	-----	---

Purpose of Issue			
Information	☒	Tender	☐
Comment	☐	Construction	☐

Scale	1:500@A3	Date	Feb 23
Drawn By	SJ	Checked By	MN