


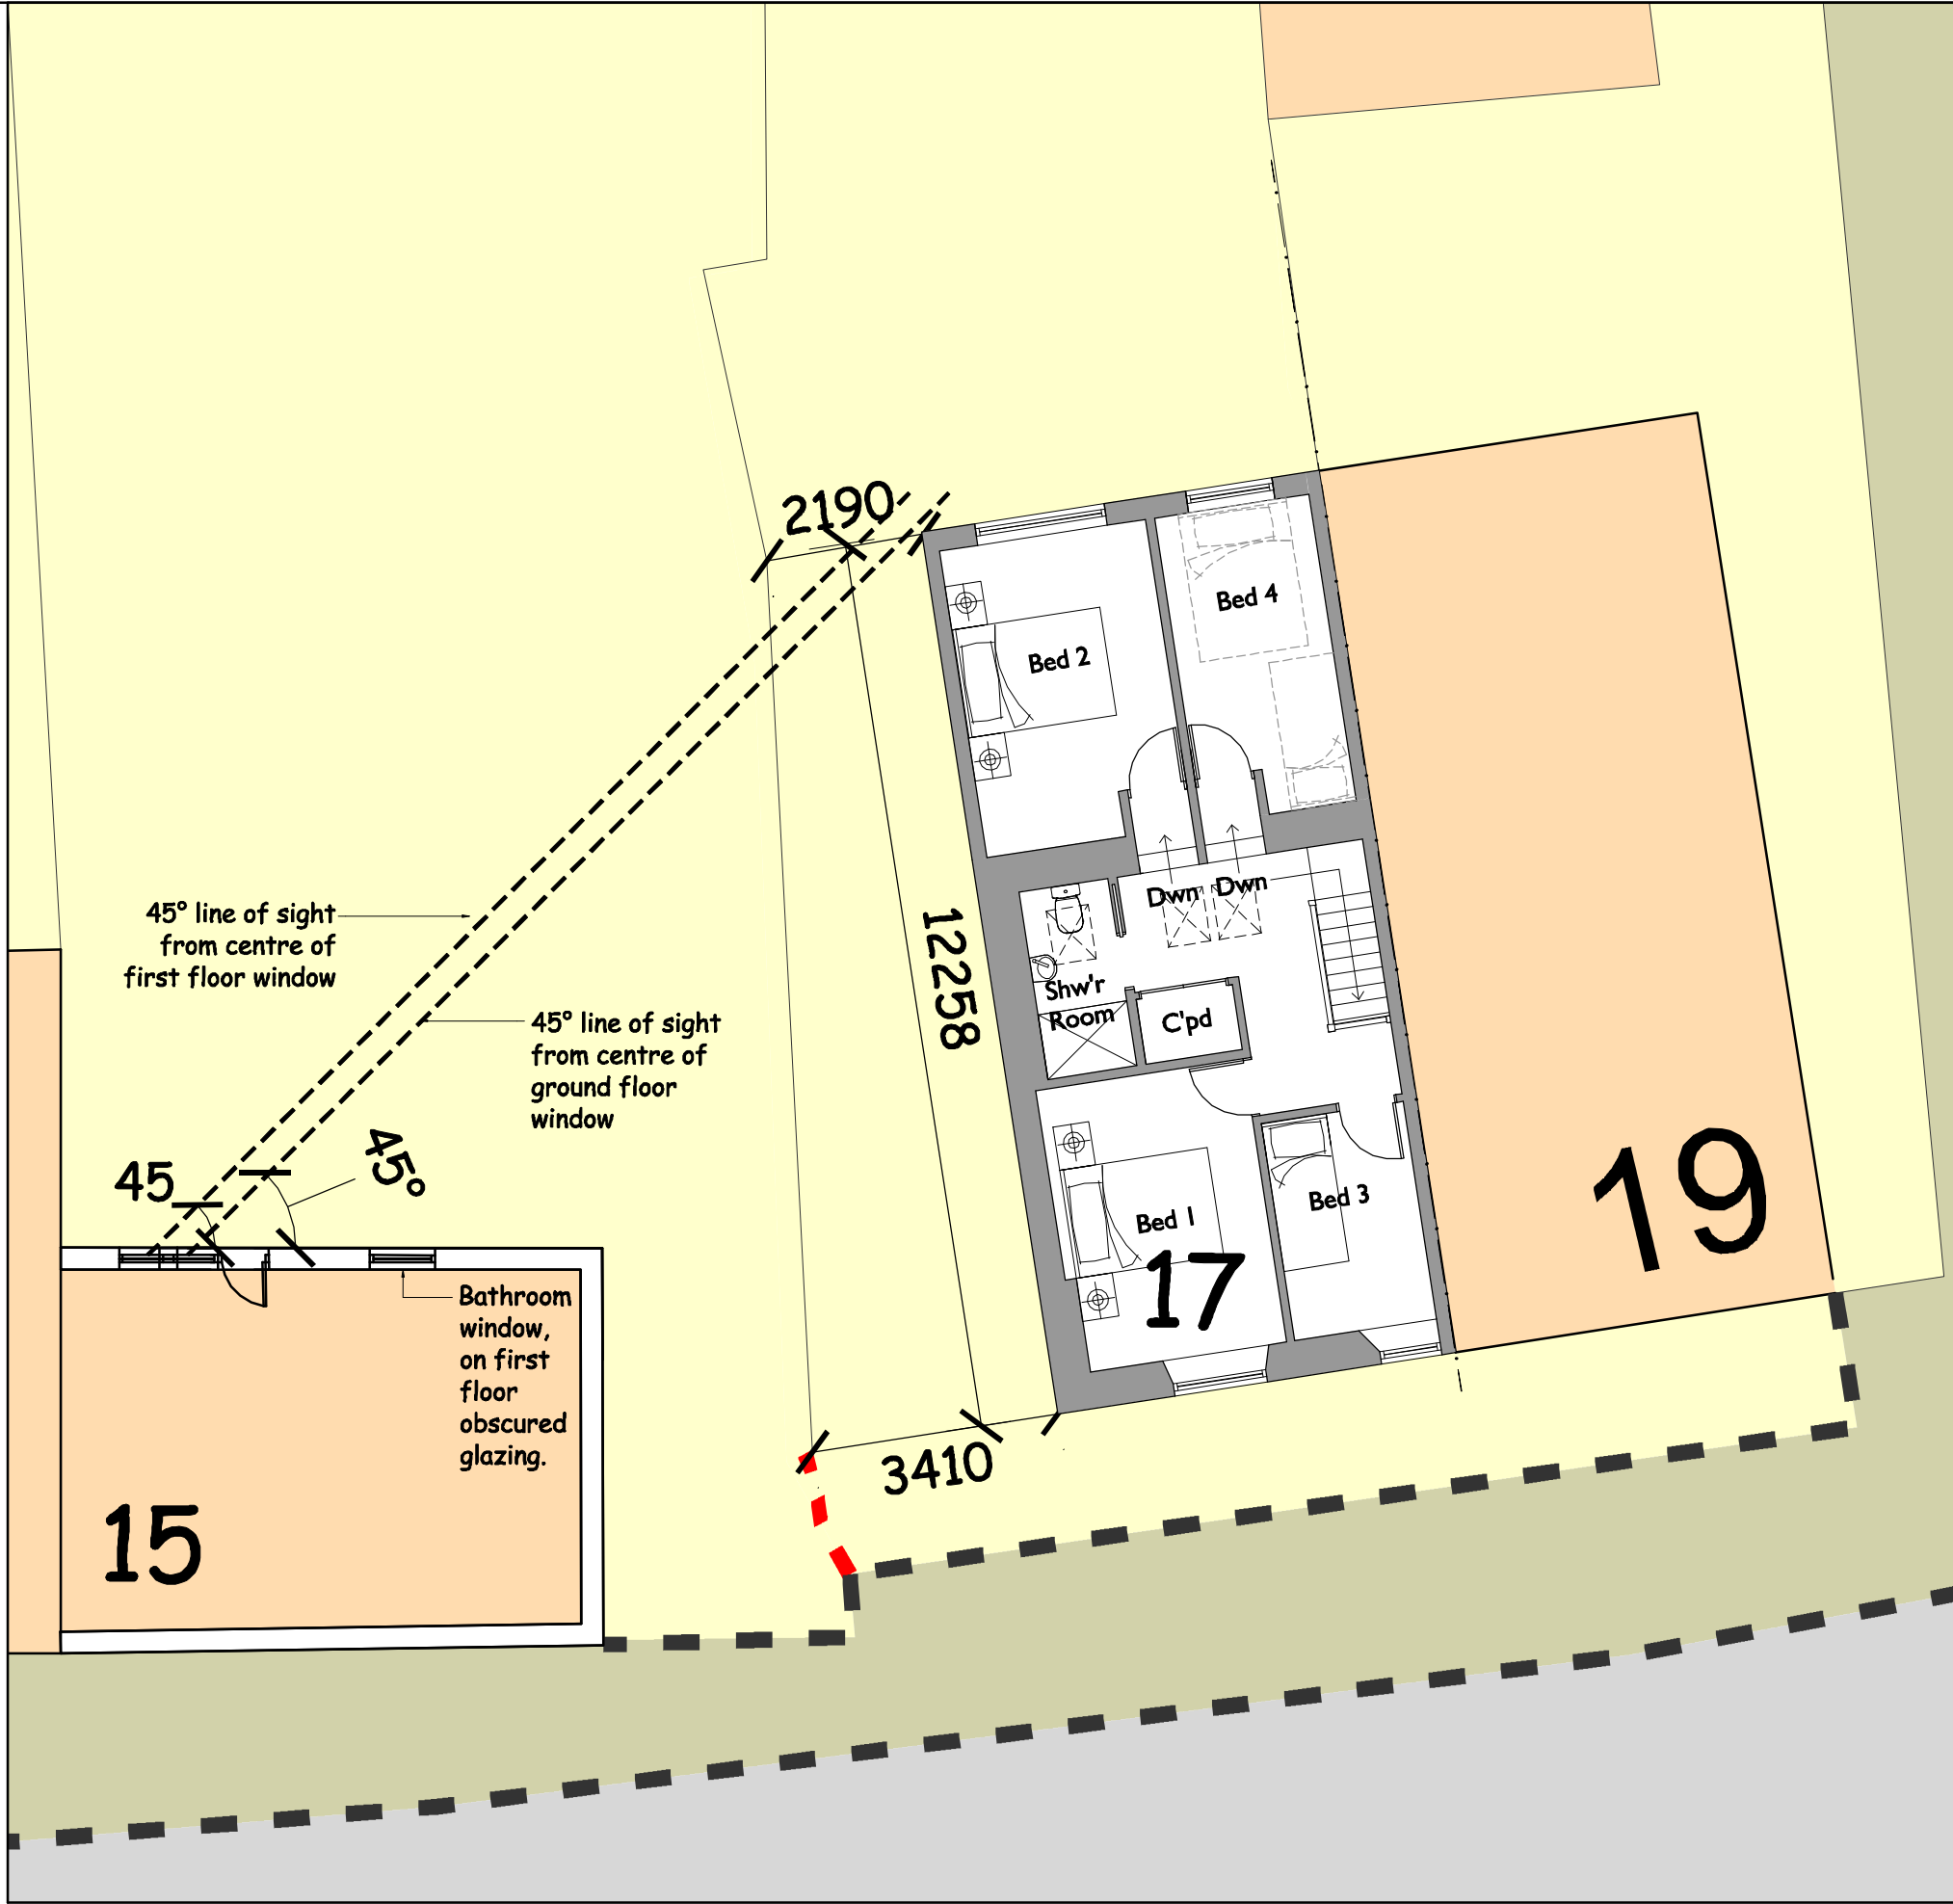

SITE PLAN



REAR ELEVATION
NO.15

Notes:



Regulated by RICS

Rev	Item	Date

Lapider

Chartered Surveyors

Chartered Building Surveyors & Architectural Services
41 High Street
Penarth
Vale of Glamorgan
CF64 1EY
t: 029 2070 6242
www.lapider.co.uk

Client

Sarah Hotson

Project

17 Cefn Gelli
Cwmgwrach
Neath
SA11 5PD

Drawing Title

45° Line of sight

Job Number

1623/PA/23

Drawing Number

1623 / 115

Rev

-

Purpose of Issue

Information ☒ Tender ☐

Comment ☐ Construction ☐

Scale

1:100@A3

Date

March 23

Drawn By

SJ

Checked By

MN