



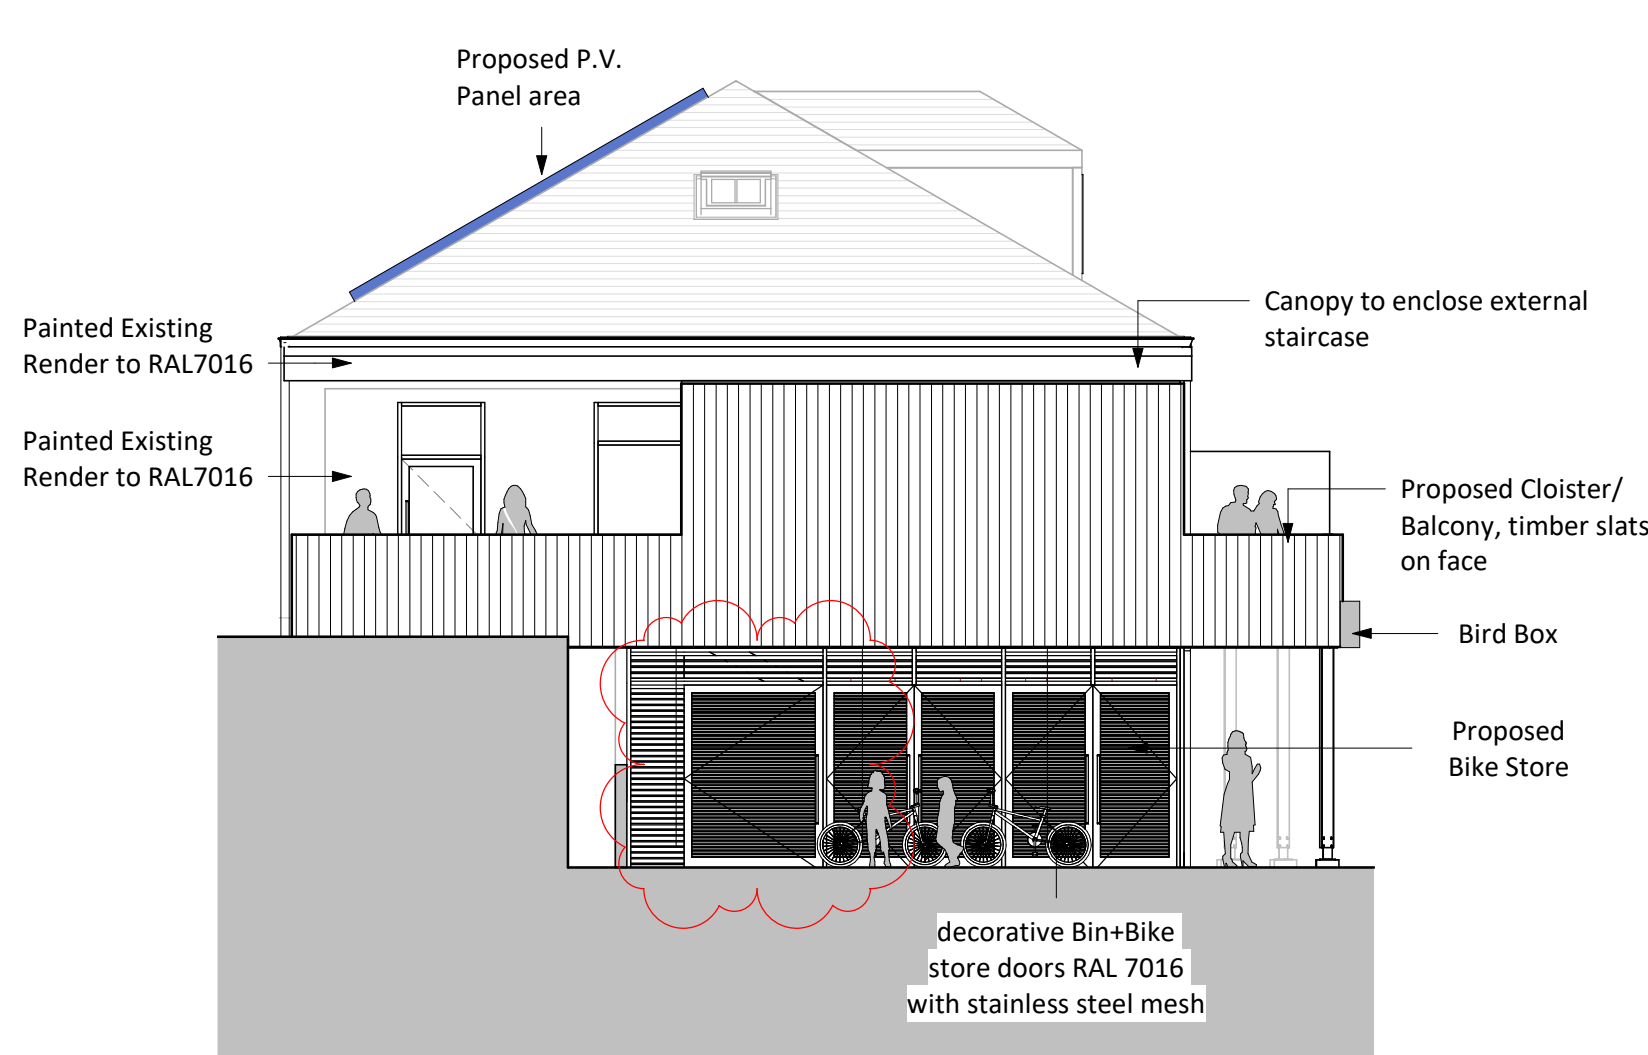


Proposed East Elevation
1 : 100

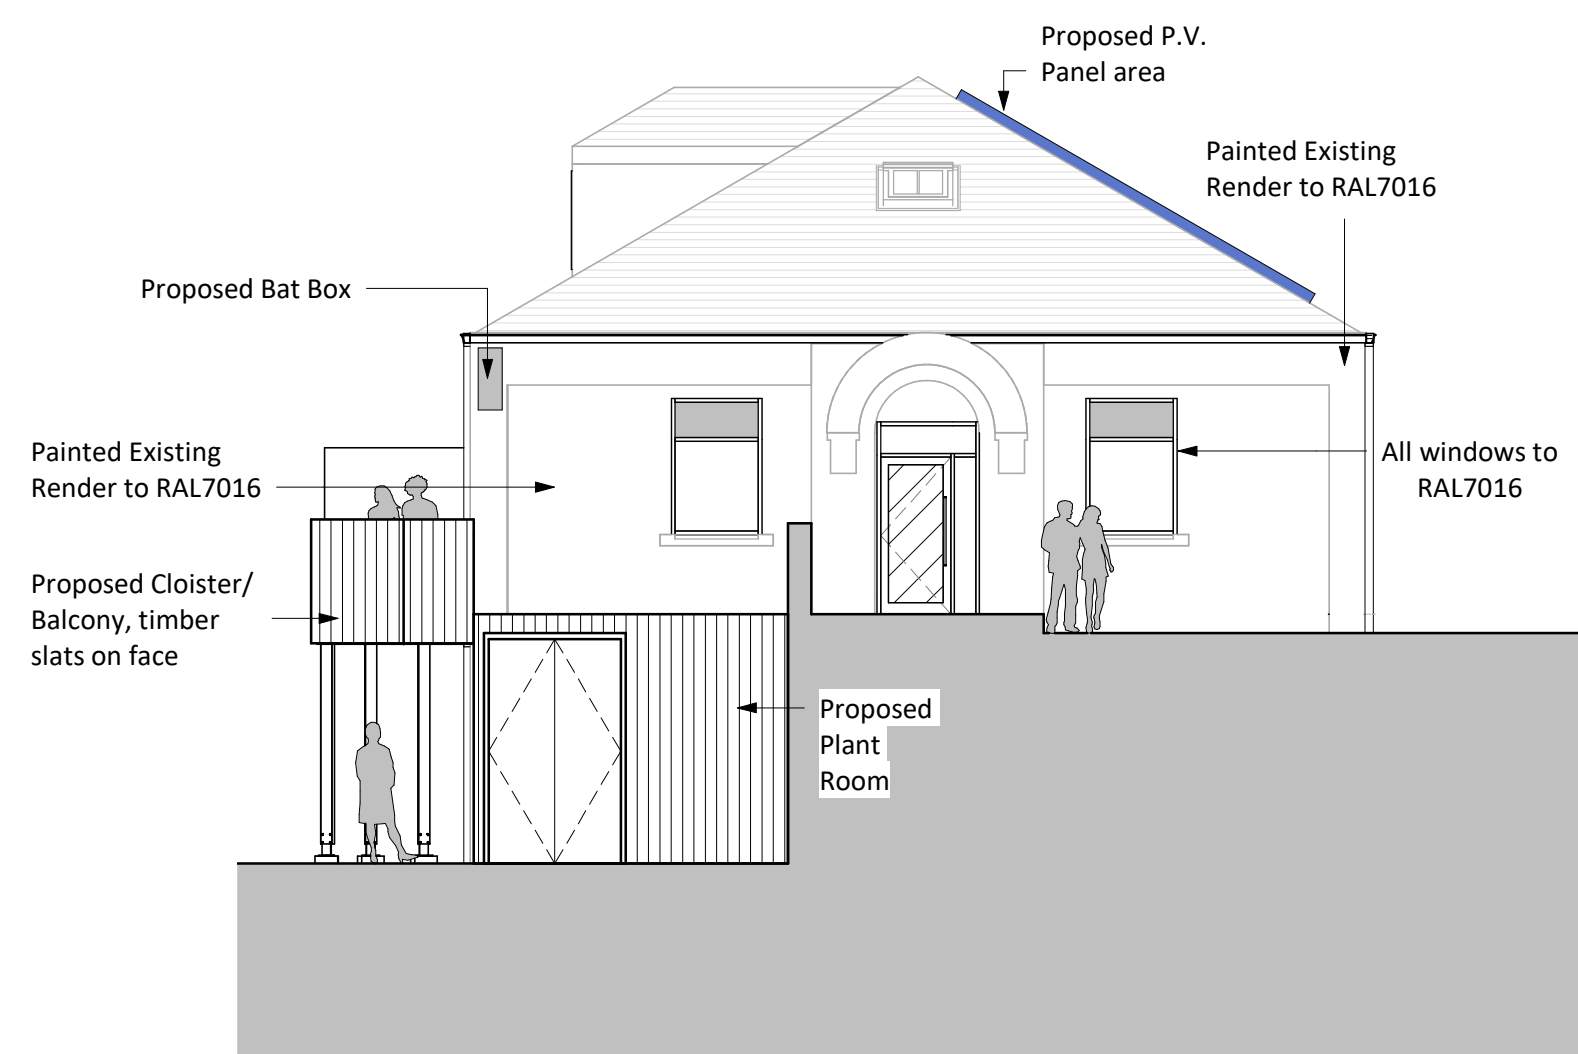

Proposed North Elevation
1 : 100



Proposed West Elevation
1 : 100

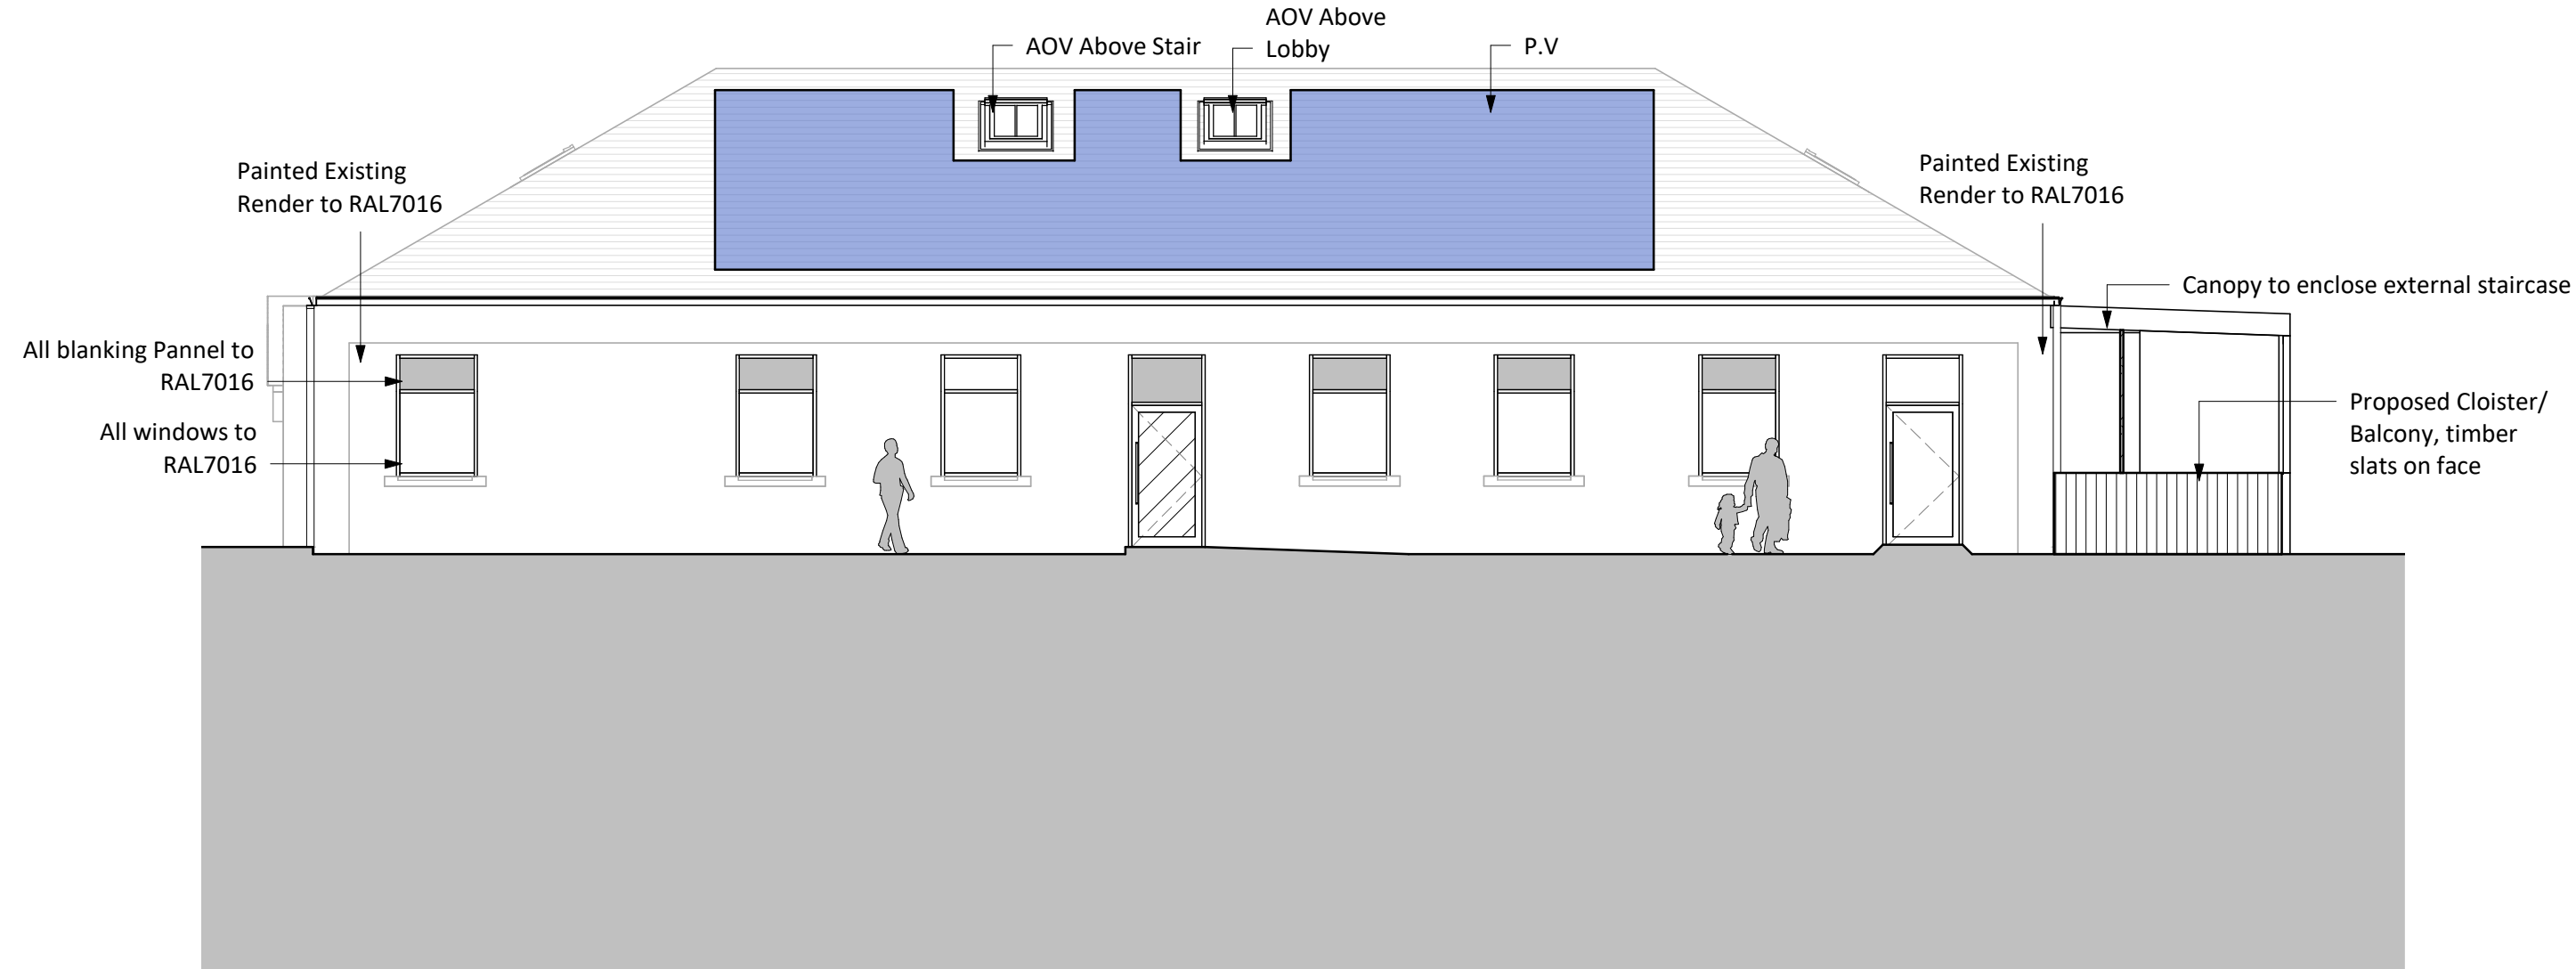

Proposed South Elevation
1 : 100

PL	B	21/03/23	Bin store door corrected.
PL	A	17/03/23	PLANNING AMENDMENT
PL	PL	03/03/23	ISSUED FOR PLANNING
[STATUS]	REV	DATE	DESCRIPTION
CLIENT			REVISED BY

Afan Valley Holidays Ltd

Sustainable
Studio
Architects

SS/

PROJECT
Bakers
Afan Road
Duffryn Rhondda
Port Talbot

DRAWING TITLE
Proposed Elevations

DRAWING STATUS	SCALE
PL : PLANNING	1 : 100 @ A1
NUMBER	REVISION
PL-009	B