



Superseded

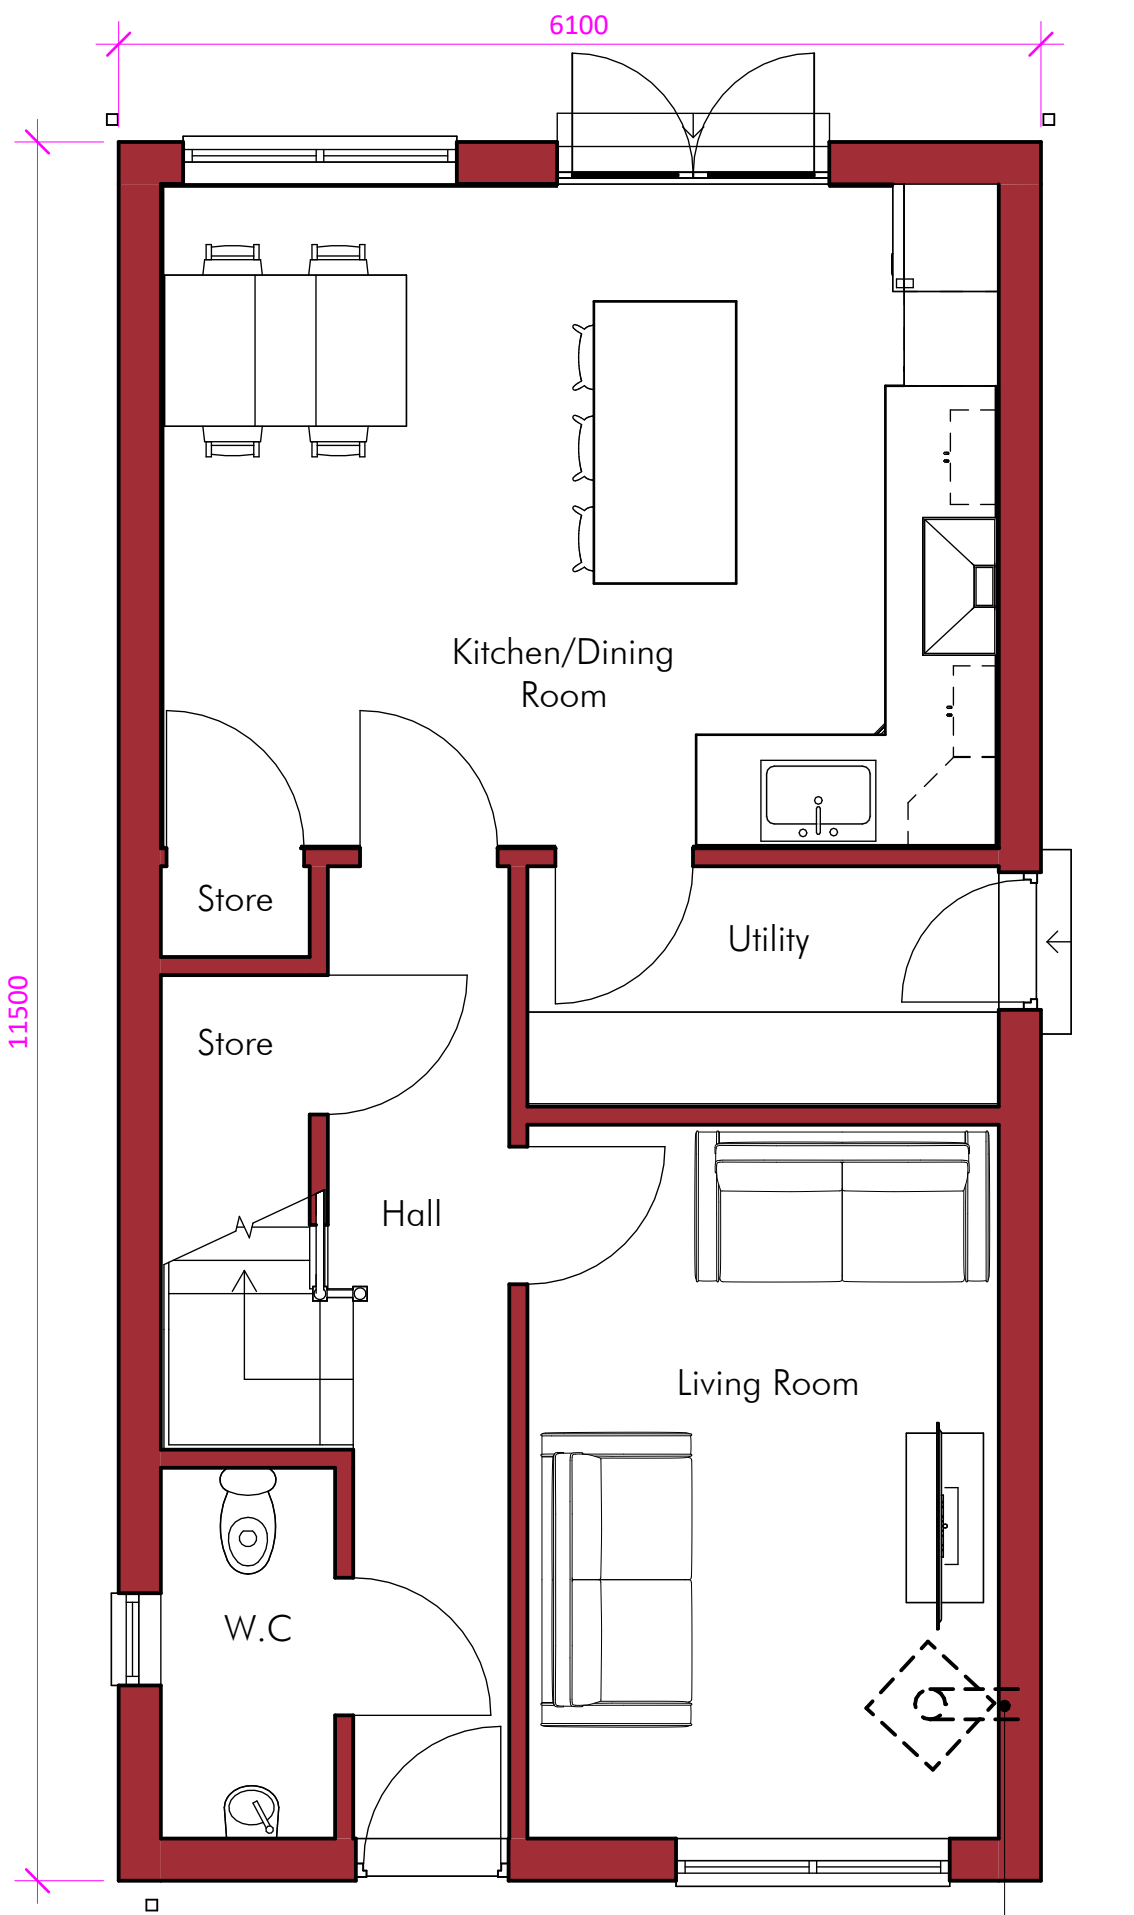

Ground Floor Plan

Dimensions indicative only

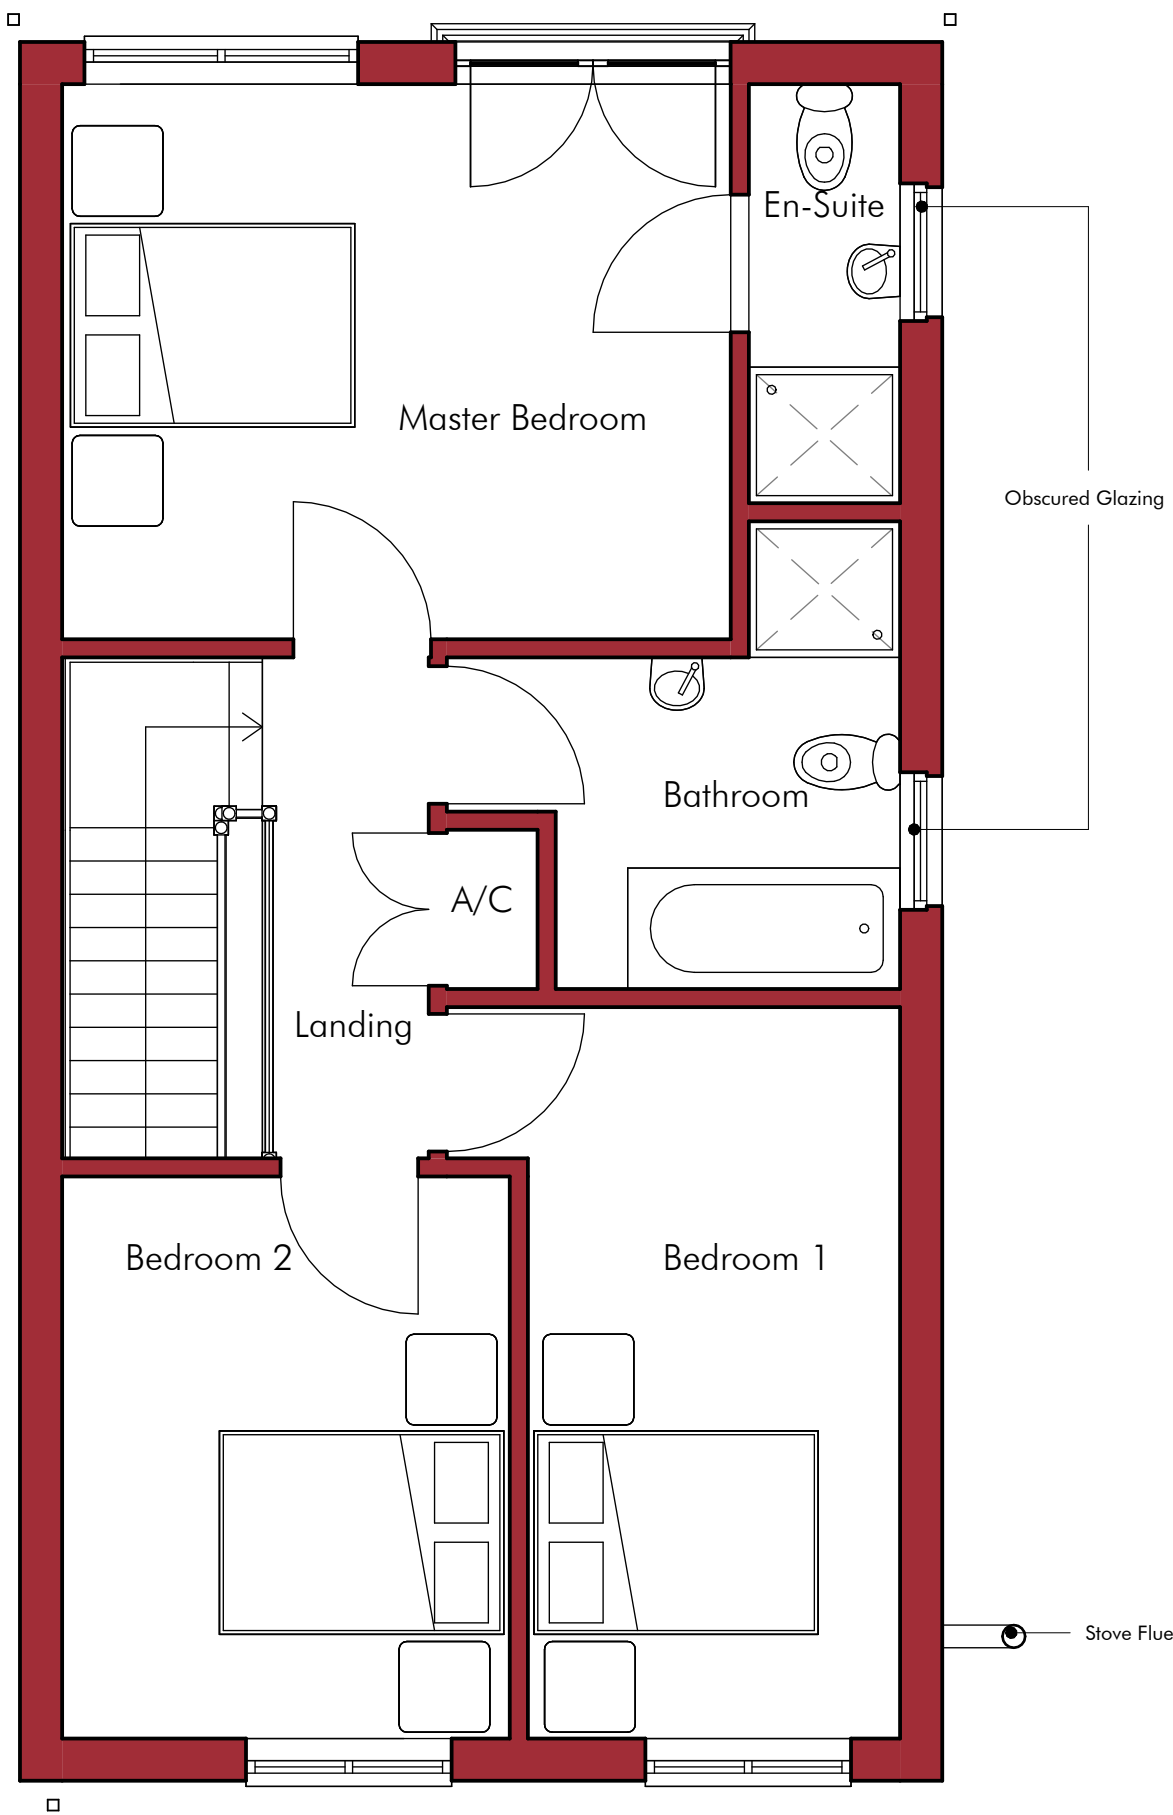

First Floor Plan

darkin
architects

drawing on
experience

www.darkinarchitects.com

CARDIFF 02922 744 005
LLANELLI 01554 778 730
NEATH 01639 505 566

info@darkinarchitects.com

RIBA



Chartered Practice

THIS DRAWING IS THE COPYRIGHT OF DARKIN ARCHITECTS AND MAY NOT BE COPIED, ALTERED OR REPRODUCED IN ANY FORM OR PASSED TO A THIRD PARTY WITHOUT THEIR CONSENT. DIMENSIONS MUST BE CHECKED AND VERIFIED ON SITE AND ANY DISCREPANCIES SHOULD BE REPORTED TO THE ARCHITECT. THIS DRAWING MUST NOT BE SCALED AND SHOULD BE READ IN CONJUNCTION WITH ALL OTHER CONSULTANT'S DRAWINGS. IF IN DOUBT ASK FOR CONFIRMATION.

No.	Description	By	Date
C	Amendments	NCR	18.11.22
D	Amendments	NCR	08.12.22
E	Amendments	NCR	26.01.23
F	Amendments	NCR	01.02.23
G	Amendments	NCR	15.03.23
H	Amendments	NCR	20.03.23

CLIENT

Lindsay Williams

PROJECT

Neuadd Road

PROJECT ADDRESS

Plot between 2a & 4 Neuadd Road
Gwaun Cae Gurwen
SA18 1UH

DRAWING TITLE

Proposed Plans

DRAWN BY	CHECKED BY	© Copyright
NAT	TOM	Darkin Architects 2022
PROJECT REF	SCALE	PAPER SIZE
NH364	1 : 50	A3
DRAWING	REVISION	DATE
101	H	23/03/22