



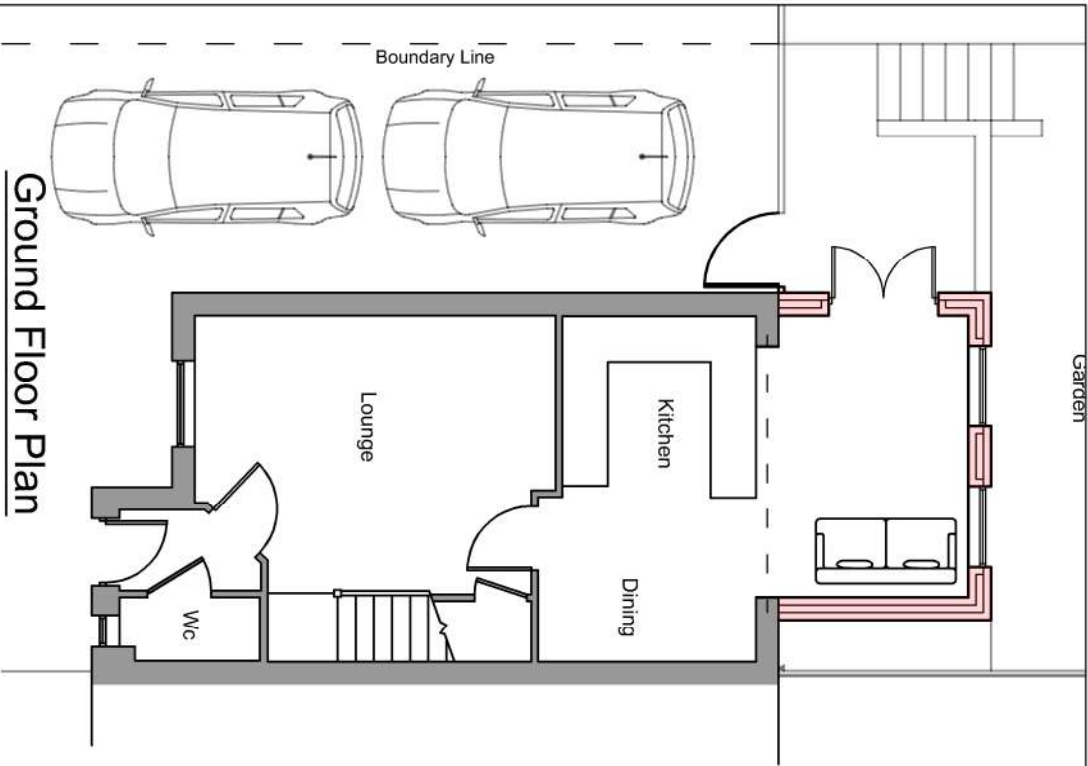


Ground Floor Plan

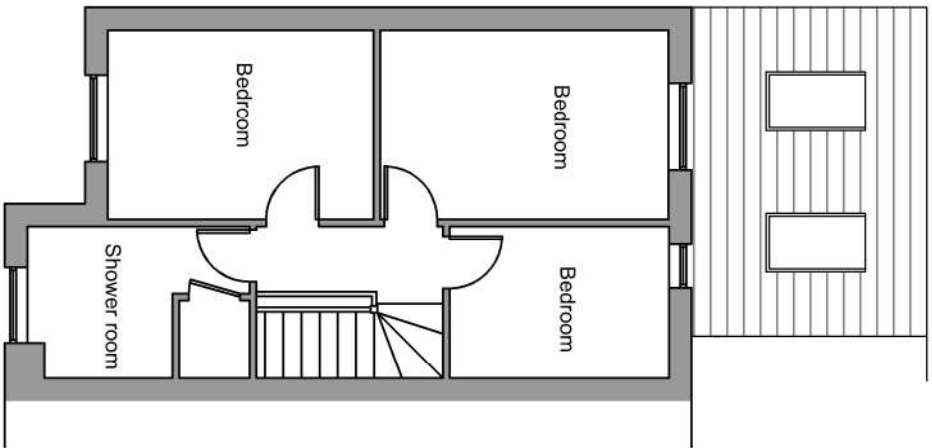


First Floor Plan



Rear Elevation

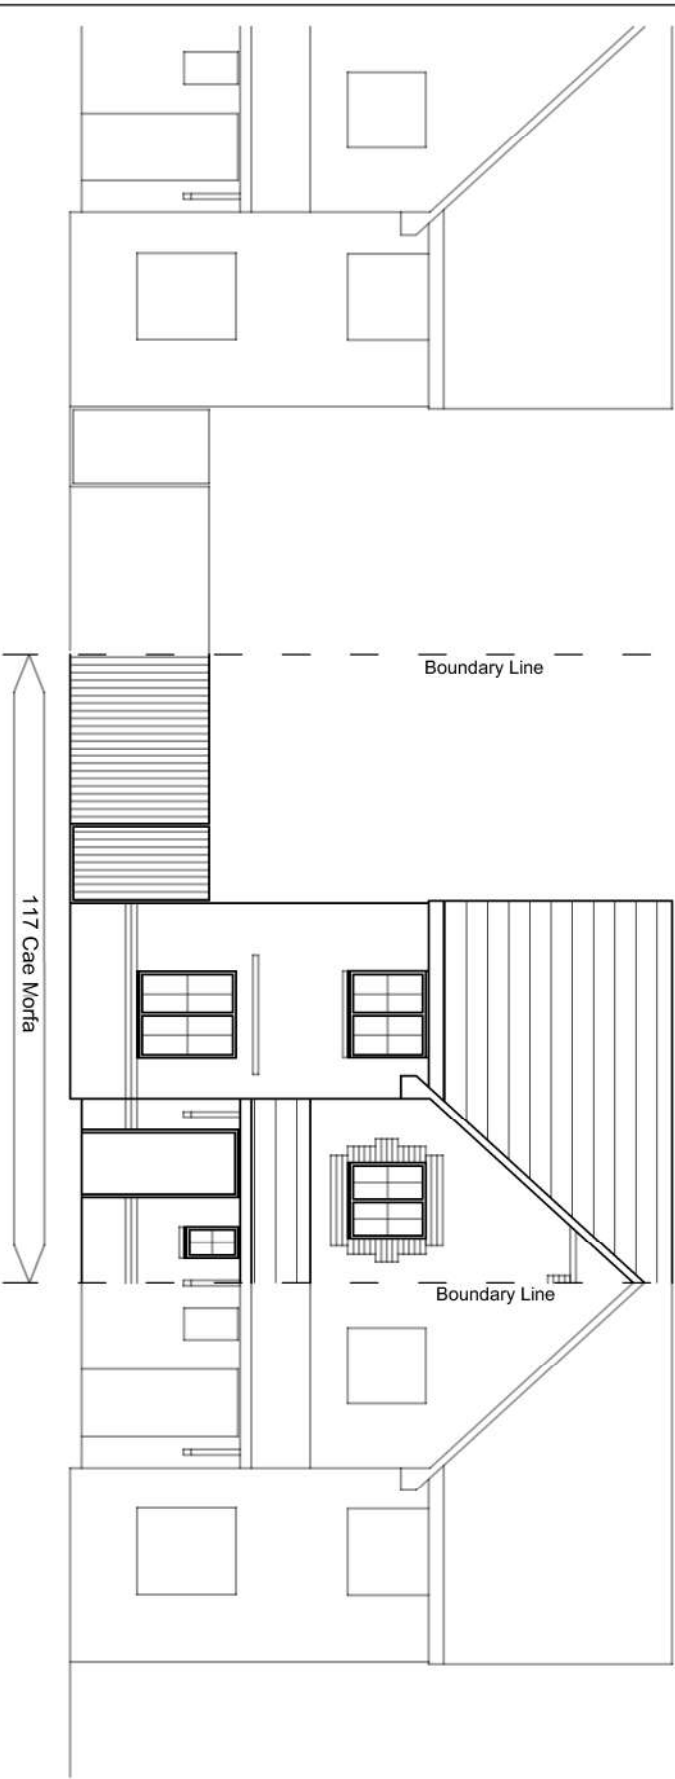


Front Elevation

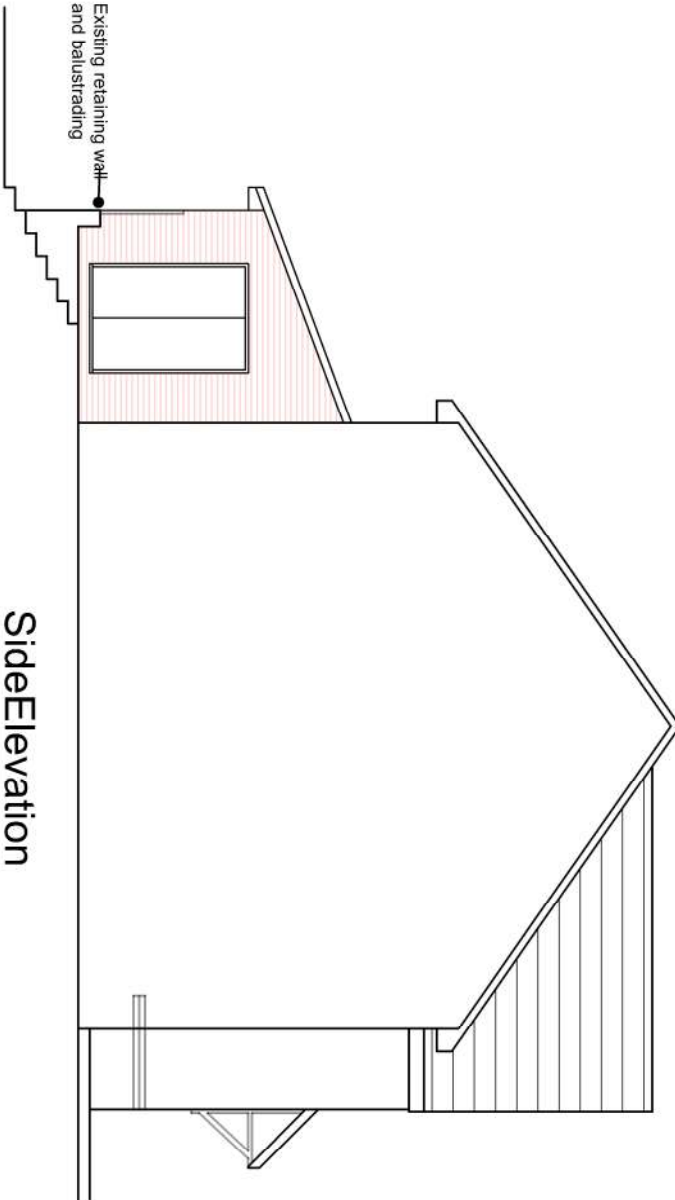

Side Elevation

This drawing is copyright ©
NOTE: All dimensions to be checked on
site and not scaled from the drawing.

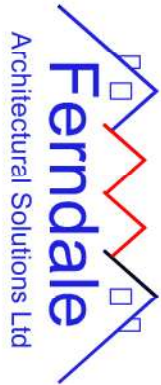

CLIENT Mr Mike Osullivan		JOB TITLE Rear extension to 117 Cae Morfa Skewen		DRWG TITLE Proposed Plans and Elevations	
DATE: Feb 2023	SCALE: 1:100	A3	DRWG NO: 23.02.02	REV: 01	PURPOSE: Planning

Ferndale Architectural Solutions LTD
98 Neath Road, Resolven, Neath, SA11 4AN Tel:07970808768 Email: owen@ferndaleas.co.uk