


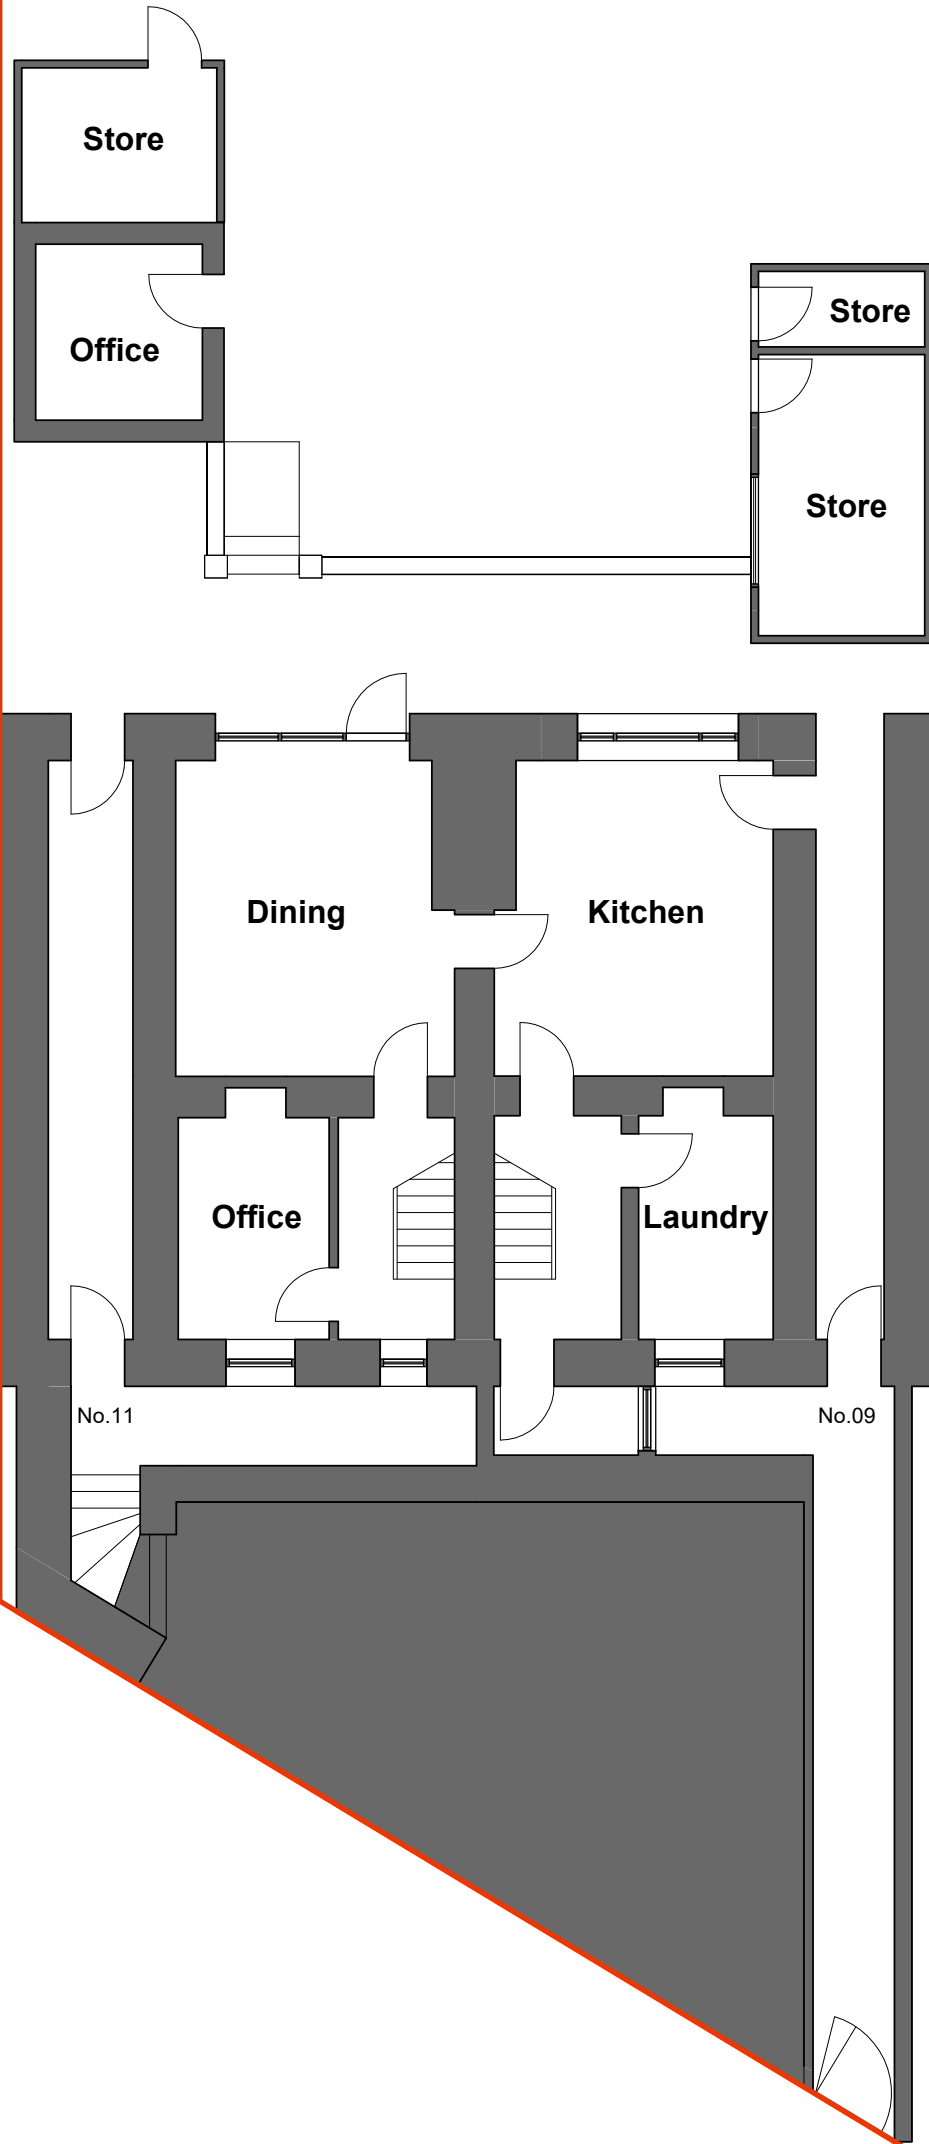


 


Lower Ground Floor Plan

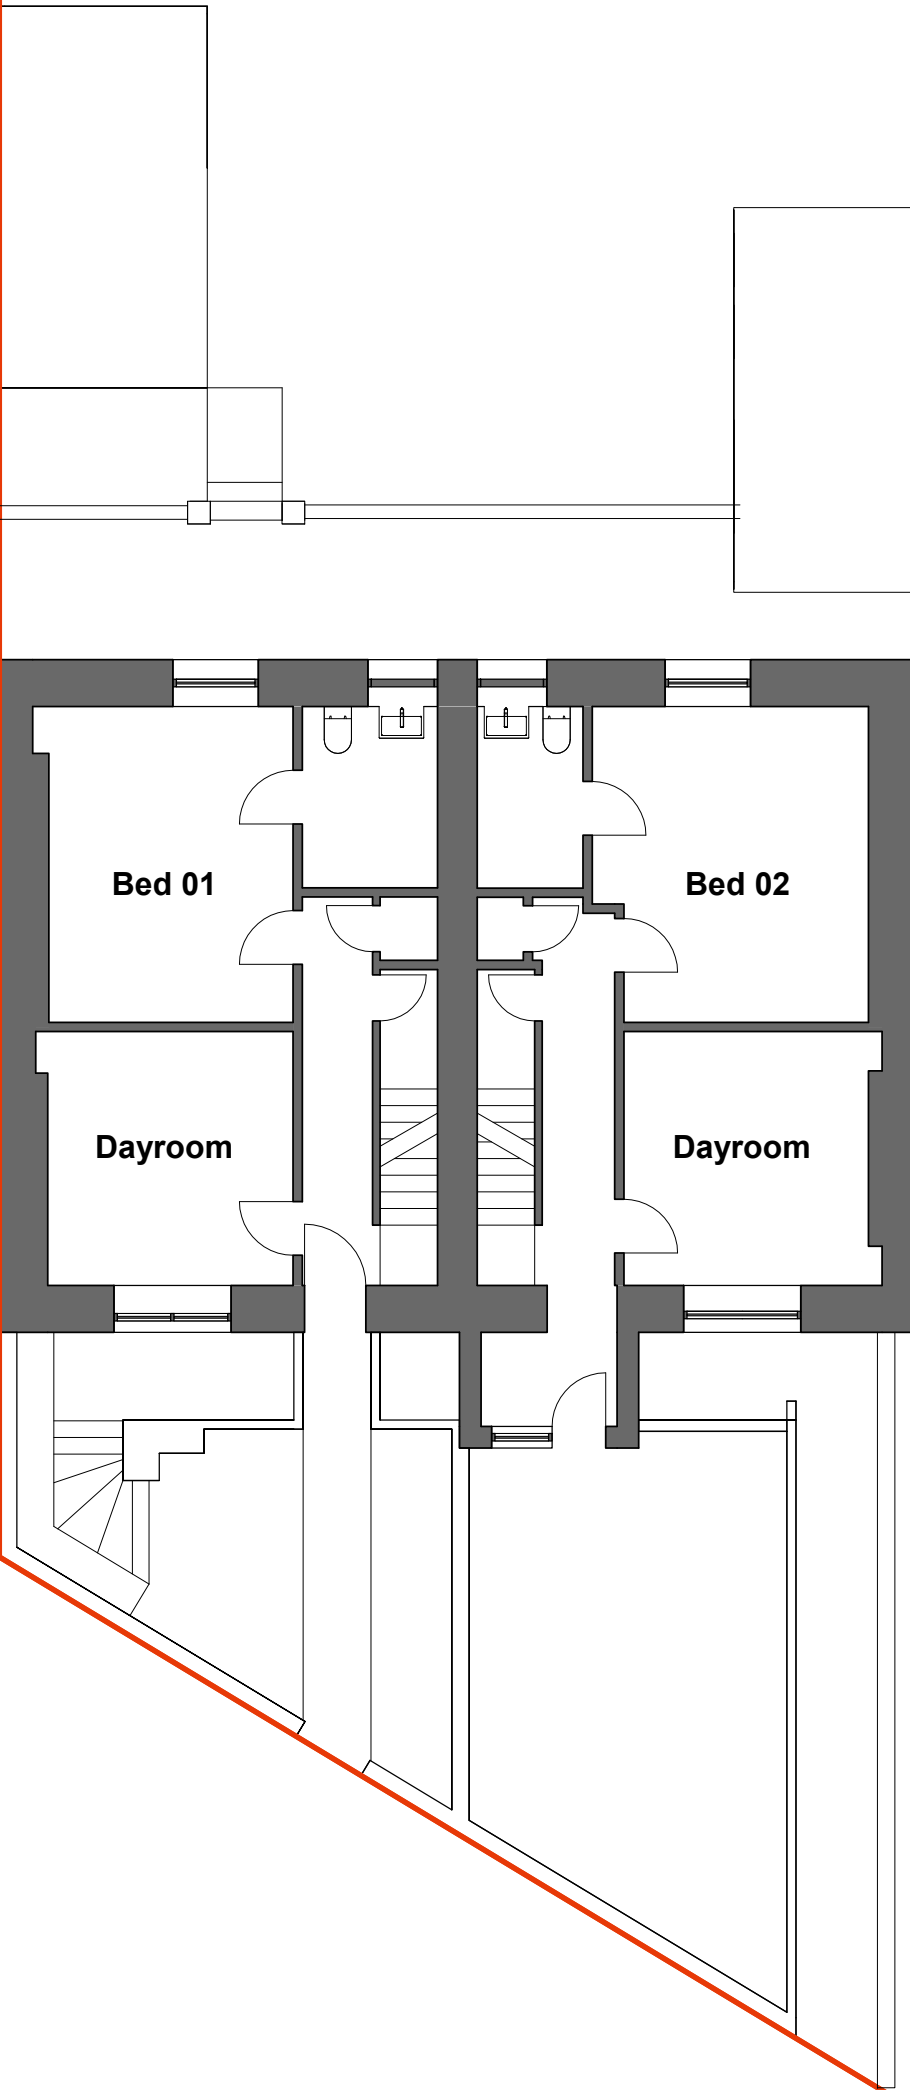

Ground Floor Plan

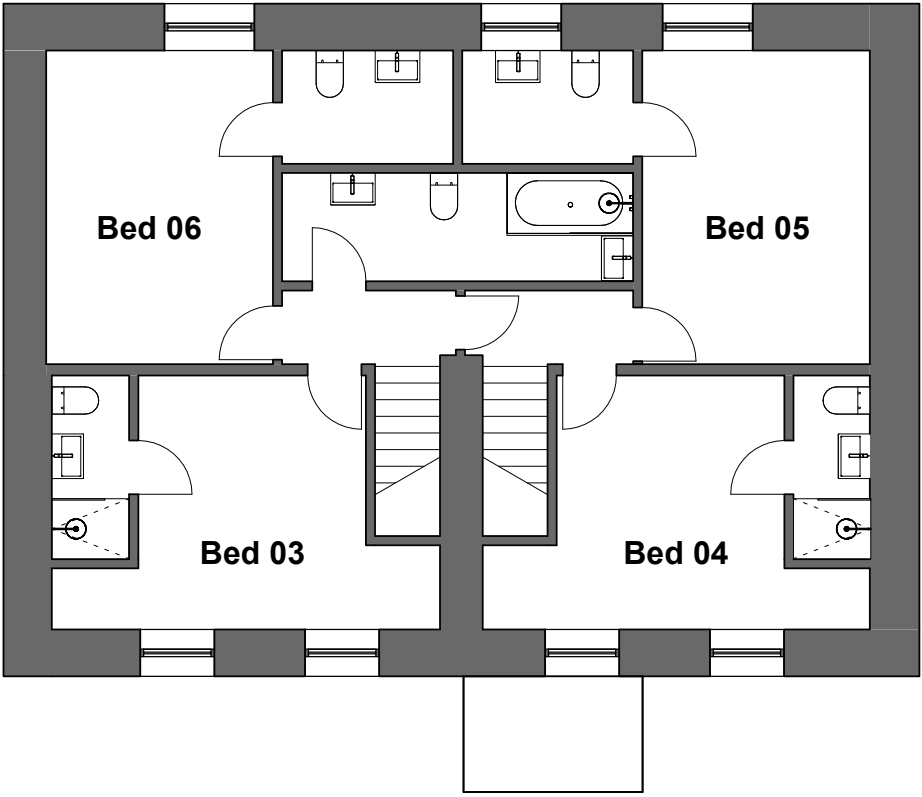

First Floor Plan

 

Roof Plan


REVISION DETAILS		DATE	DRW	CHK
A	IFP	30.01.23	MIDA	MIDA

DRAWING NO.

E02

Issued 30.01.23

Revision A

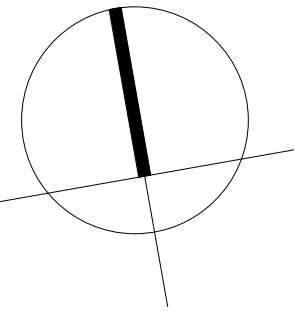

MIDA

MIDA ARCHITECTURE LTD
Old Post Room
Somerset House
London
WC2R 1LA
info@mida-architecture.co.uk
+44 (0)207-998-3781
www.mida-architecture.co.uk

PROJECT
9-11 JAMES STREET, SWANSEA, SA8 4RL

TITLE
EXISTING PLANS

STATUS
PLANNING

DATE
30.01.23

REVISION
A

SCALE
1 : 100 @A1