
 
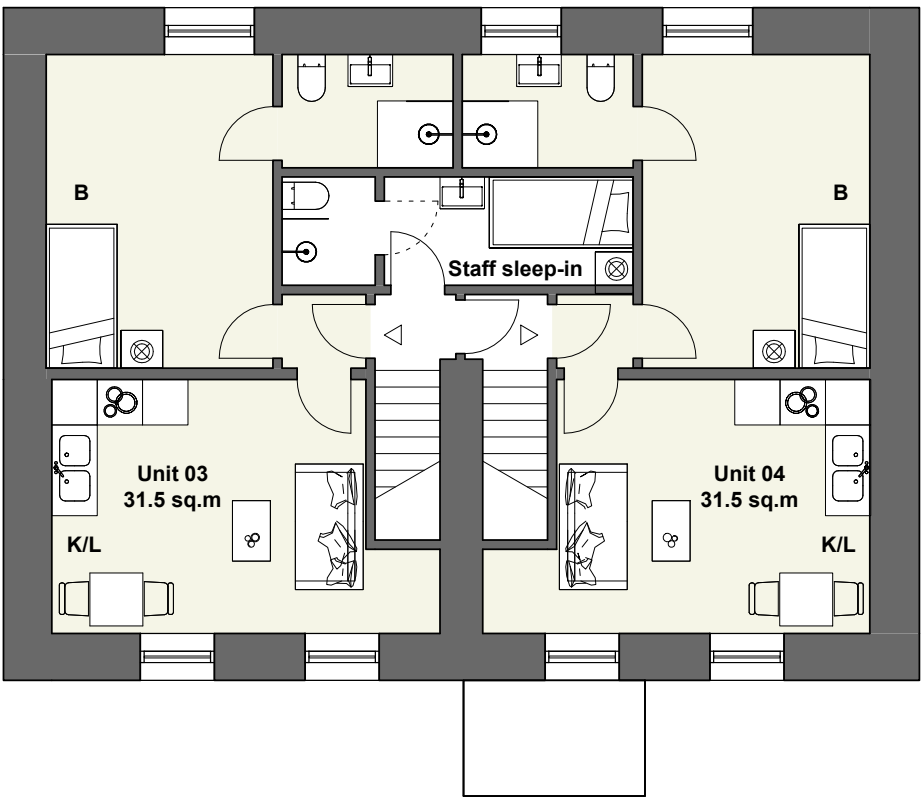
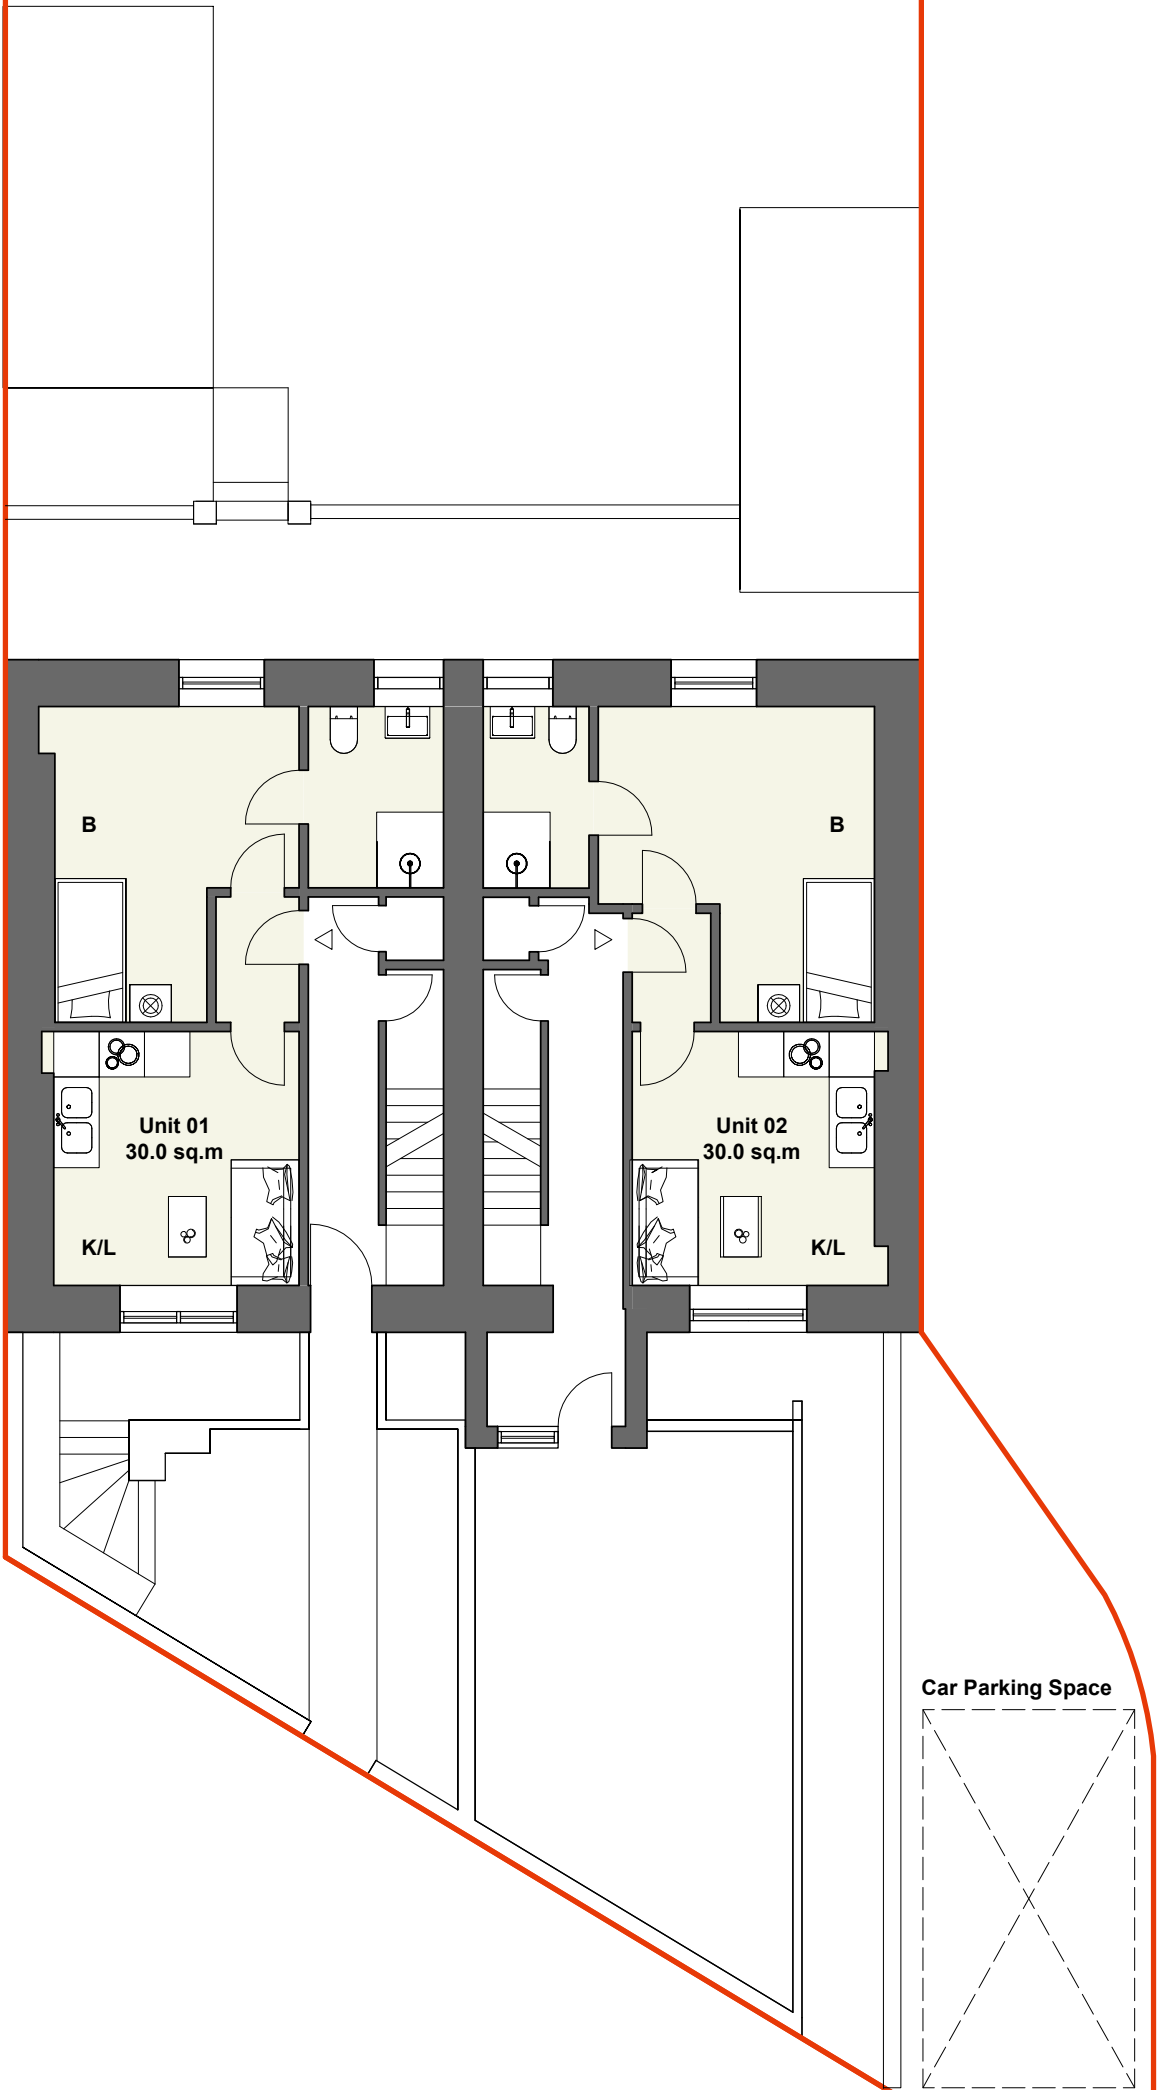


 

Lower Ground Floor Plan

Ground Floor Plan

First Floor Plan


Roof Plan

REVISION DETAILS		DATE	DRW	CHK
A	IFP	30.01.23	MIDA	MIDA

DRAWING NO.

P02

Issued 30.01.23 Revision A

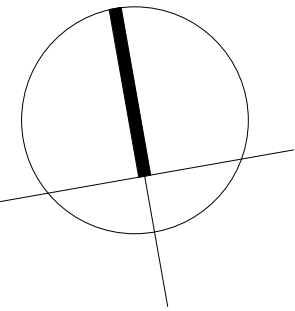

MIDA

MIDA ARCHITECTURE LTD
Old Post Room
Somerset House
London
WC2R 1LA
info@mida-architecture.co.uk
+44 (0)207-998-3781
www.mida-architecture.co.uk

PROJECT 9-11 JAMES STREET, SWANSEA, SA8 4RL		
TITLE PROPOSED PLANS		
STATUS PLANNING		
DATE 30.01.23	REVISION A	SCALE 1 : 100 @A1