



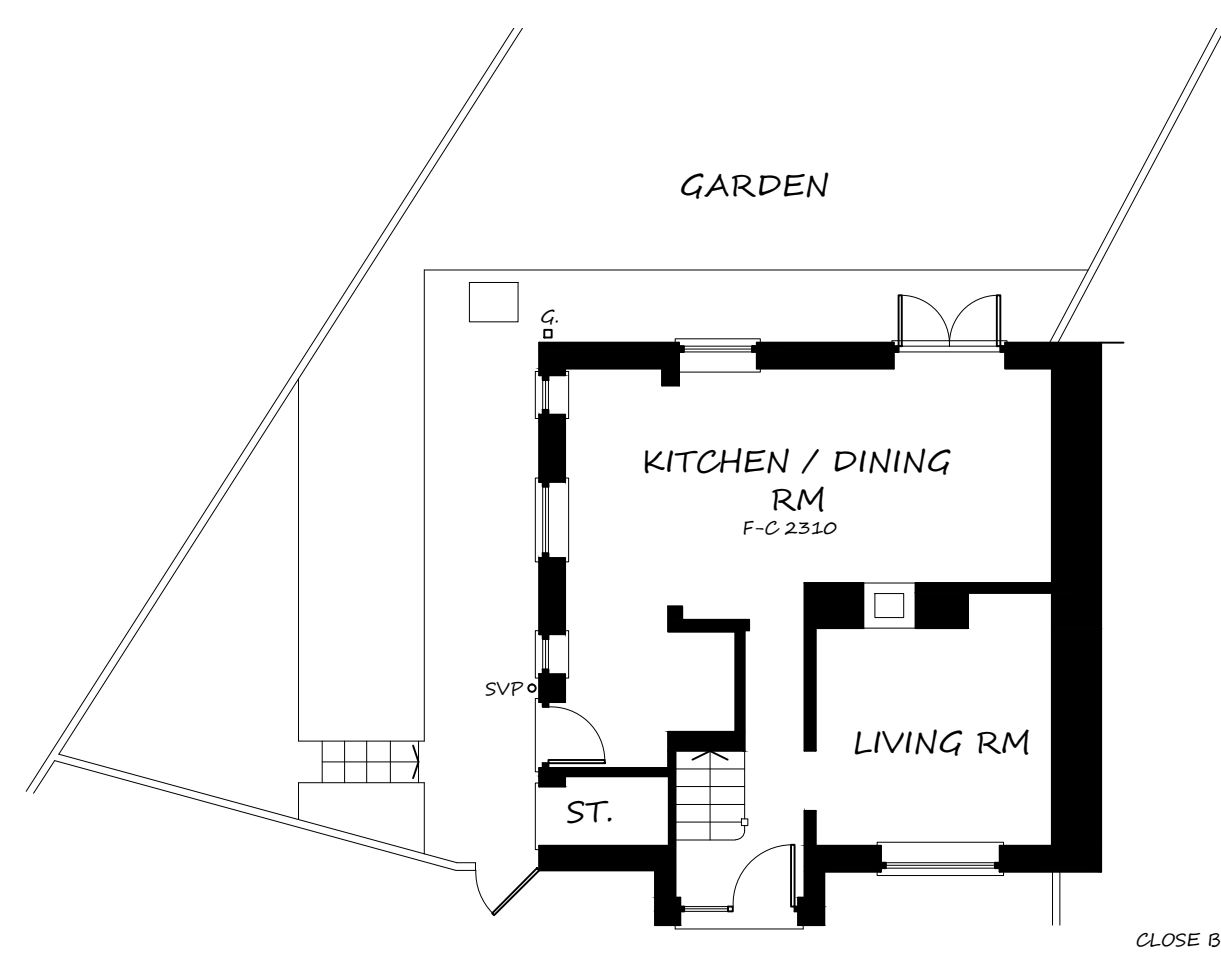


GROUND FLOOR PLAN
AS EXISTING

SCALE 1:100 @ A1

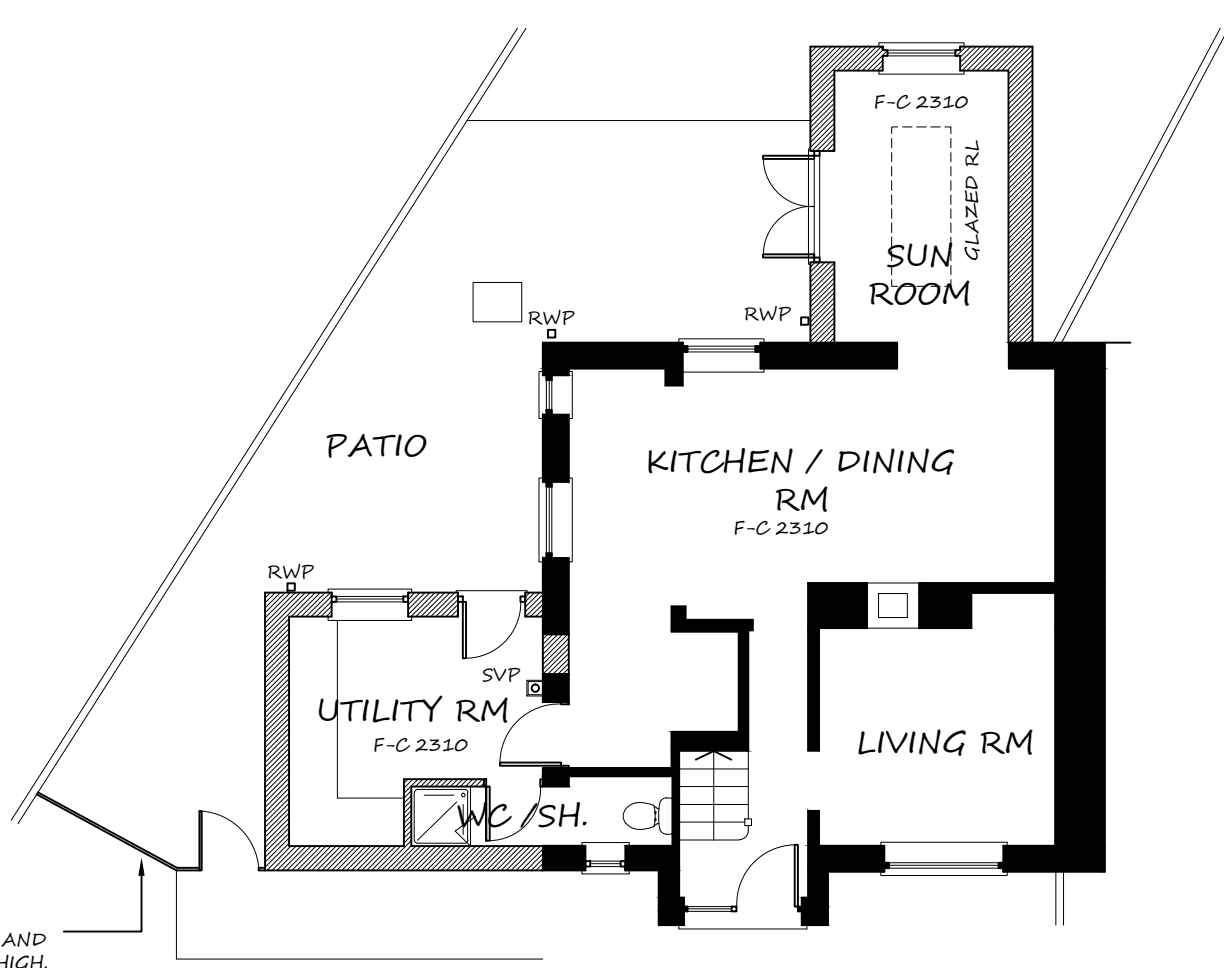


GROUND FLOOR PLAN
AS PROPOSED

SCALE 1:100 @ A1

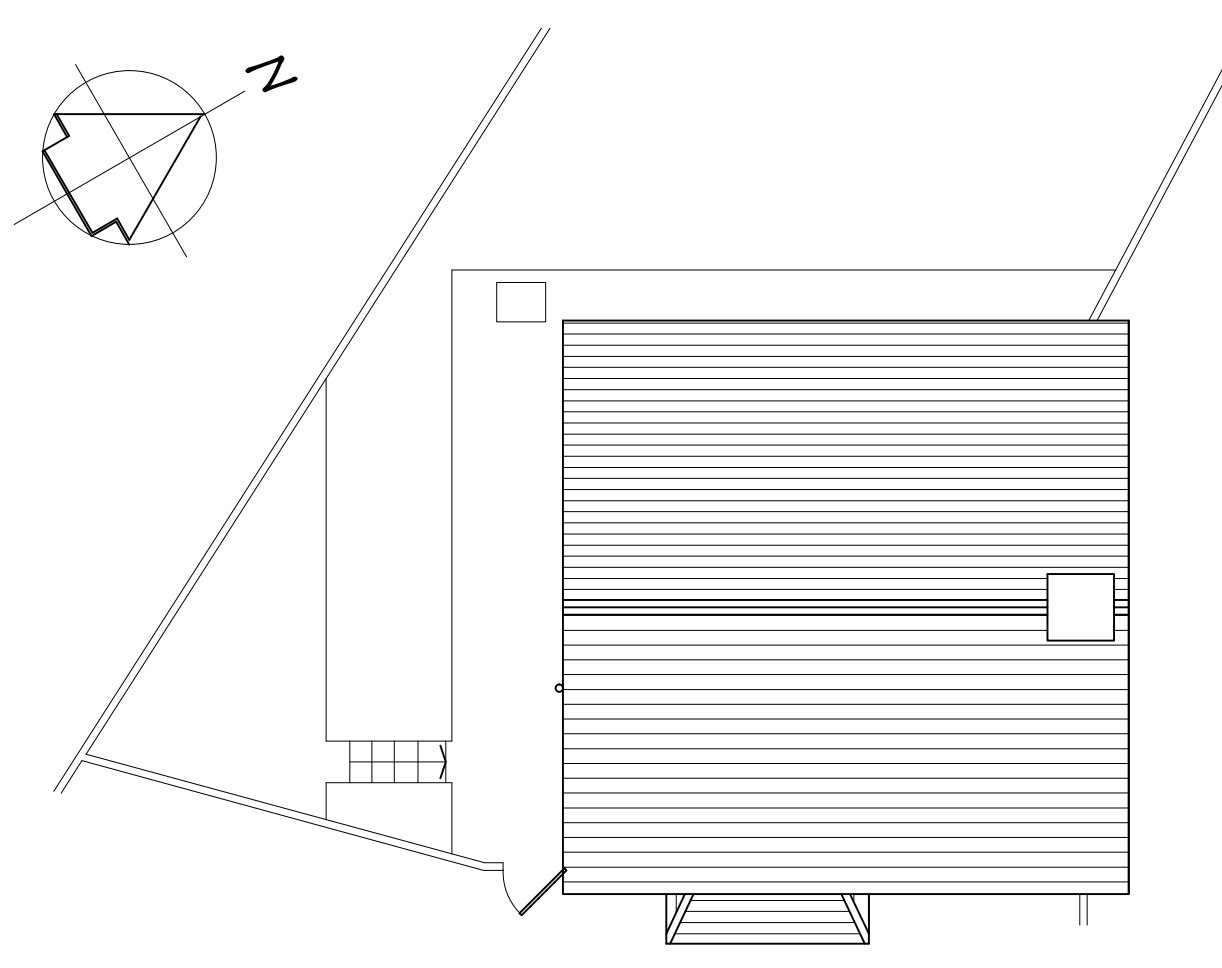

ROOF PLAN
AS EXISTING

SCALE 1:100 @ A1

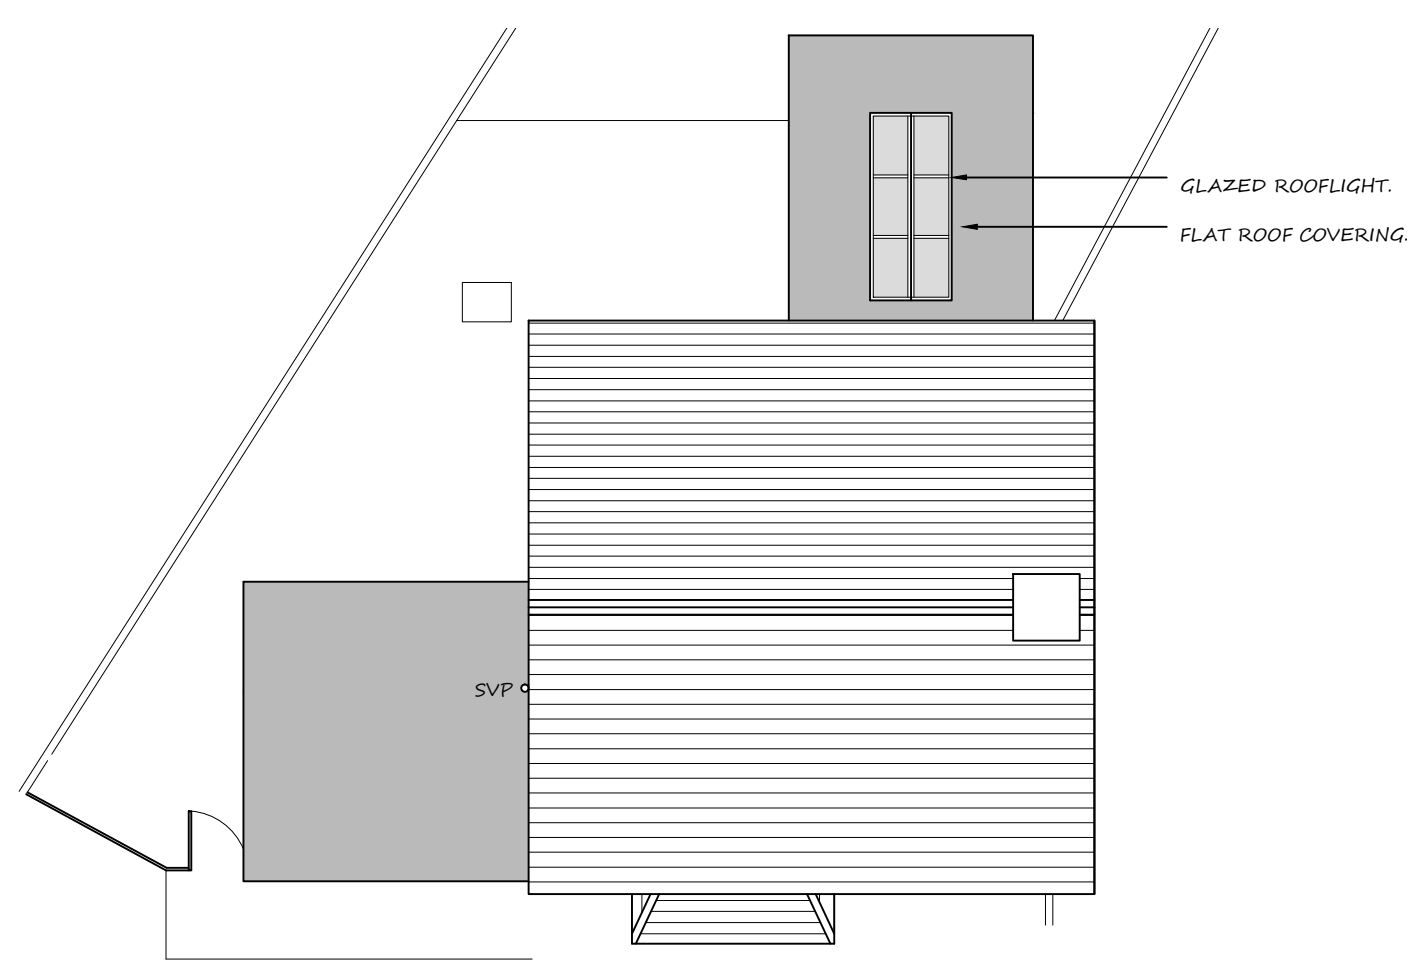


ROOF PLAN
AS PROPOSED

SCALE 1:100 @ A1




NORTH EAST ELEVATION
AS EXISTING

SCALE 1:100 @ A1

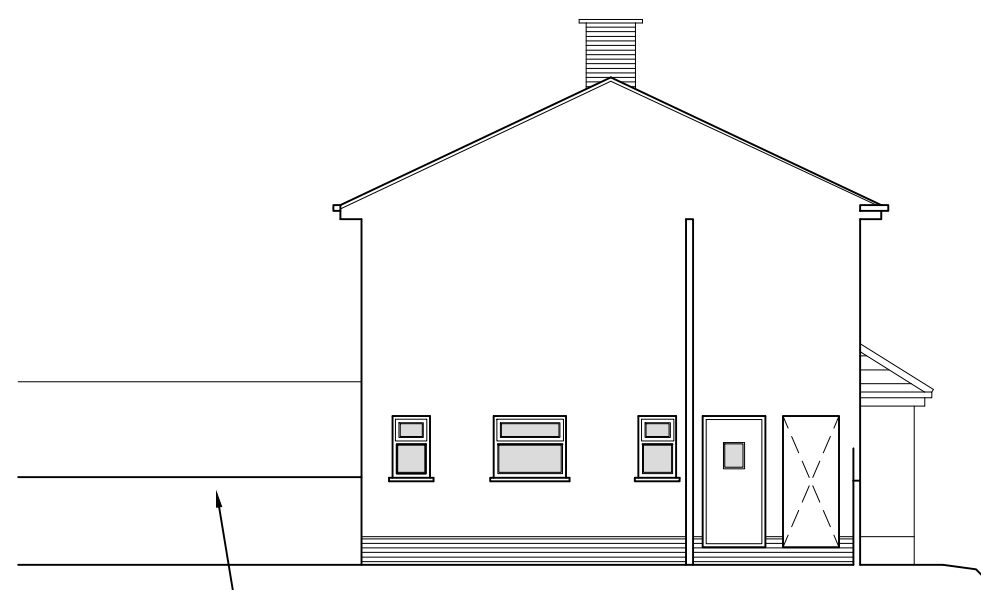


SOUTH EAST ELEVATION
AS EXISTING

SCALE 1:100 @ A1

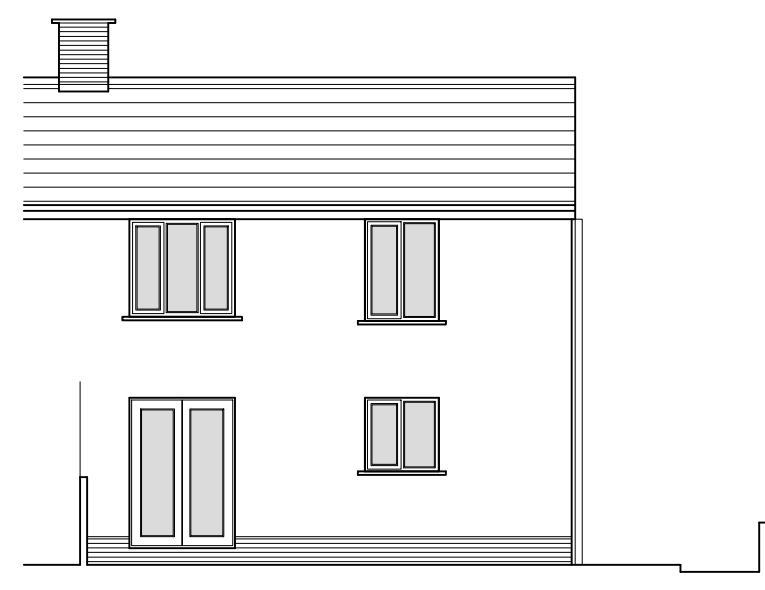


SOUTH WEST ELEVATION
AS EXISTING

SCALE 1:100 @ A1

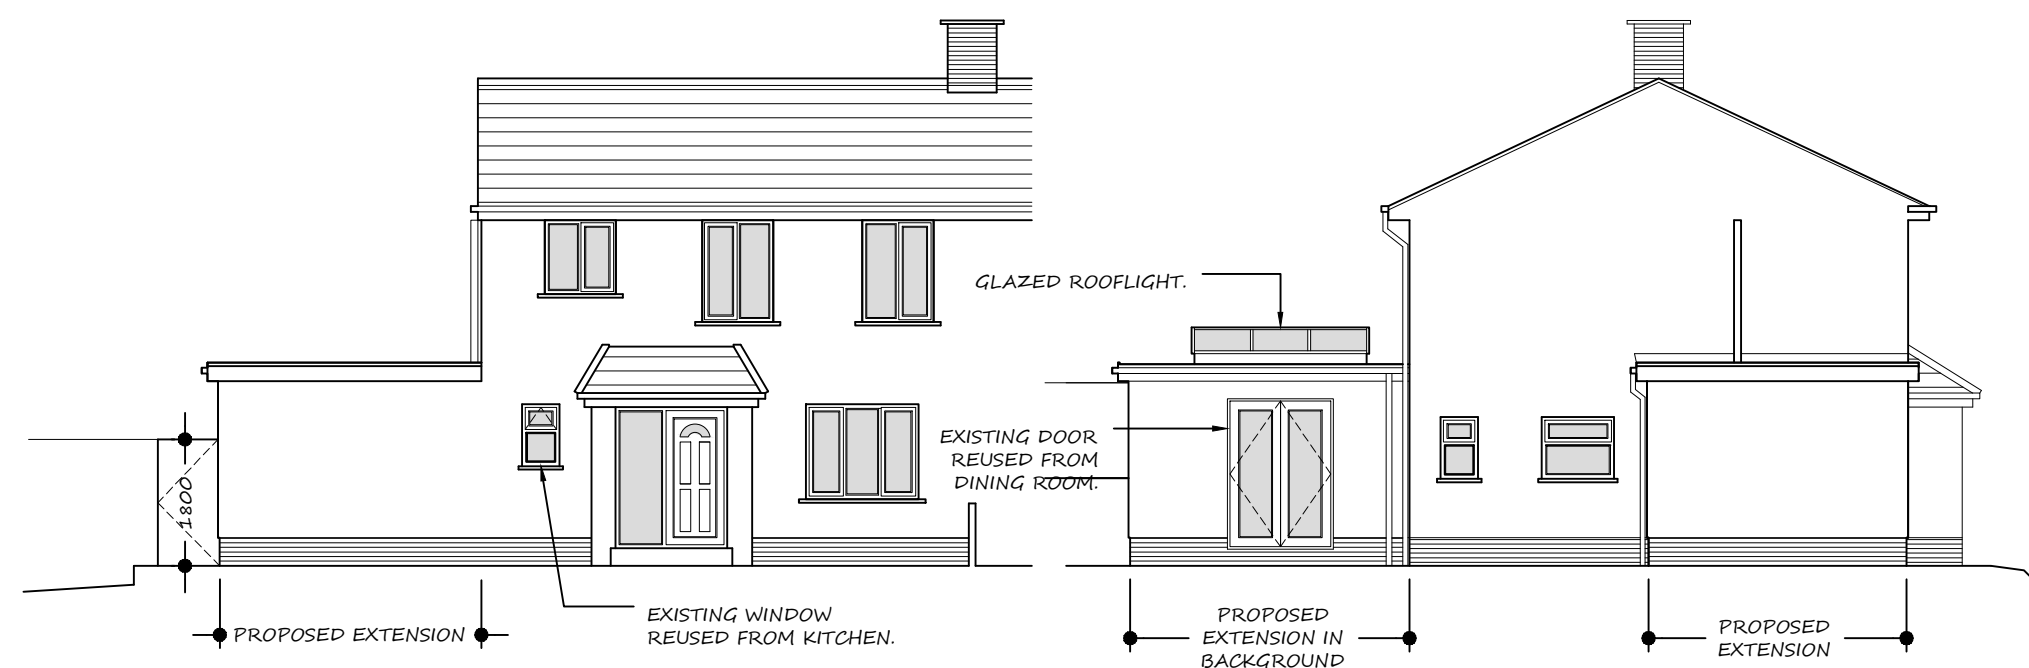


NORTH EAST ELEVATION
AS PROPOSED

SCALE 1:100 @ A1

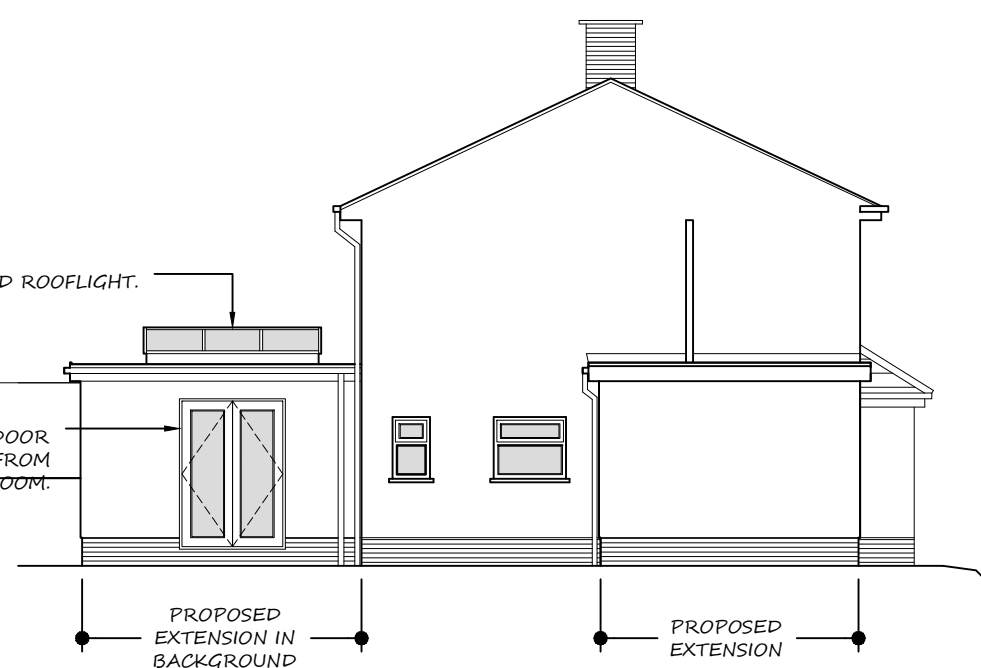

SOUTH EAST ELEVATION
AS PROPOSED

SCALE 1:100 @ A1

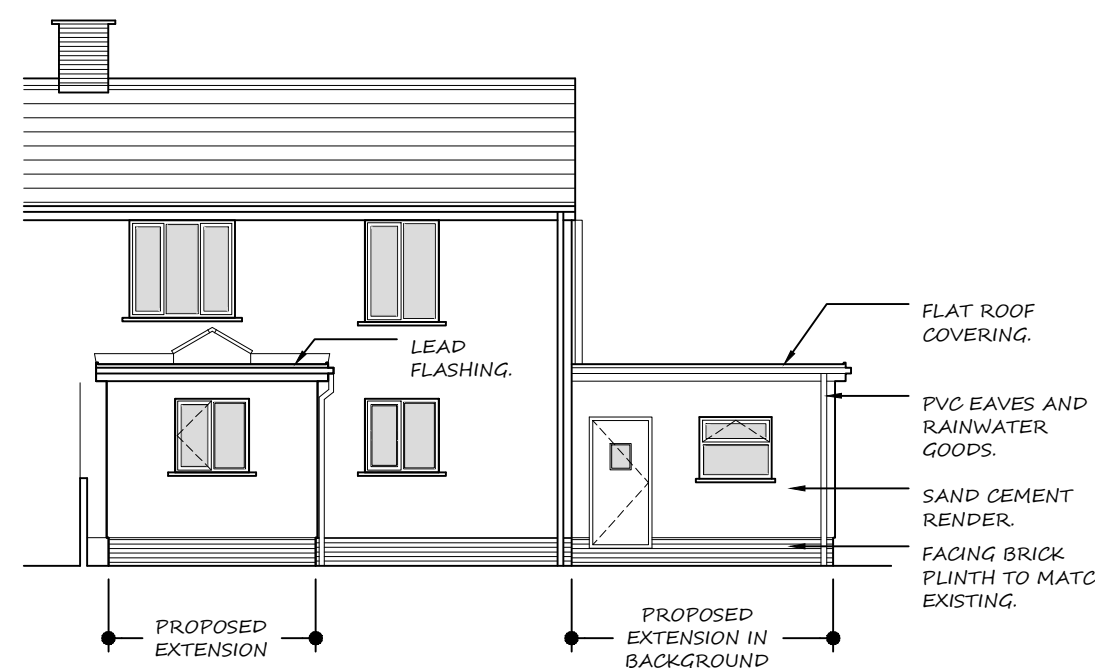

SOUTH WEST ELEVATION
AS PROPOSED

SCALE 1:100 @ A1



SITE LOCATION PLAN

SCALE 1:1250 @ A1



BLOCK PLAN

SCALE 1:500 @ A1

SIDE AND REAR EXTENSION
54 GREENWOOD
BAGLAN, SA12 8PF.

SITE LOCATION, BLOCK PLAN,
PLANS AND ELEVATIONS.