





NO.	NOTES
1	All dimensions in millimetres unless otherwise stated.
2	Do not scale off drawing. All dimensions to be checked on site by contractor.
3	Drawings to be used for purposes of Planning Application only.
4	These are not Construction Drawings.
5	The contractor is to set out, check and co-ordinate all dimensions on site during the course of works.

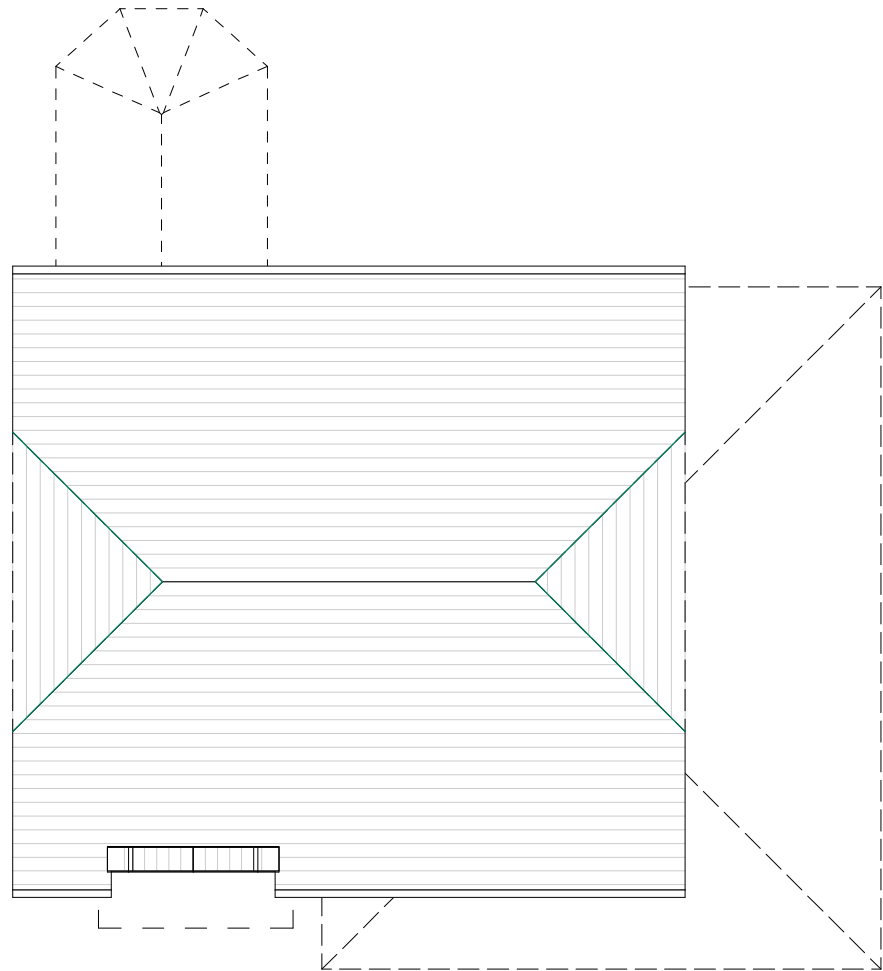

EXISTING ROOF PLAN

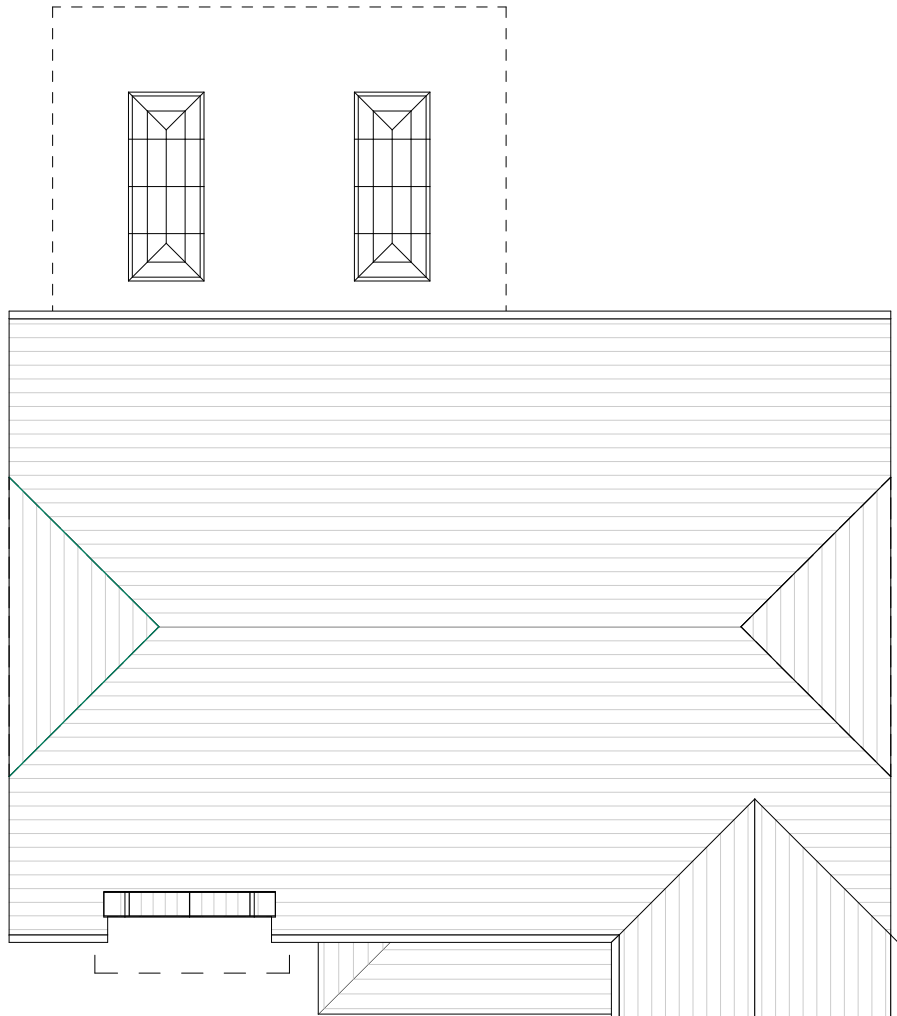

PROPOSED ROOF PLAN

Proposed Materials


First Floor Rear Roof - Single ply membrane
Second Floor Roof - roof tile to match existing



First Floor Roof Outline



Second Floor Roof Outline

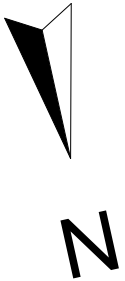

SCALE 1:100



REVISIONS:

SHEET TITLE:
Existing and Proposed Roof Plans

PROJECT DESCRIPTION:
Single Storey Rear and First Floor Side Extension



DATE:
March 2023

SCALE:
1:100

SHEET:

A-3