

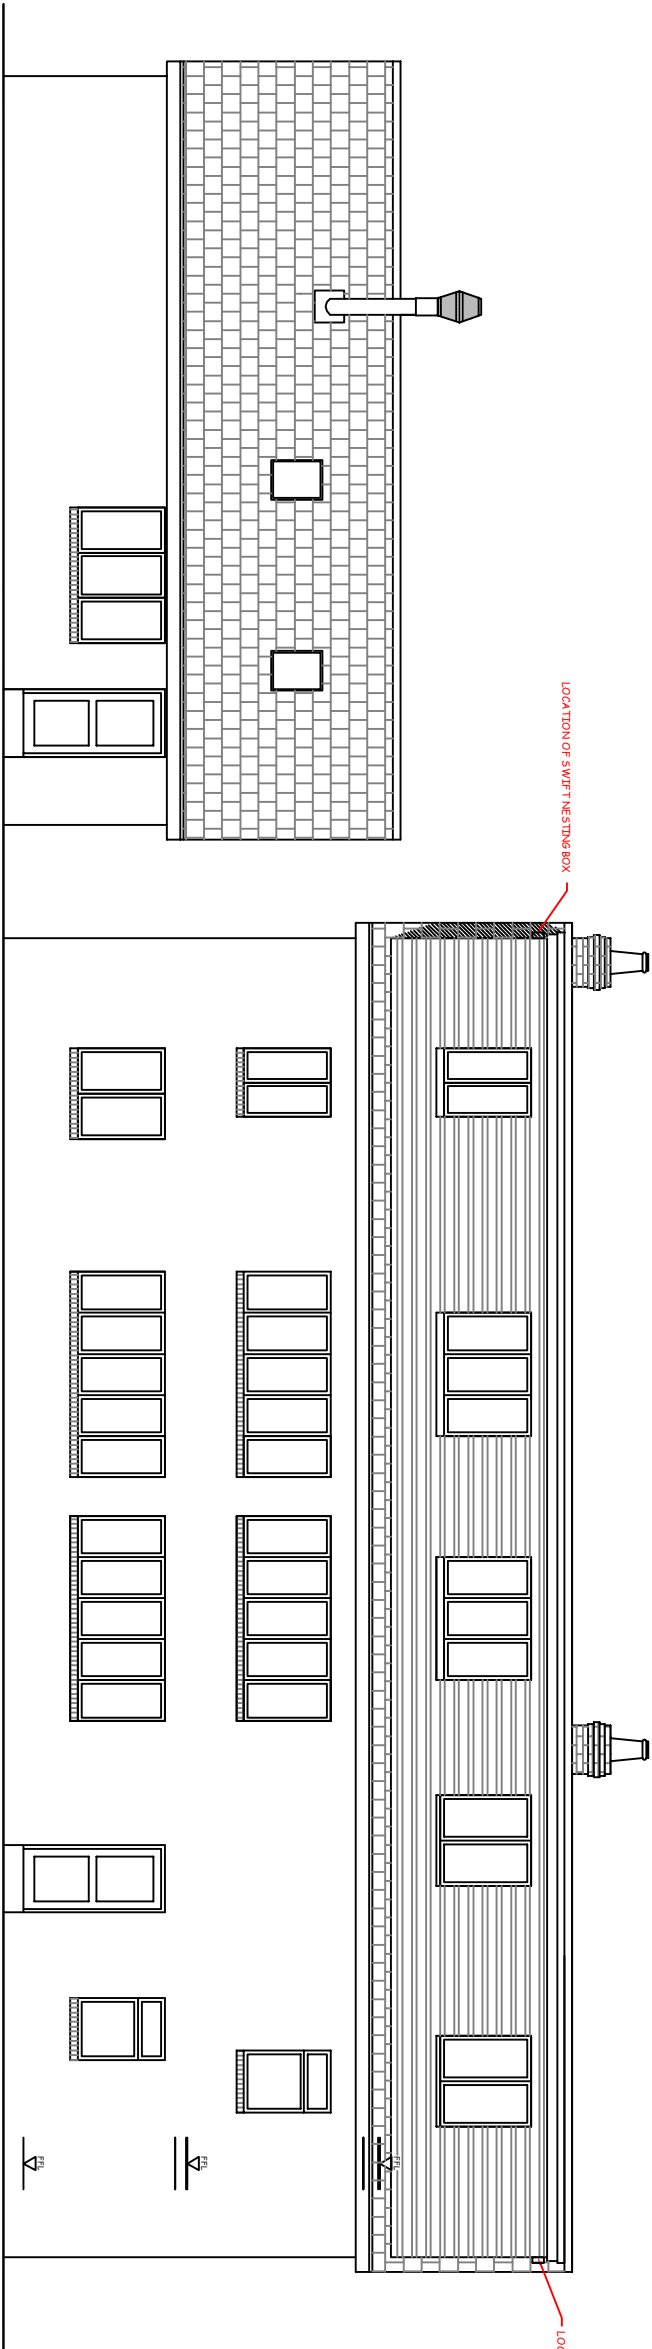


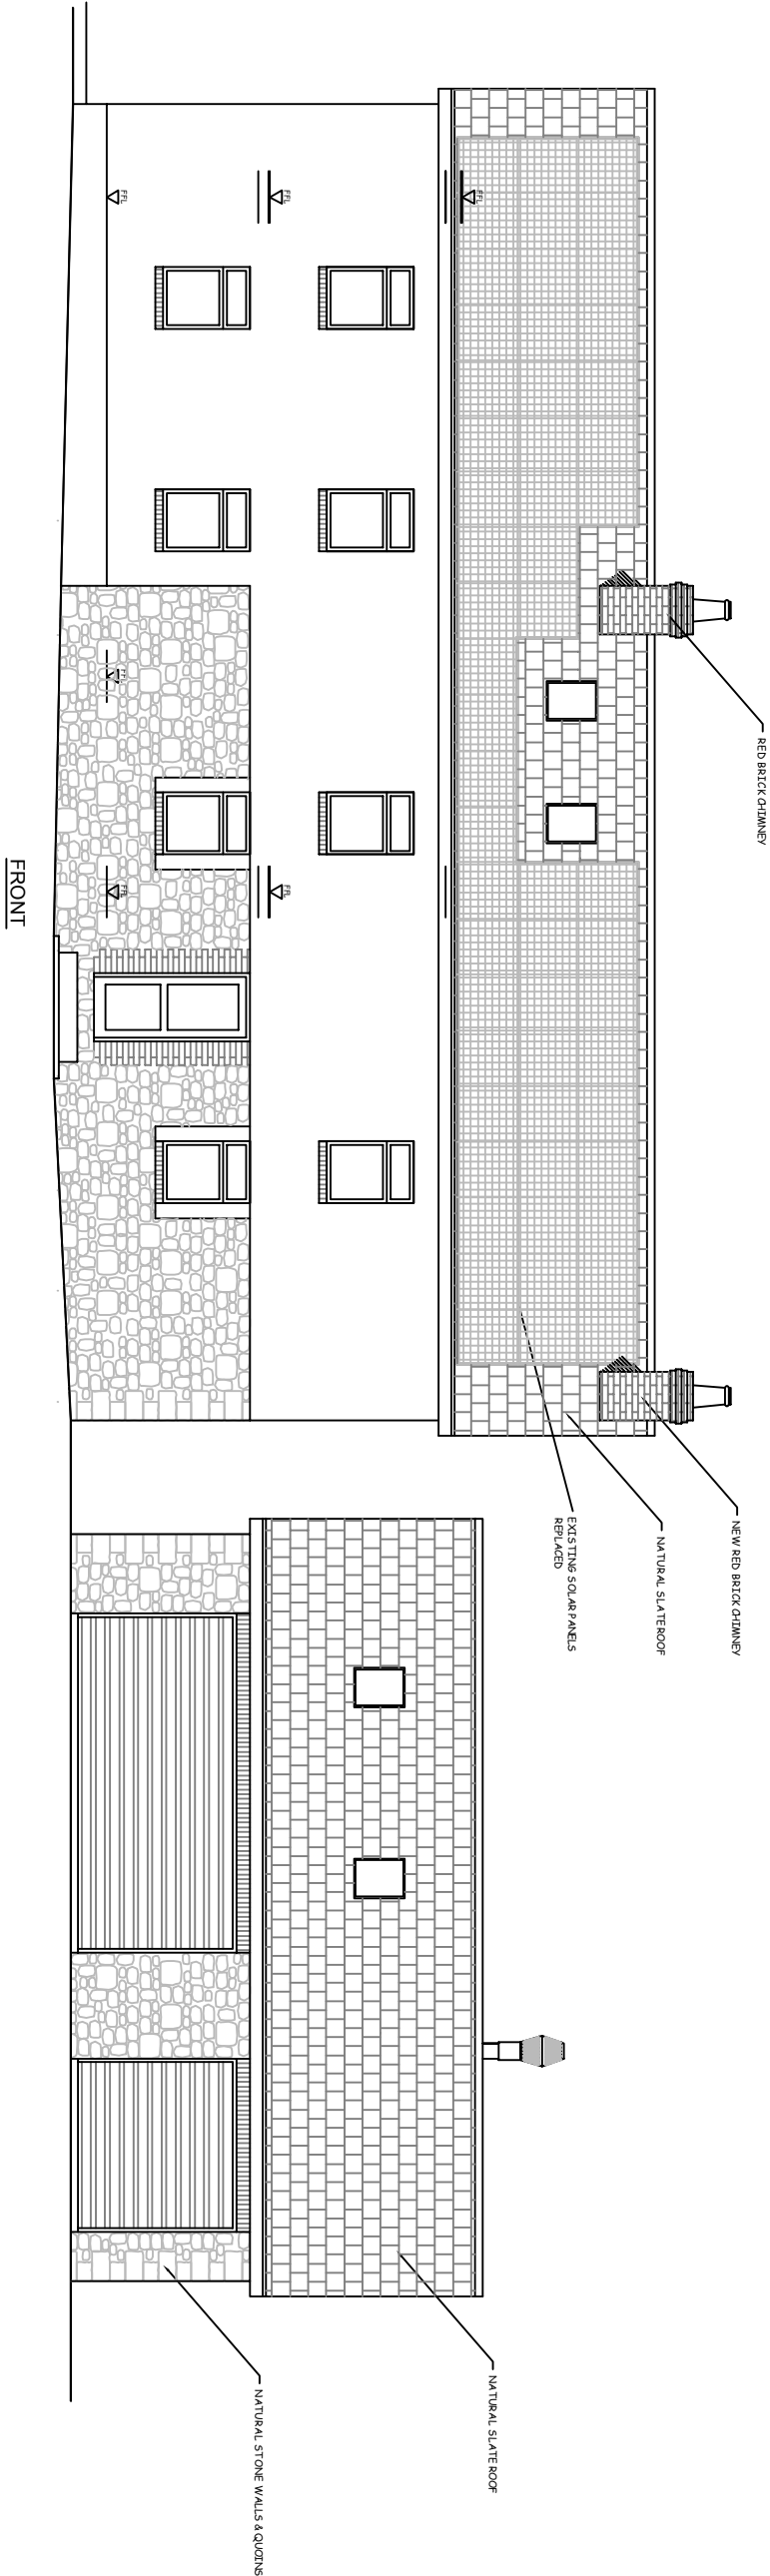

B		Ecology enhancing features added	02/23	MIS
A		Attic Floor layout amended, garage detached	02/22	MIS
Rev	Description		Date	Initial
Project: HAFOD WENOL FARM, PONTARDAWE, SWANSEA				
Title: PROPOSED FRONT & REAR ELEVATIONS				
Date:	JAN. 2022	Drawn:	MIS	
Scales/3:	1:100 @ A3	Issue:		
Dwg No:	21/860/08	Revision:	B	
Disk:	Hafod_Wenol_Pontardawe_HTT.dwg			

 

69 Walter Road, Swansea, SA1 4QA - Tel: 01792 648380