




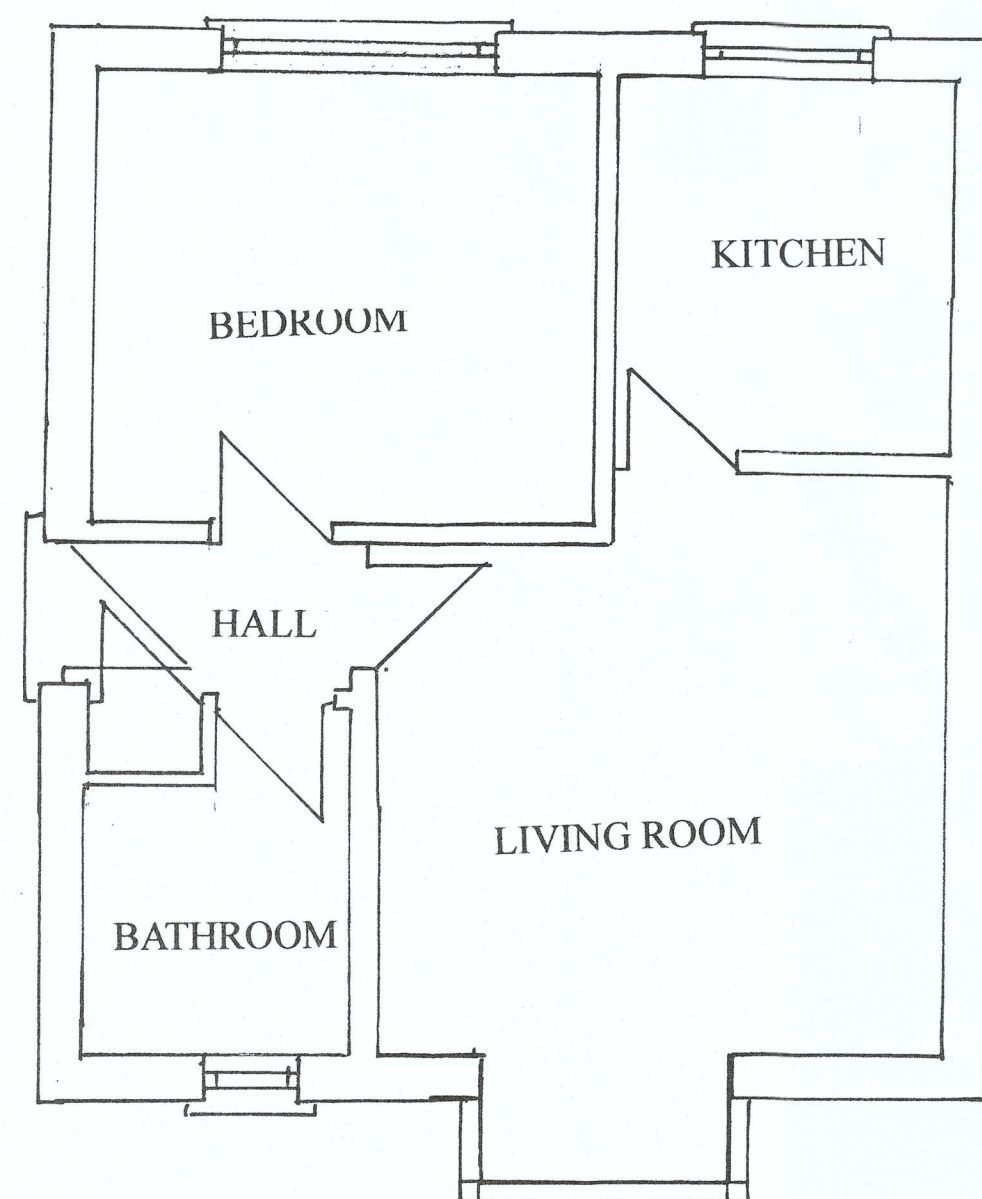


EXISTING GROUND FLOOR PLAN- SCALE 1:50

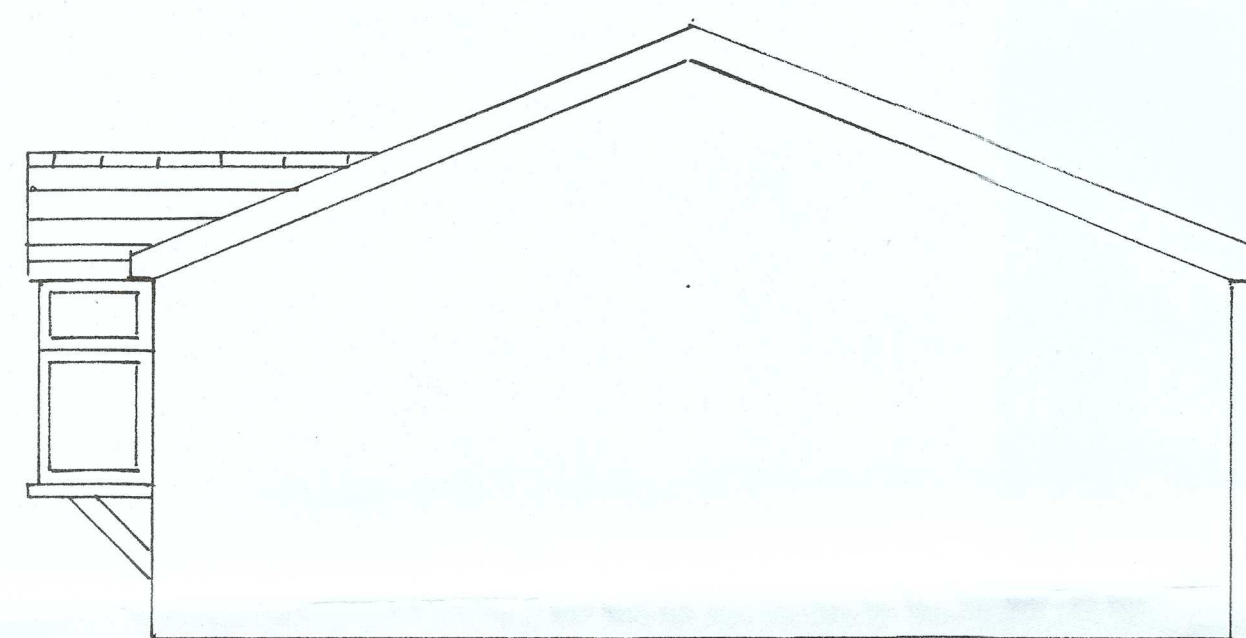


EXISTING SIDE ELEVATION- SCALE 1:50

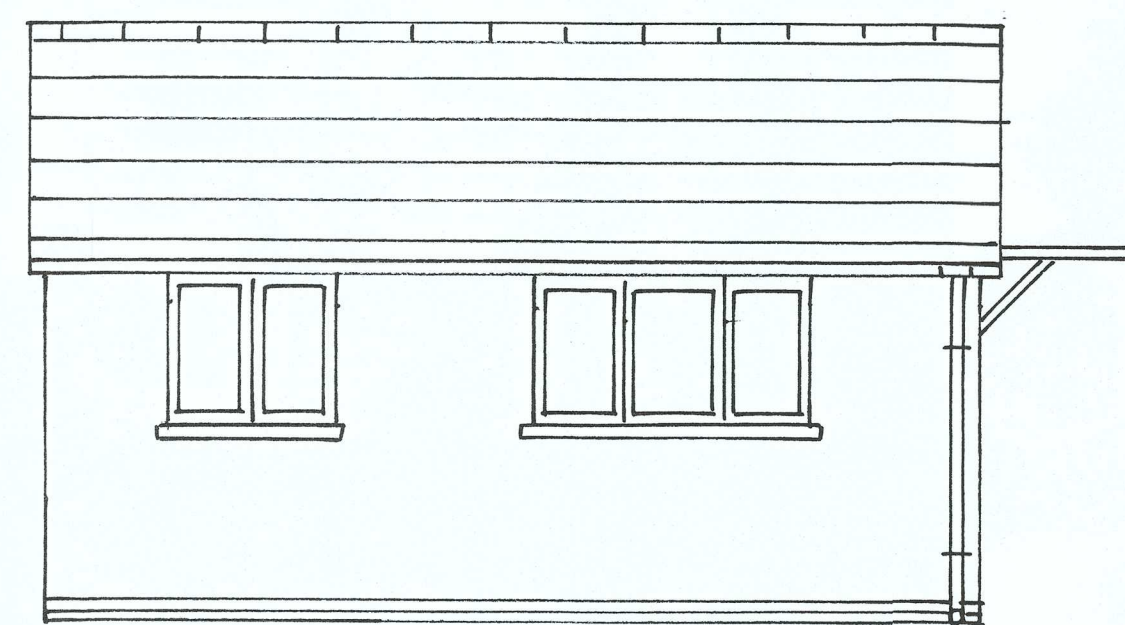


EXISTING REAR ELEVATION- SCALE 1:50

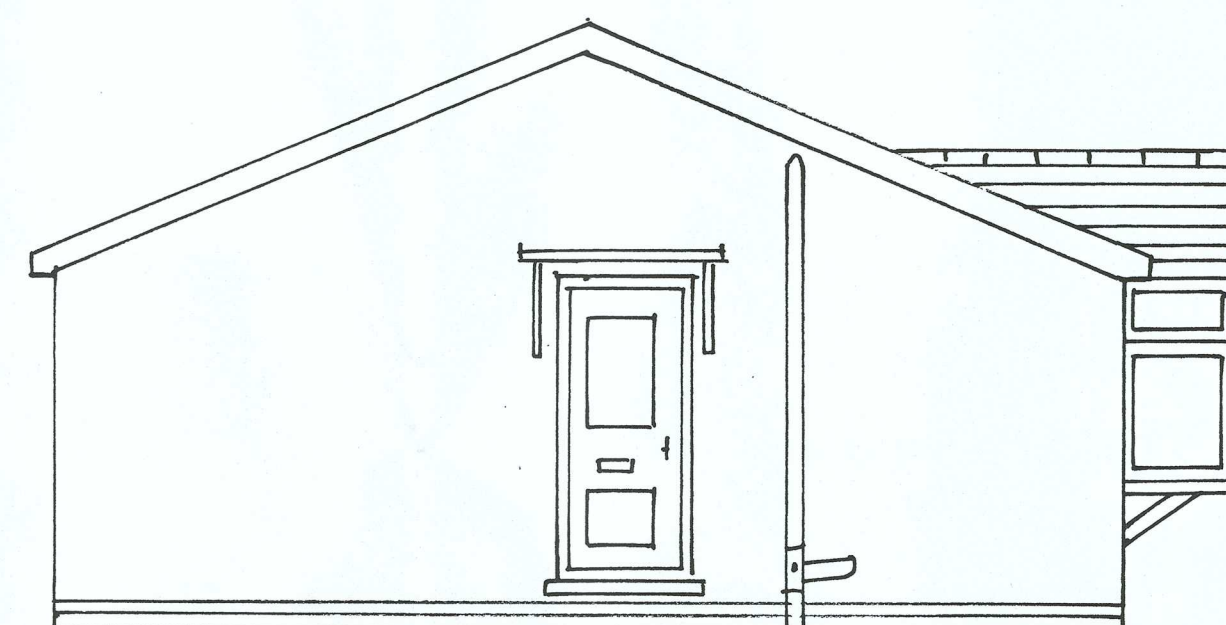


EXISTING SIDE ELEVATION- SCALE 1:50

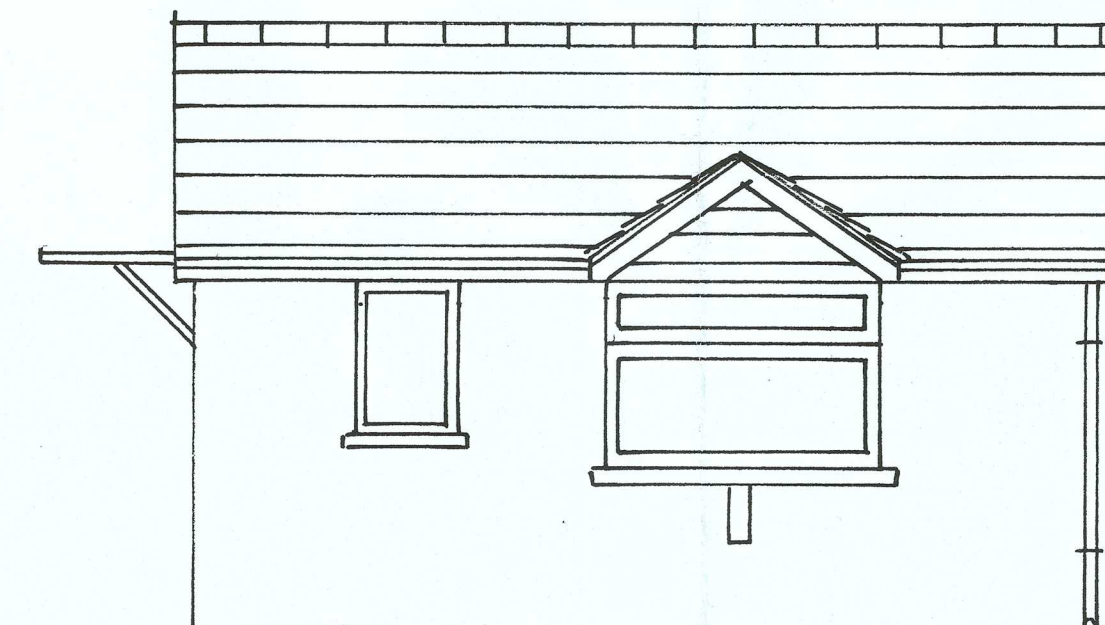


EXISTING FRONT ELEVATION- SCALE 1:50

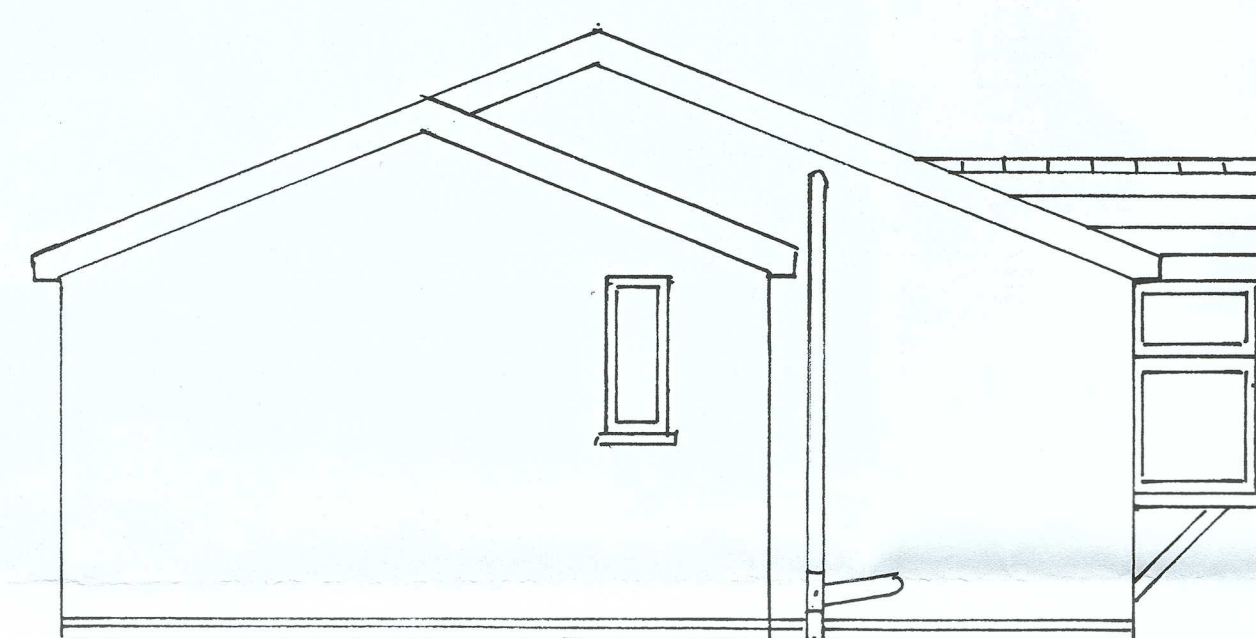

PROPOSED SIDE ELEVATION- SCALE 1:50

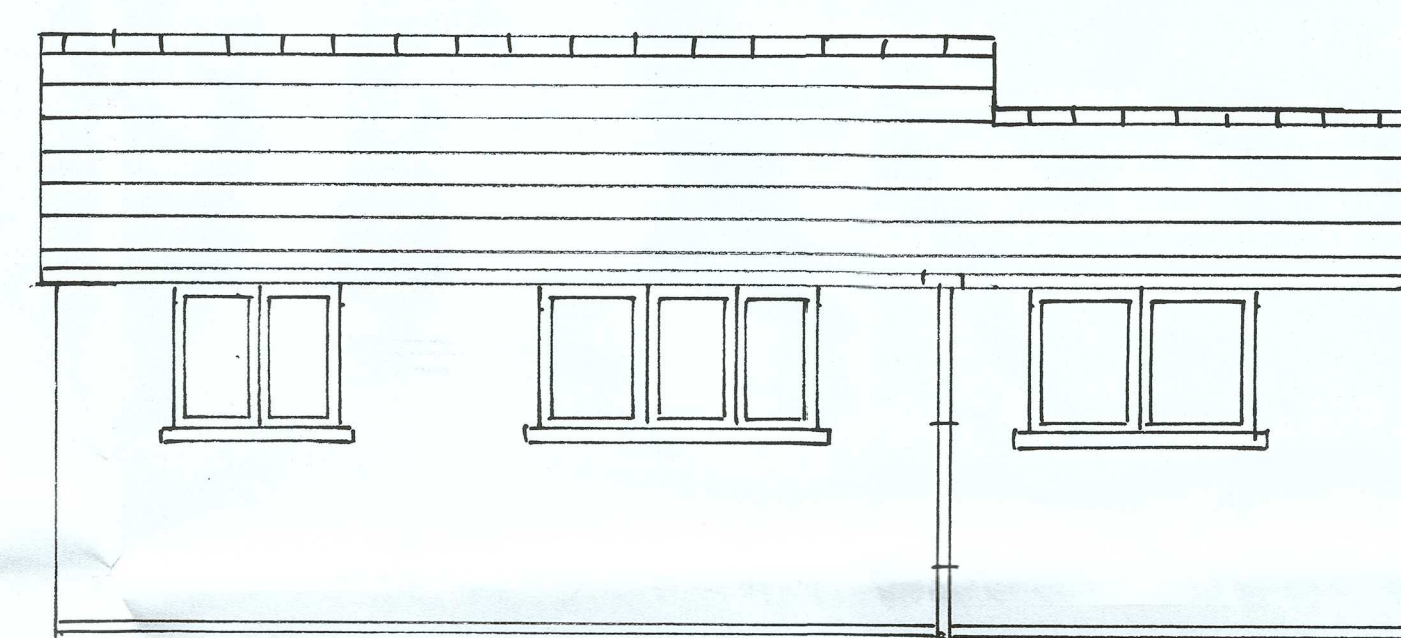


PROPOSED REAR ELEVATION- SCALE 1:50

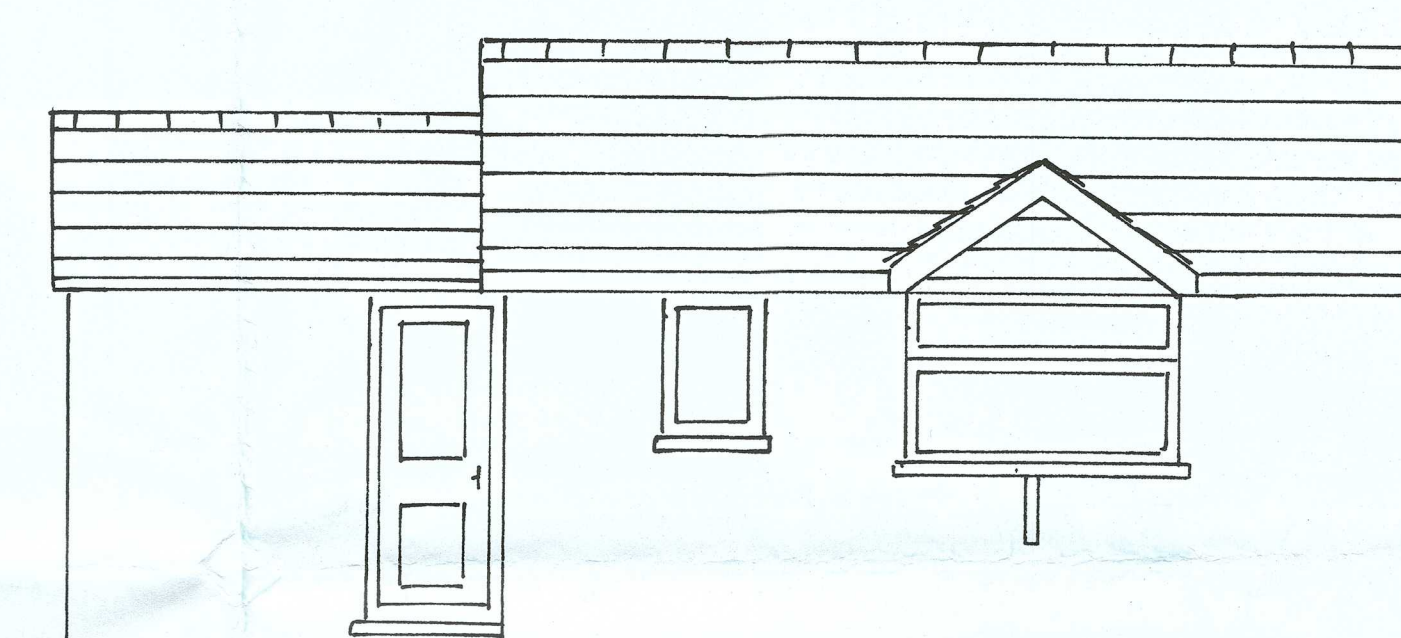

PROPOSED FRONT ELEVATION- SCALE 1:50

PROPOSED
BLOCK/SITE PLAN
AREA 90m x 90m
SCALE 1:500 on A4
CENTRE COORDINATES: 272921, 198279

BLOCK/SITE PLAN
AREA 90m x 90m
SCALE 1:500 on A4
CENTRE COORDINATES: 272921, 198279

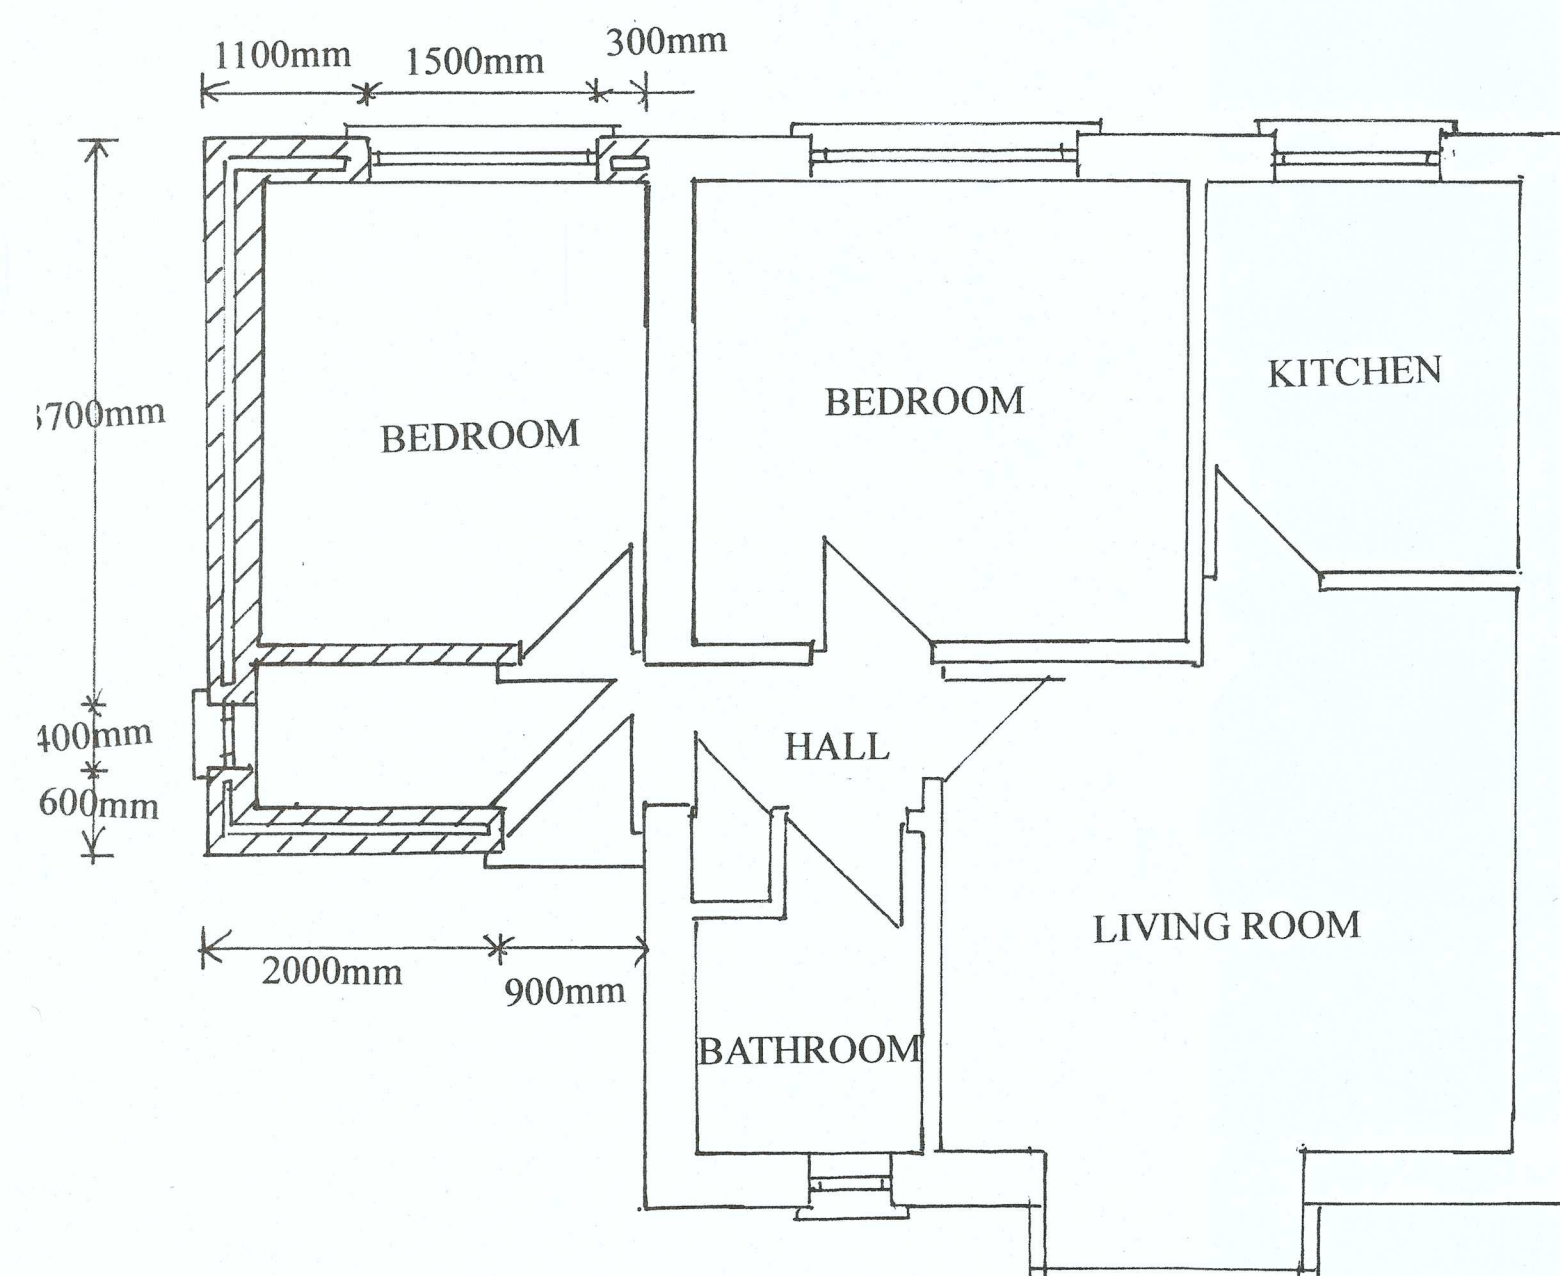

PROPOSED GROUND FLOOR PLAN- SCALE 1:50

CLIENT	SCALE
MR BENJAMIN ELLIS	AS SHOWN
JOB TITLE	DRWG.NO.
35 DARRAN PARK NEATH ABBEY NEATH SA10 6PX	01
DRAWING TITLE	
GROUND FLOOR SINGLE STOREY SIDE EXTENSION	
EXISTING AND PROPOSED FLOOR PLANS AND ELEVATIONS	