


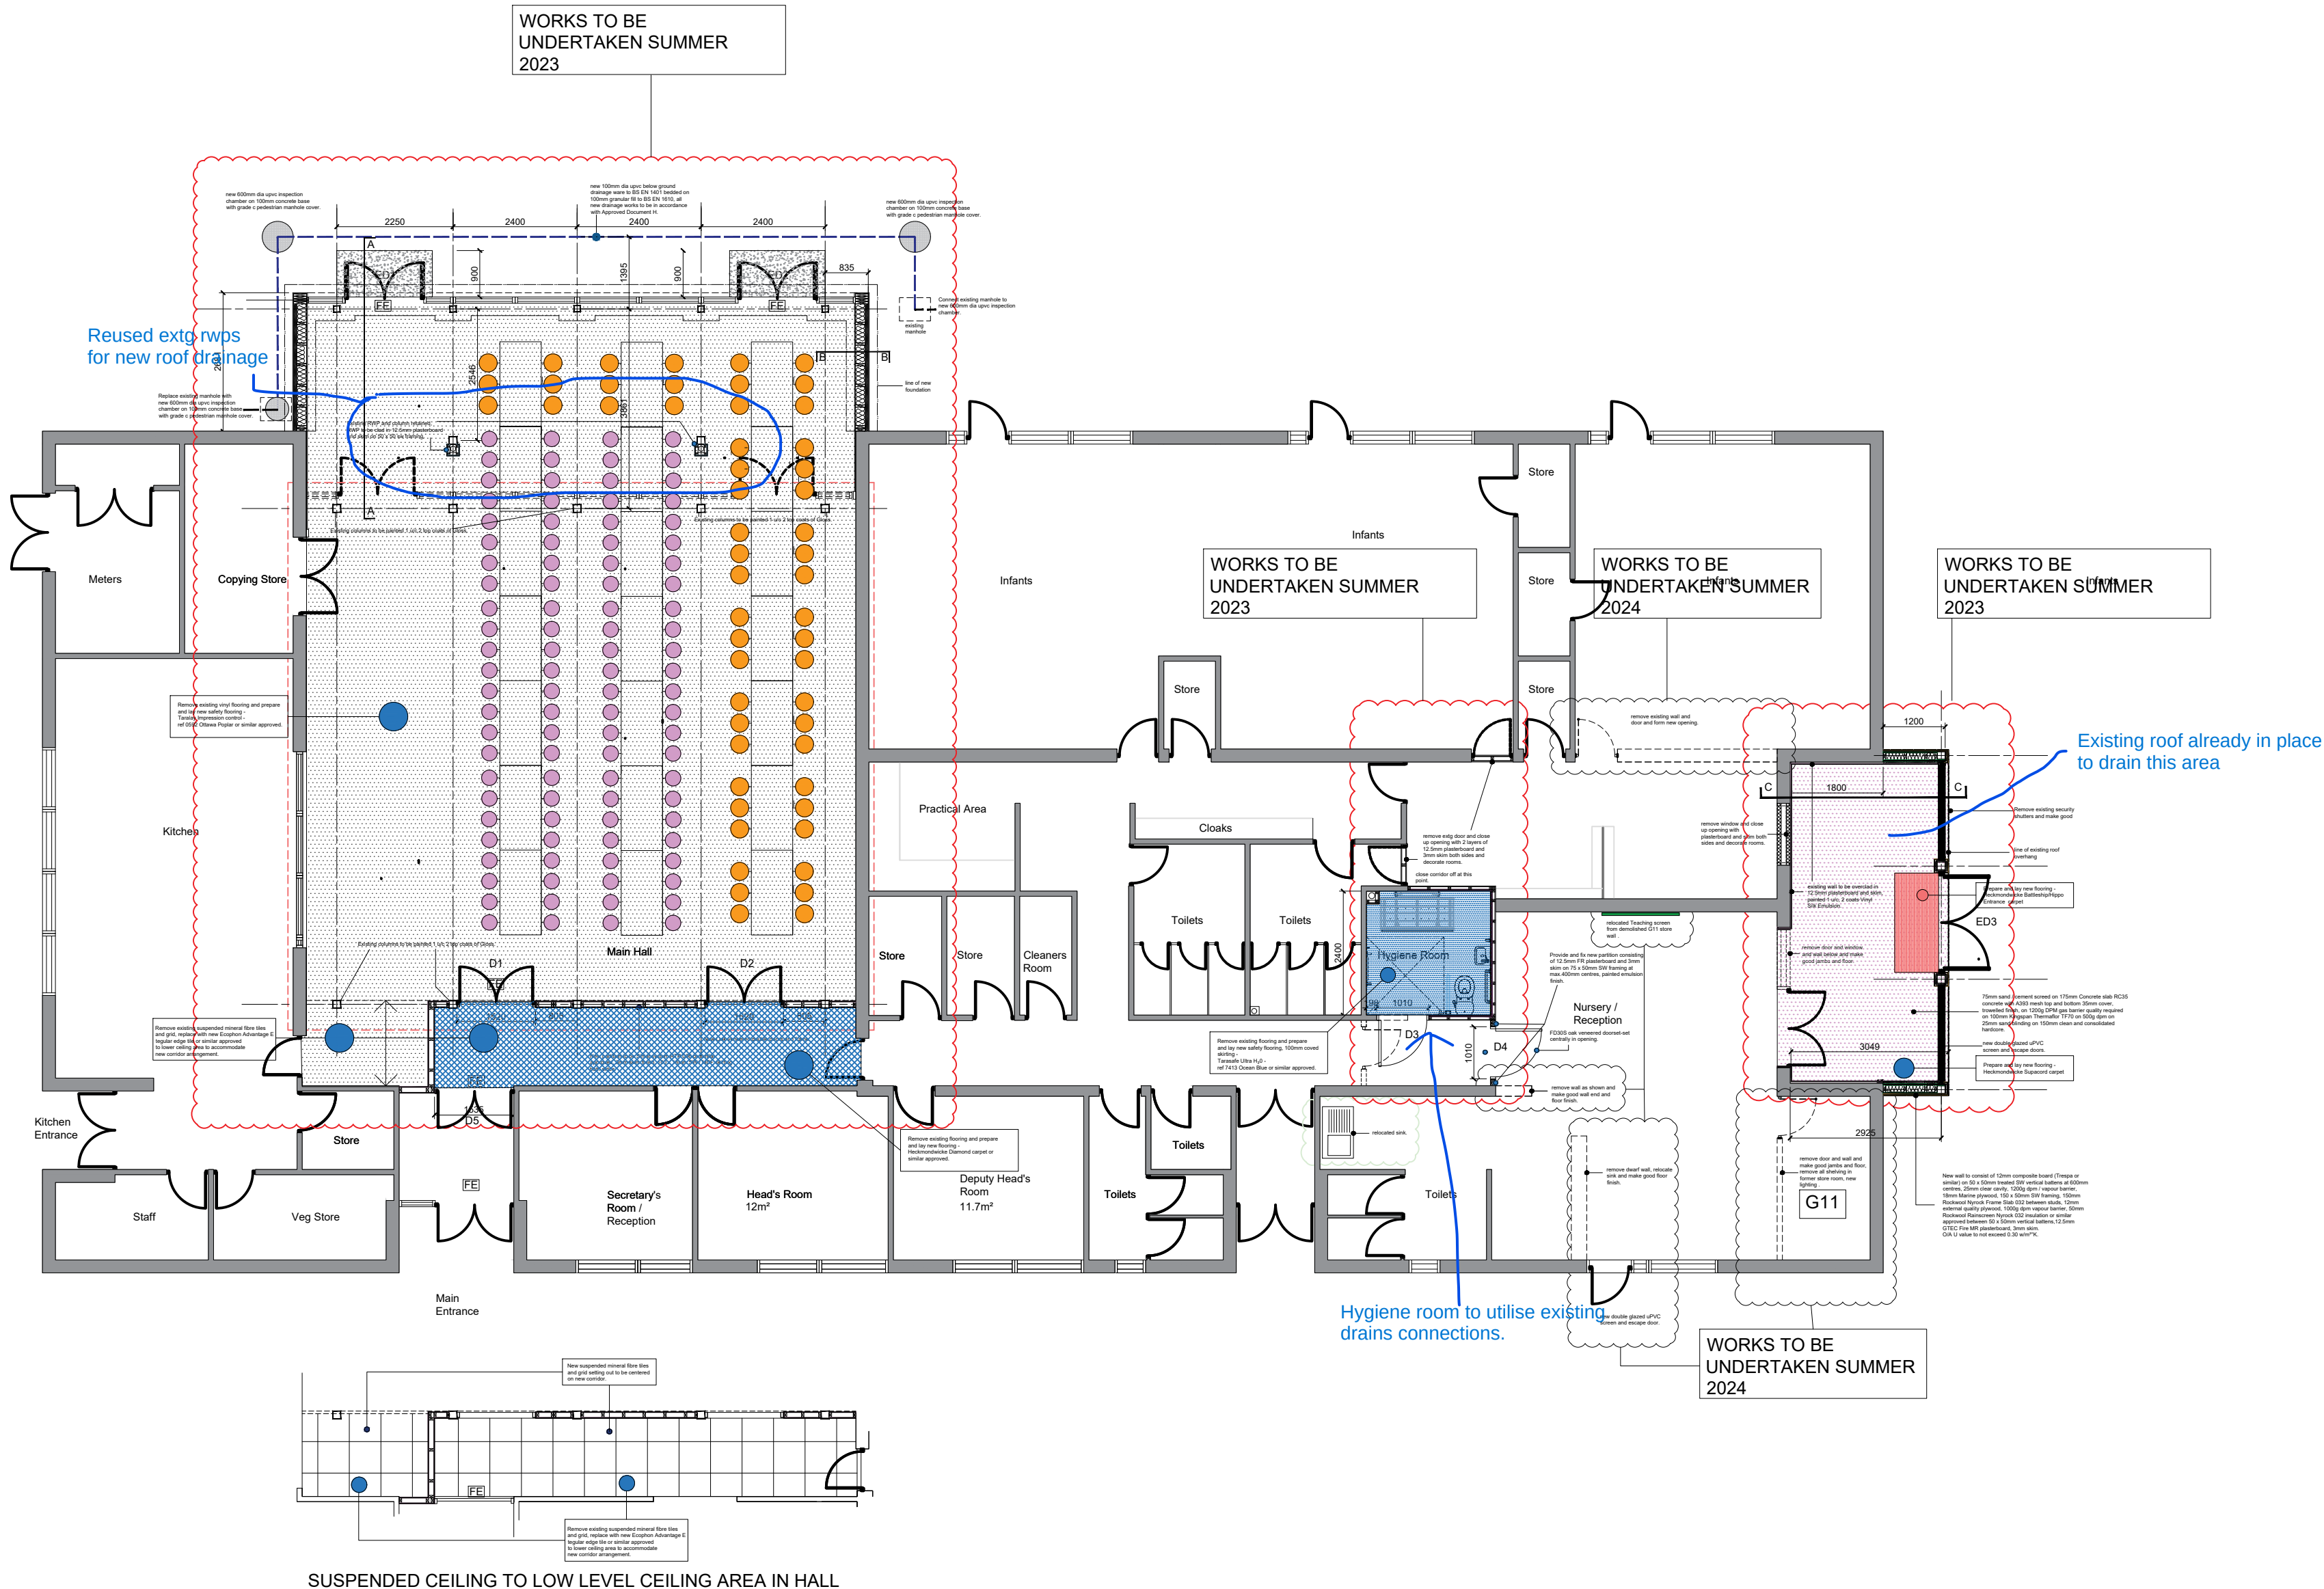

NOTES

1. All dimensions in millimetres unless otherwise stated.

Rev	B	works and details to suspended ceiling to low level ceiling to corridor added. Further notes added	Dr	Ch	Apr	Date	Mar 2023 Jan 2023
Rev	A		Dr	Ch	Apr	Date	



PROPERTY & REGENERATION
Nicola Pearce BSc(Hons) DipTP MRTPI
DIRECTOR OF ENVIRONMENT AND REGENERATION
THE QUAYS, BRUNEL WAY
BAGLAN ENERGY PARK SA11 2GG
www.npt.gov.uk

Project
**RHOS PRIMARY SCHOOL
HALL EXTENSION AND
ALTERATIONS**

Drawing Title
PROPOSED FLOOR PLAN

File No.	Property Ref. No.
Drawn	WGHI
Checked	Approved
Date	OCT 2022
Date	Date
Scales	1:100@A2
Drawing No.	A1256 - 102
Rev.	B