



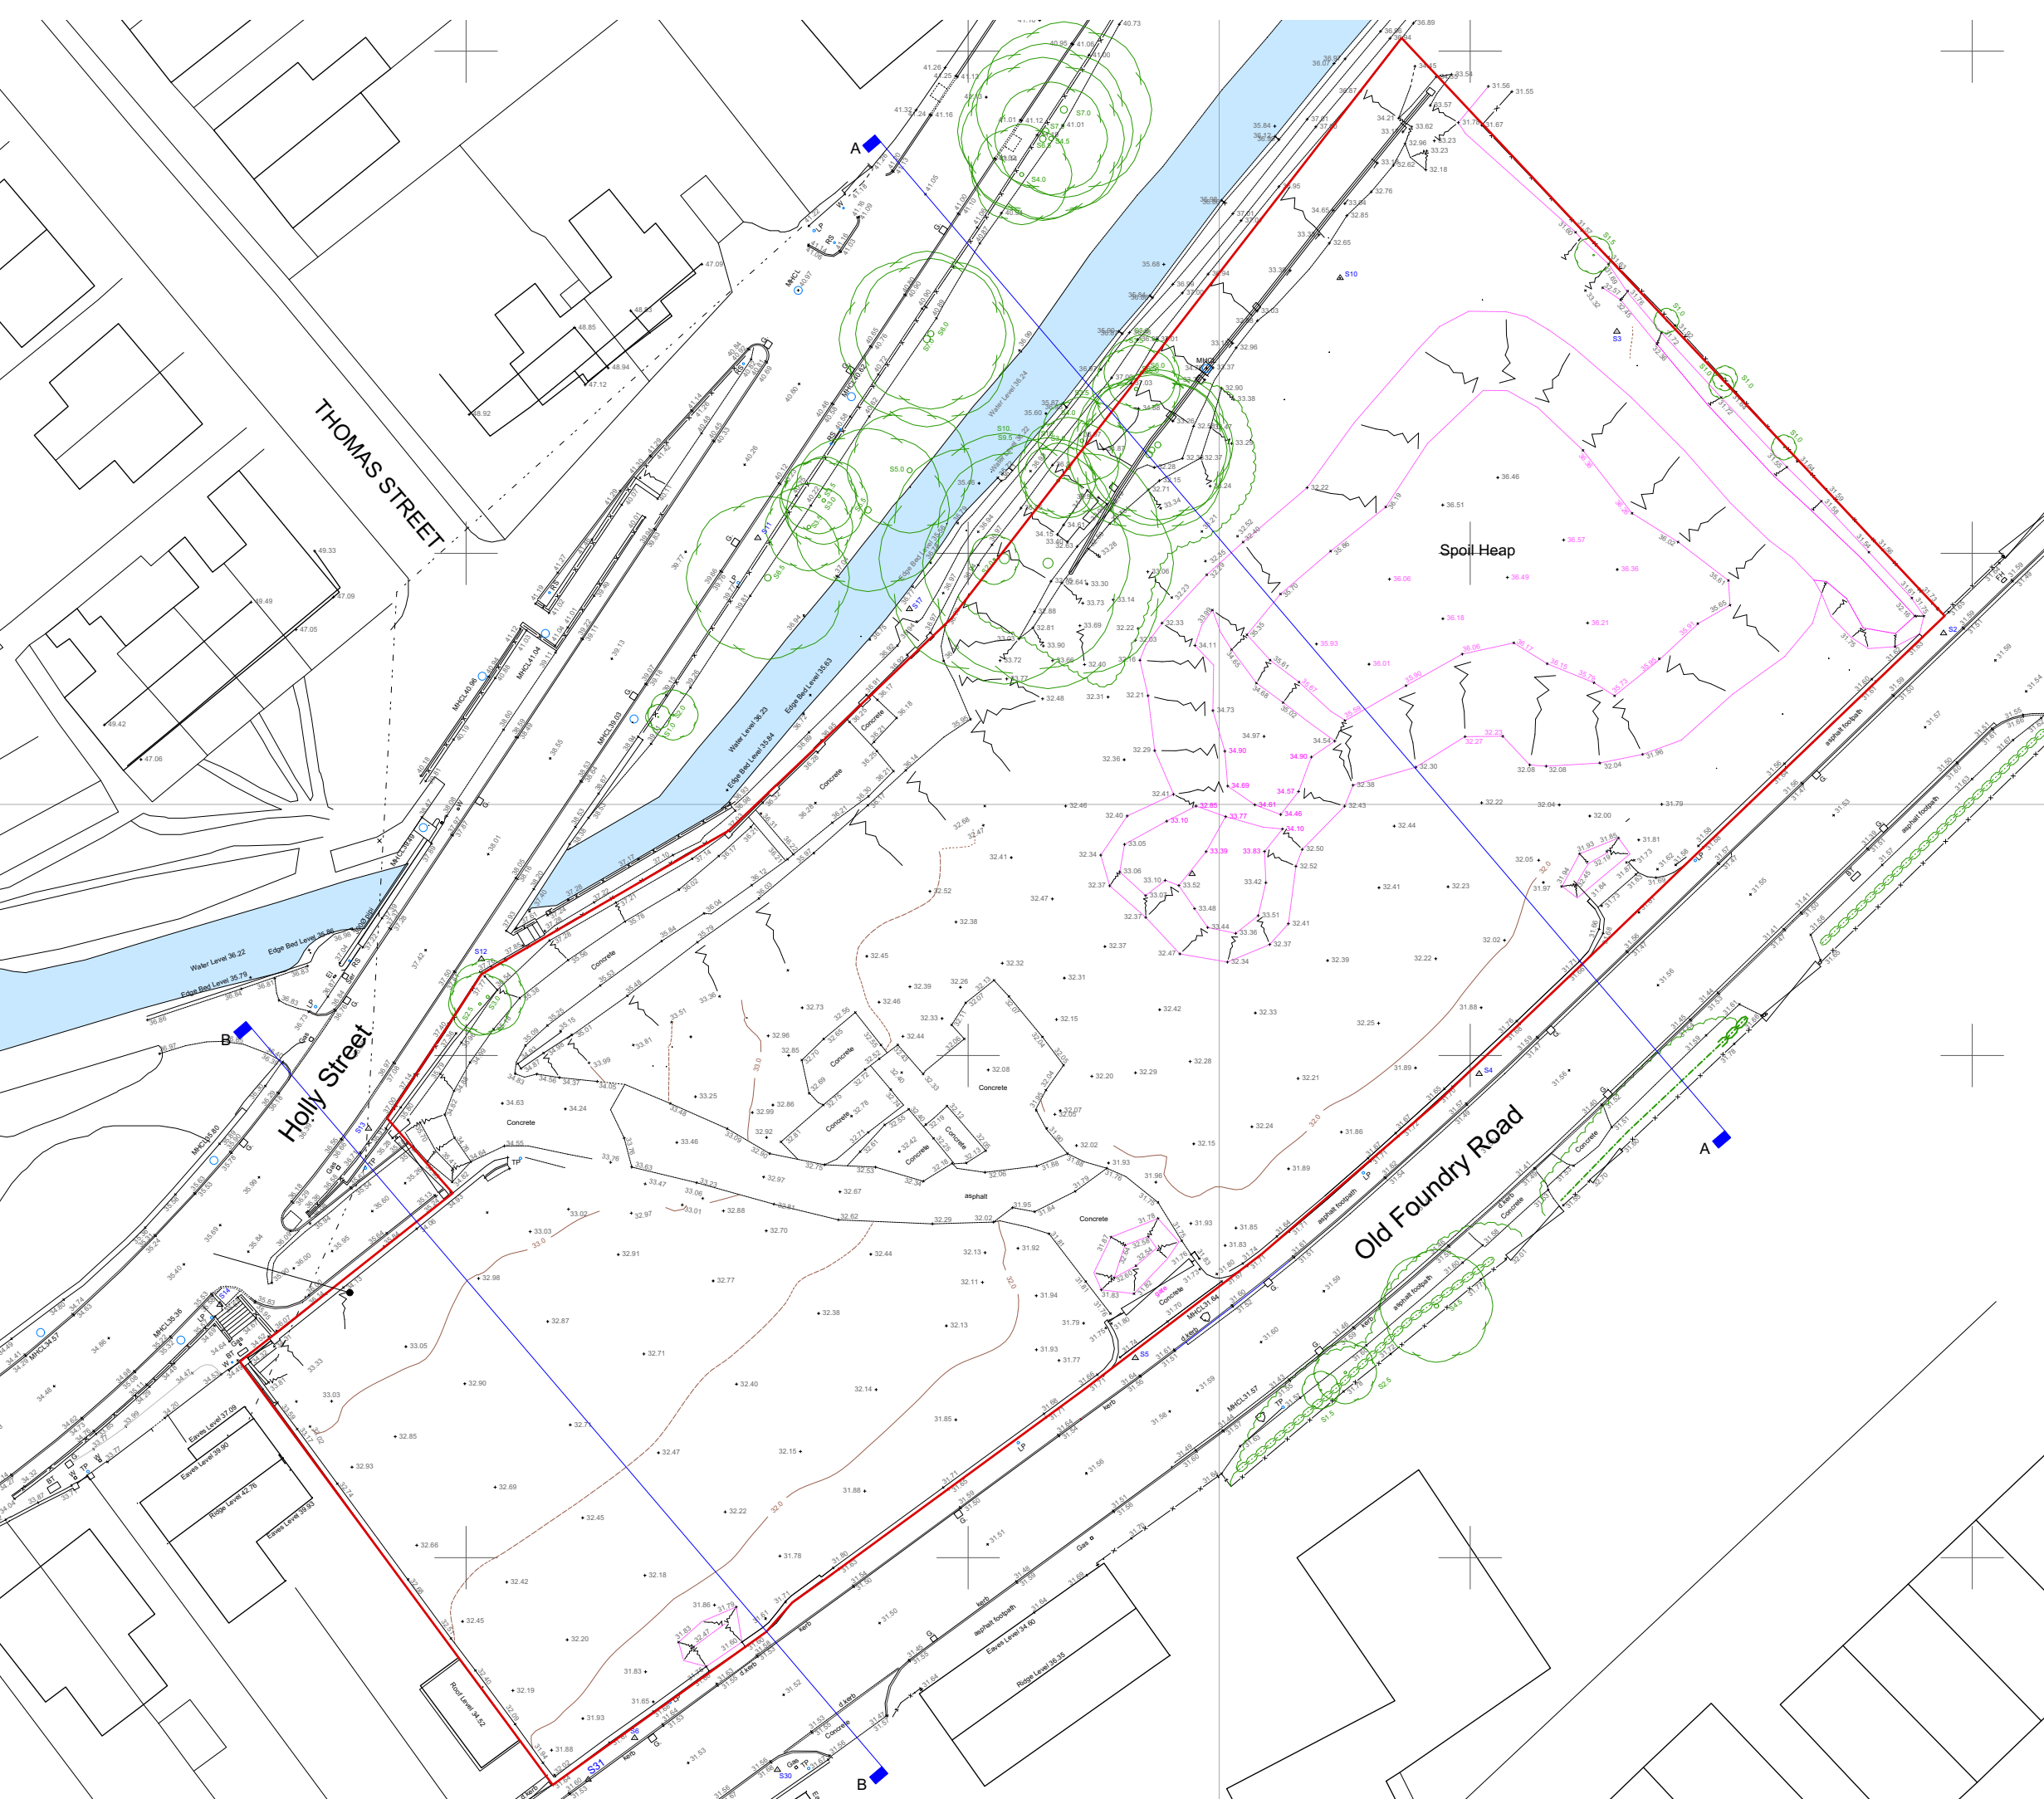

Existing site levels

Existing trees Refer to Tree Survey for details

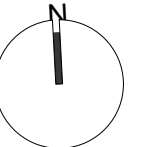

Kennedy James Griffiths
Chartered Architects and Project Managers
Project



Commercial Development
Old Foundry Road, Pontardawe

Title	Date
Existing Site Plan	05 03 2023

Status	Scale @ A3
Planning Application	1:500

Planning Application

Drawing Number	Revision	Drawn by
1010-BL-1-00		CMF

1618:PL1 03

Use figured dimensions only. Do not scale for construction purposes. This drawing is copyright