



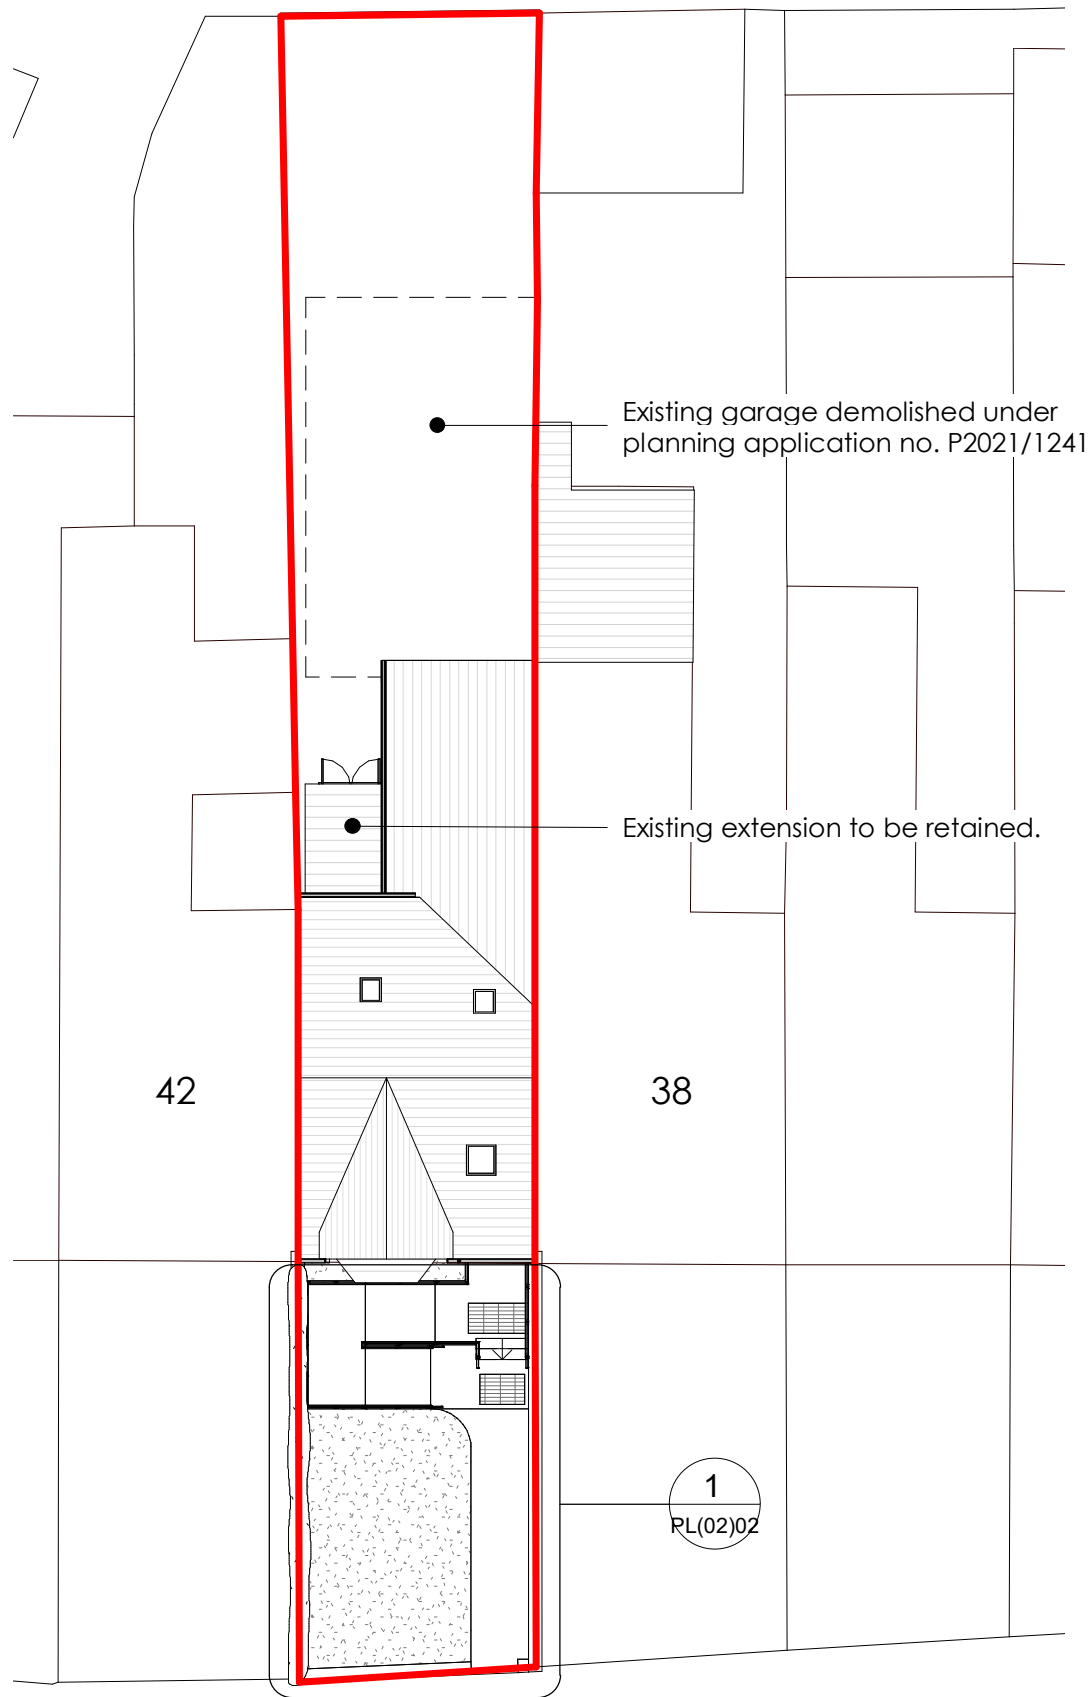

2 Site Plan
1 : 200

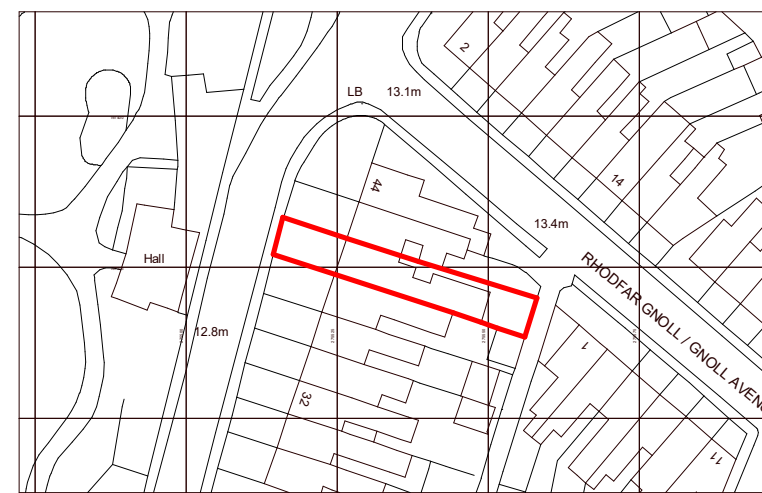

Ordnance Survey, (c) Crown Copyright 2021. All rights reserved. Licence number 100022432

1 Location Plan
1 : 1250

Rev	Description	Date	By
A	Revised access ramp to front	23/03/2023	RJ

Responsibility is not accepted for errors made by others in scaling from this drawing. All construction information should be taken from figured dimensions only. This drawing is the property and copyright of G Squared Surveying Ltd



G Squared Surveying Ltd
Corporation Building
Depot Road
Gadlys
Aberdare
CF44 8DL
Tel: 01685 886779
Email: info@gsquaredsurveying.co.uk

Project:	40 Victoria Gardens		
Title:	Location and Site Plan		
Drawing Status:	Planning		
Drawing No:	PL(01)01		
Date:	GSS Job No:	Scale:	
08/09/2022	19191	As shown @ A3	
Drawn:	Checked:	Rev:	
RJ	GG	A	