

NOTES

EXTERNAL MATERIALS

BASE WALLS: MATCHING
FACE BRICKS
FRAMES: ANTHRACITE GREY
UPVC
GLAZING: CLEAR TINTED
ROOF: GREY C. & P.
FIBERGLASS FLAT
ROOF AREA
ANTHRACITE GREY F.S.G.



DUNRAVEN

Windows - Doors - Conservatories

St Davids House, Heol Mostyn, Village Farm Ind. Est
Pyle, Bridgend. CF33 6BJ

T: 01656 743 572 / 745 035 F: 01656 745 918

Client

MR & MRS KNUCKEY

PROPOSED STORM PORCH AND
WET ROOM FOR:-
TO THE MEADOWS
C/C M/LA
NEATH
SA 11 3 X F

Drawing Title

ERECT A STORM PORCH
TO THE FRONT ELEVATION
CONVERT EXISTING W.C.
AND HALLWAY INTO A
WET ROOM..

0 1m 2m 3m 4m 5m

Scale 1:100

Date 22-02-2023

Drawn by D THOMAS

1 of 2

Drg No.

134341


Rev.




PART SIDE ELEVATION EXISTING




FRONT ELEVATION EXISTING

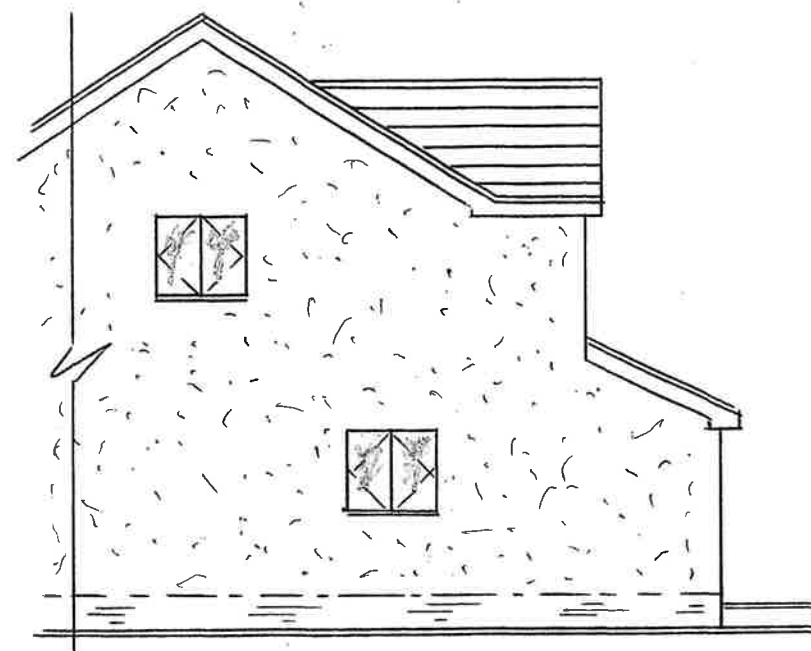

PART SIDE ELEVATION EXISTING

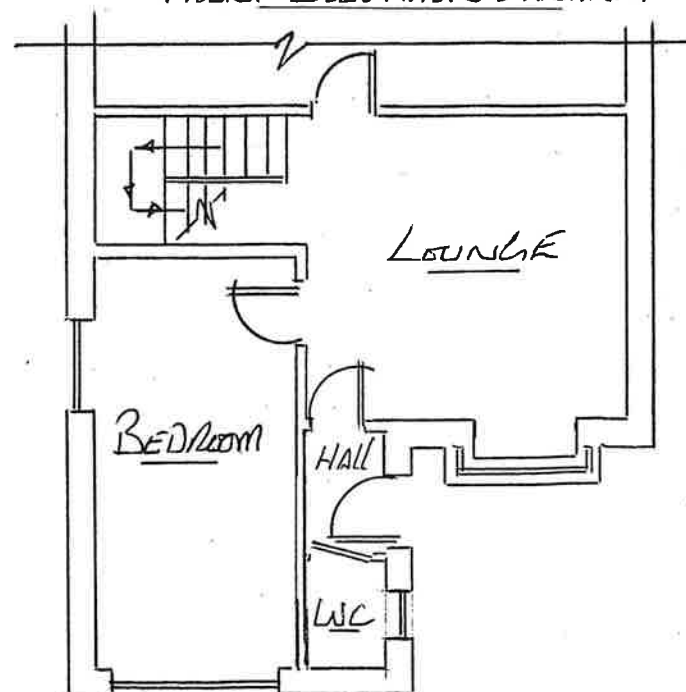

EXISTING FLOOR PLAN

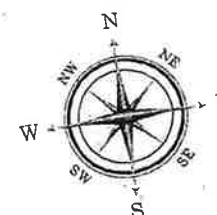





PART SIDE ELEVATIONS PROPOSED




FRONT ELEVATIONS PROPOSED

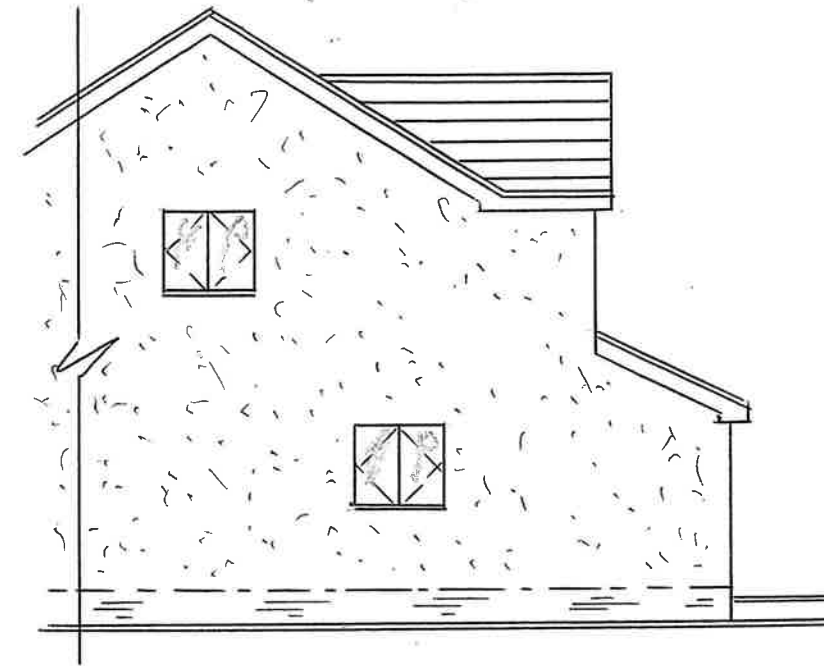

PART SIDE ELEVATIONS PROPOSED

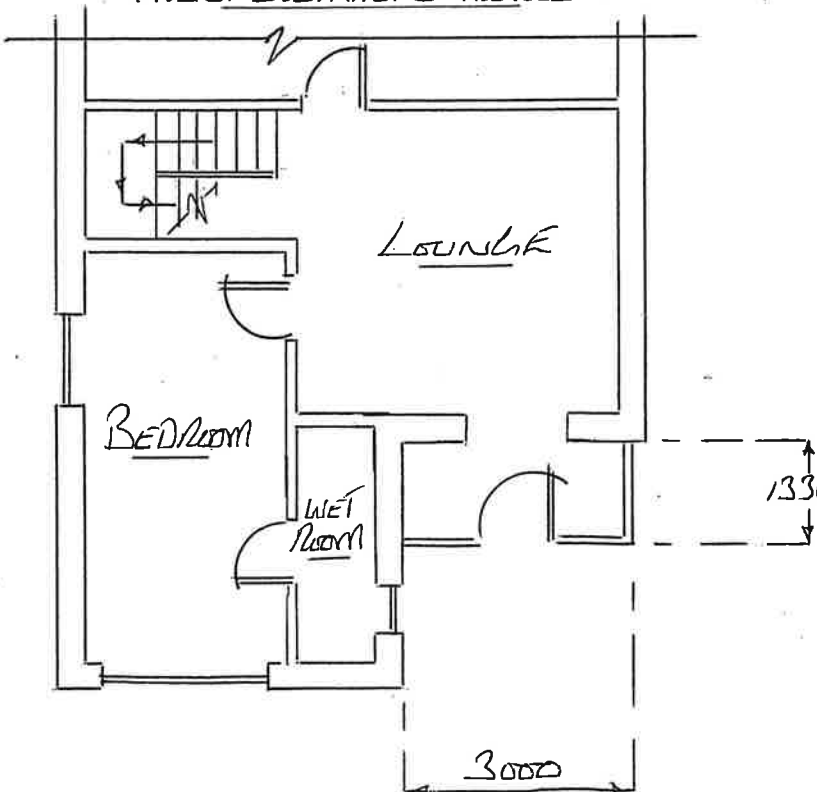

PROPOSED FLOOR PLAN

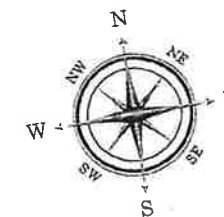

NOTES

EXTERNAL MATERIALS

BASE WALLS: MATCHING
FACE BRICKS
FRAMES: ANTHRACITE GREY
UPVC
GLAZING: CLEAR TONED
ROOF: GREY C. & P.
FIBERGLASS, FLAT
ROOF AREA
ANTHRACITE GREY F.S.G.



DUNRAVEN

Windows - Doors - Conservatories

St Davids House, Heol Mostyn, Village Farm Ind. Est
Pyle, Bridgend, CF33 6BJ

T: 01656 743 572 F: 01656 745 918

Client

MIR & MRS KNUCKEY

PROPOSED STORM PORCH AND
WET ROOM FOR:-
TO THE MEADOWS
CUM LA
NEATH
SA 11 3X F

Drawing Title

ERECT A STORM PORCH
TO THE FRONT ELEVATION
CONVERT EXISTING W.C
AND HALLWAY INTO A
WET ROOM..

0 1m 2m 3m 4m 5m
Scale 1:100

Date 22-03-2023

Drawn by D THOMAS

2 of 2

Drg No.

134371

Rev.