


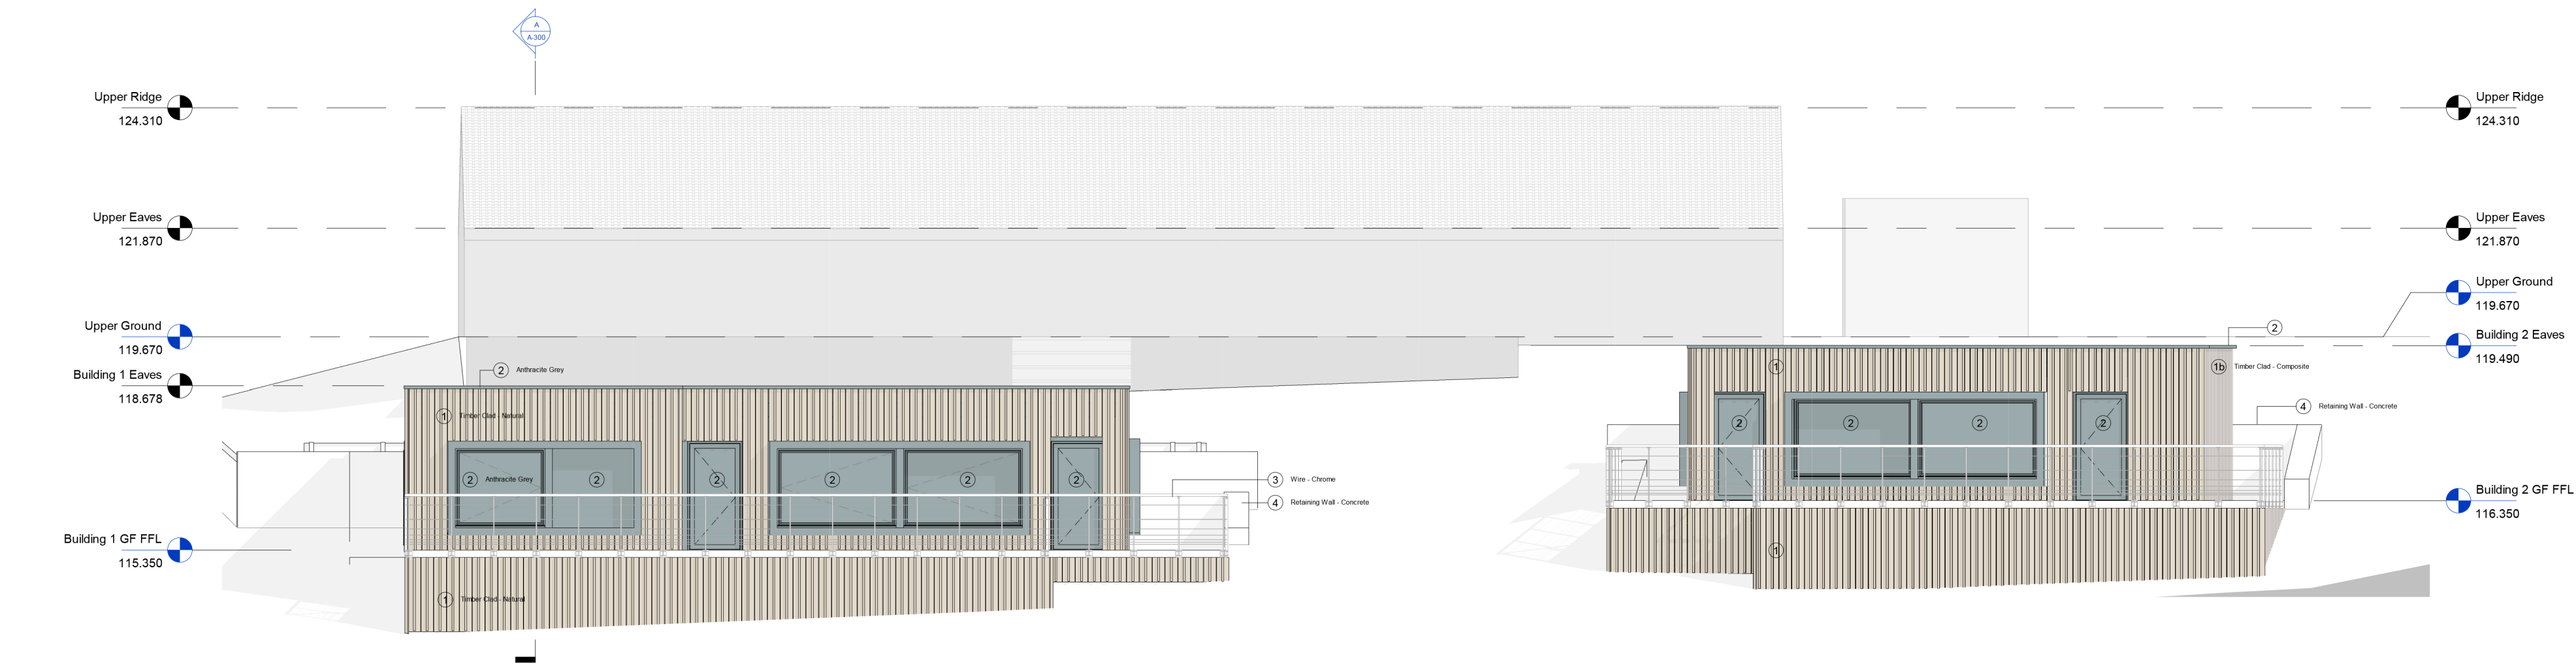

1 Development View - Front Elevation
1 : 100

ALL RIGHTS RESERVED OURD LTD
NO REPRODUCTION UNLESS WRITTEN CONSENT GIVEN



OURD.CO.UK
INFO@OURD.CO.UK



Carmarthen
Dyfed
SA31 3DQ

Rev.	AMENDMENT	DATE

BRYNMORGAN VILLA
Principle Elevations

SCALE 1 : 100

DRAWN JSG

JOB - DRAWING No.

2303 - A-201

REVISION

A

PRINT REDUCTION BAR | A2 SHEET (DOUBLE SCALE AT A0)

1m 10m