




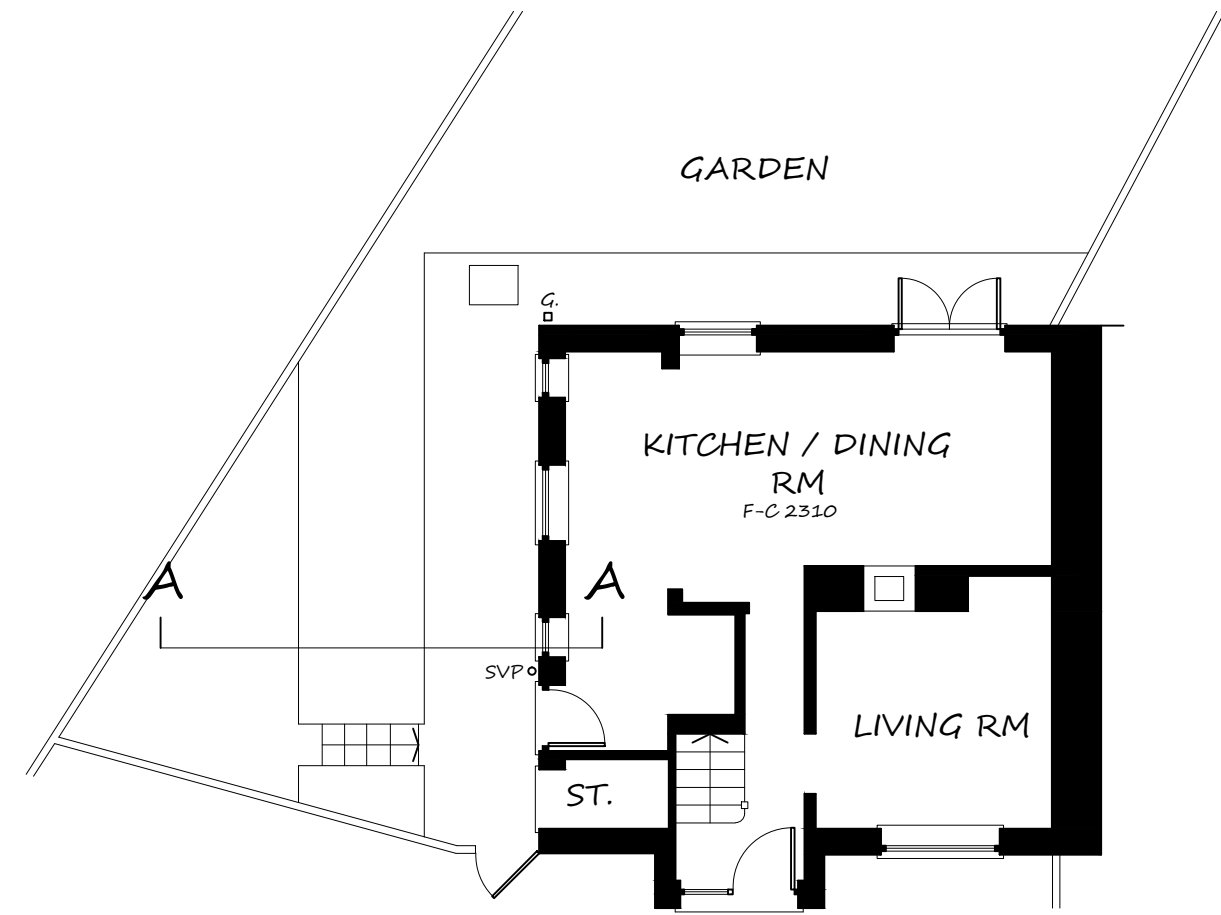


GROUND FLOOR PLAN
AS EXISTING
SCALE 1:100 @ A1

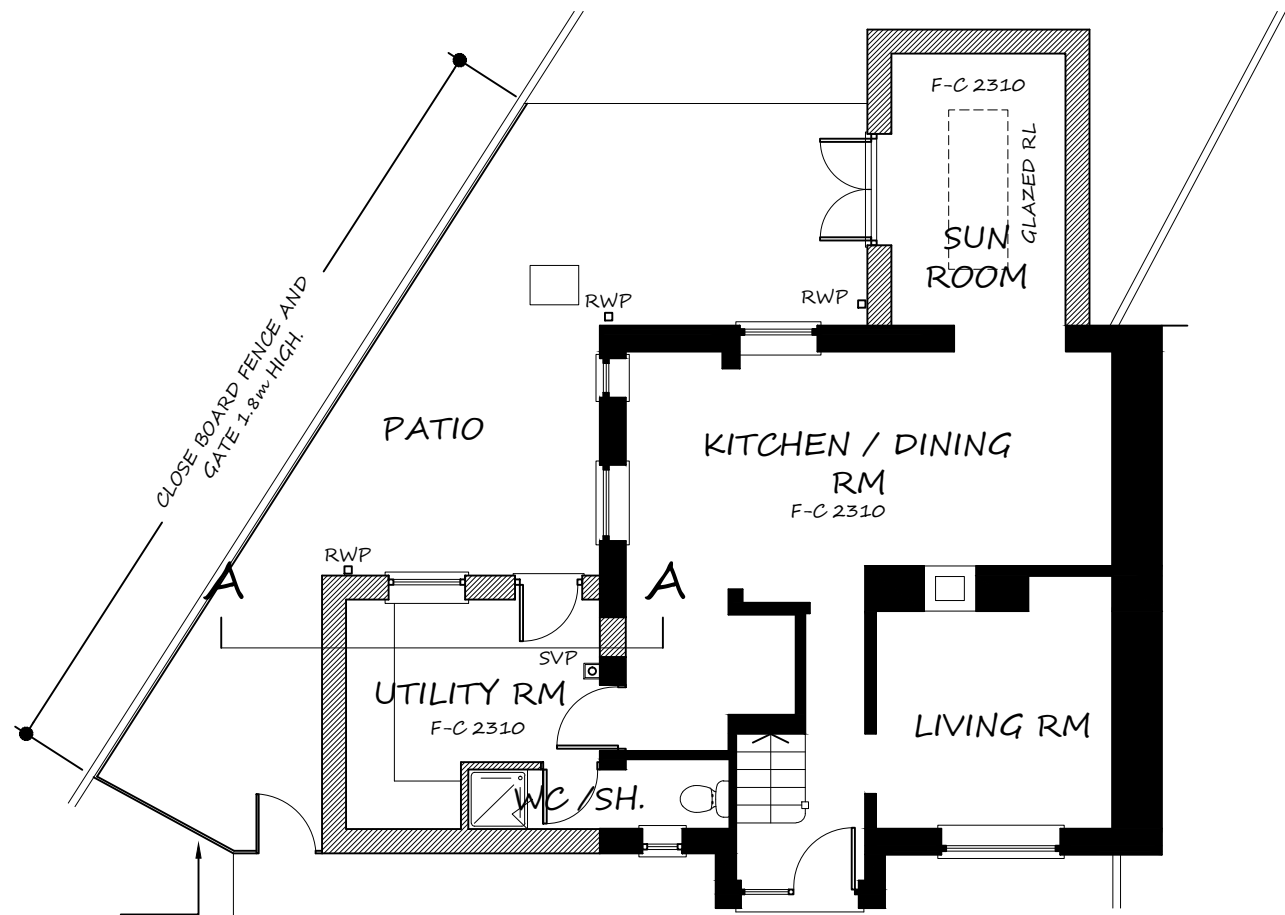

GROUND FLOOR PLAN
AS PROPOSED
SCALE 1:100 @ A1

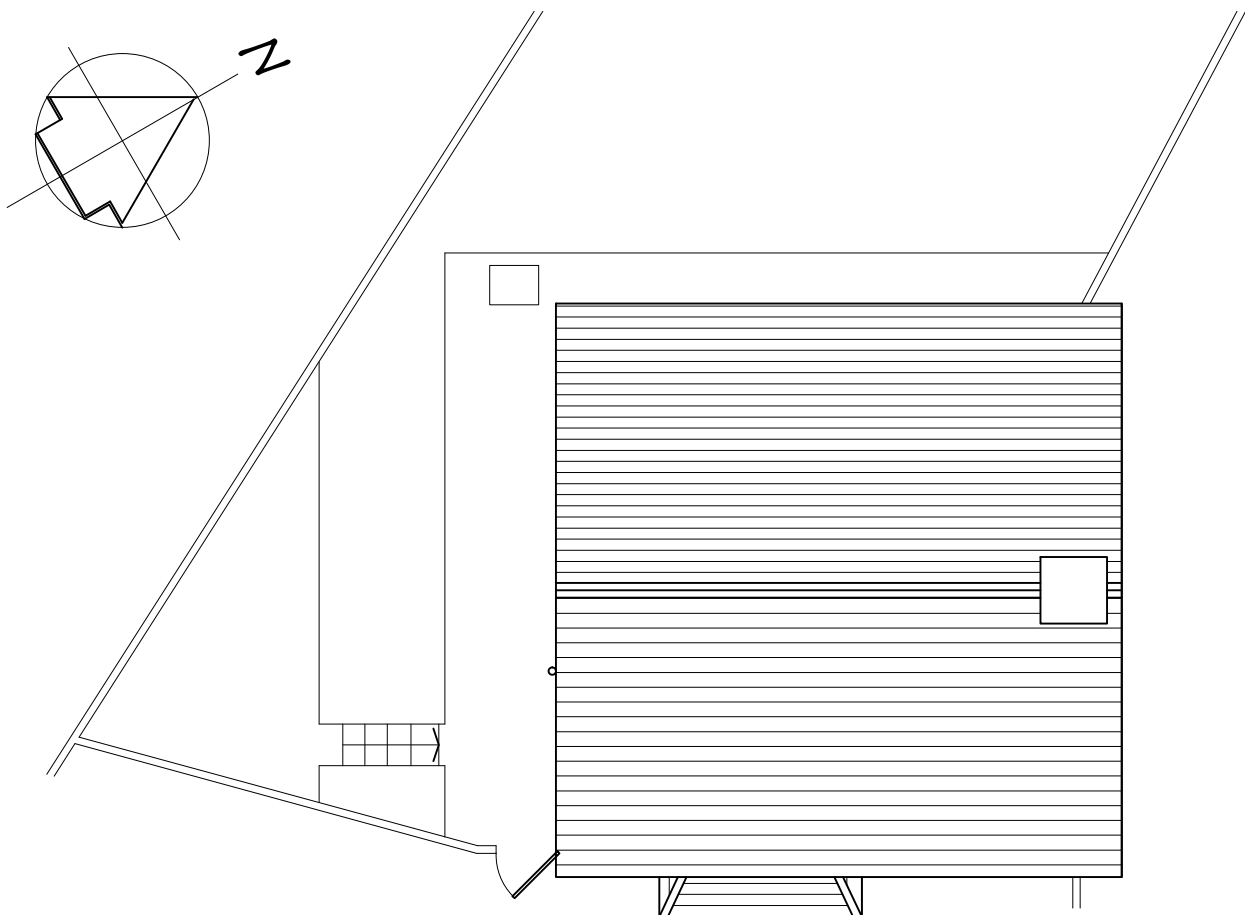


ROOF PLAN
AS EXISTING
SCALE 1:100 @ A1

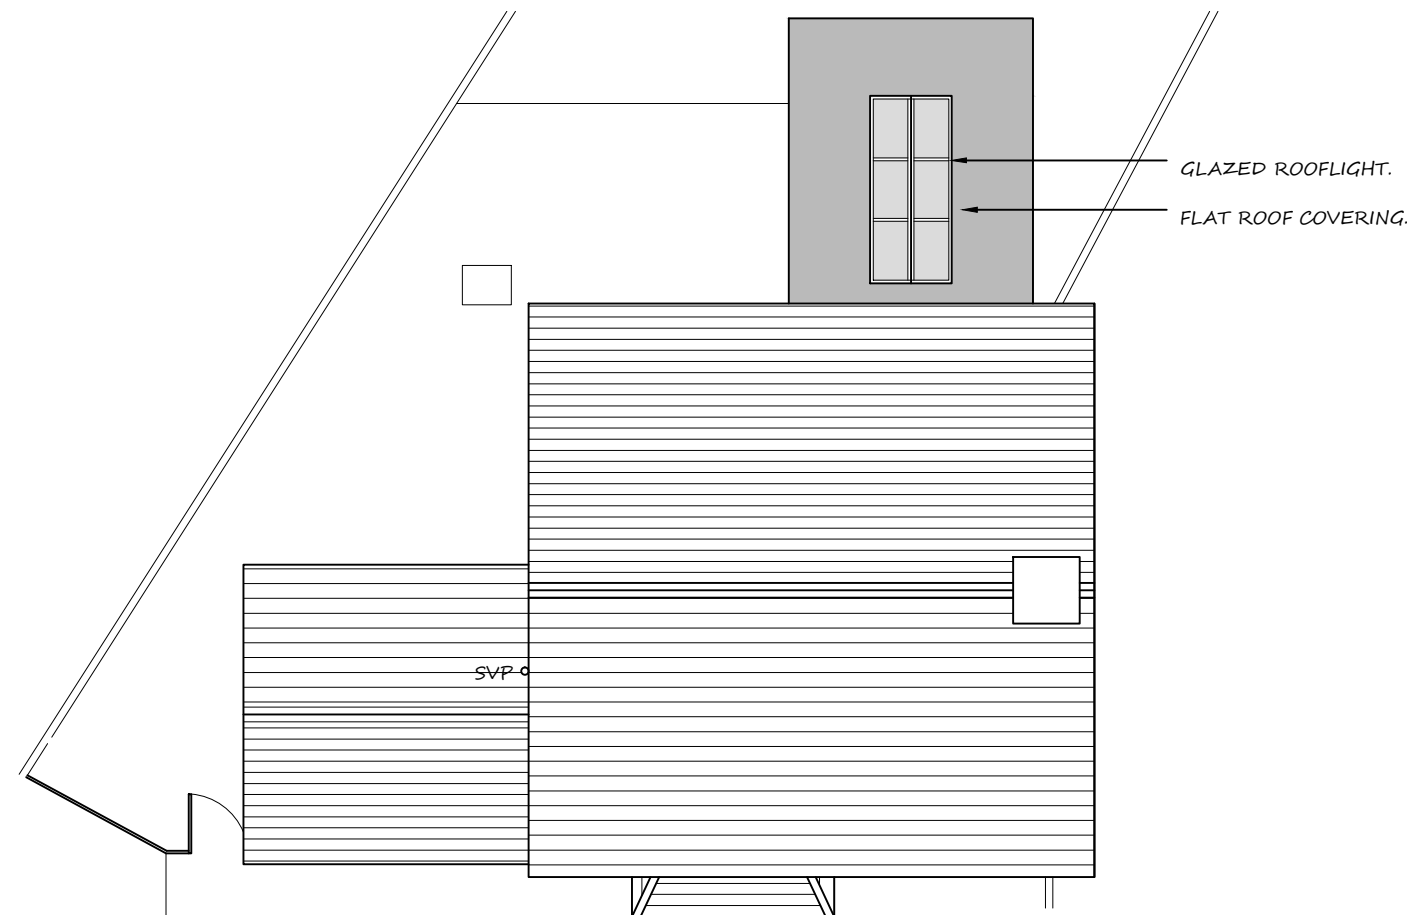


ROOF PLAN
AS PROPOSED
SCALE 1:100 @ A1




NORTH EAST ELEVATION
AS EXISTING
SCALE 1:100 @ A1

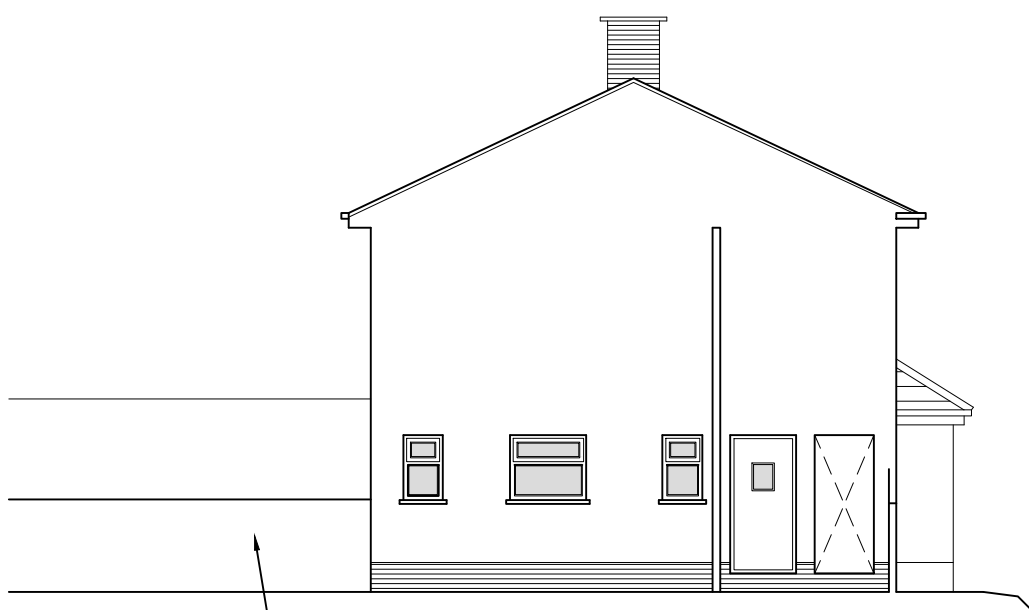


SOUTH EAST ELEVATION
AS EXISTING
SCALE 1:100 @ A1

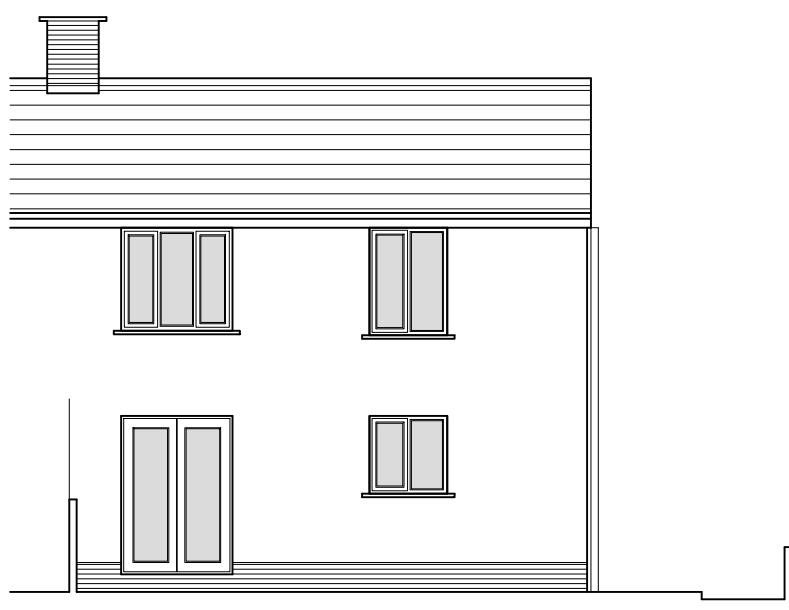


SOUTH WEST ELEVATION
AS EXISTING
SCALE 1:100 @ A1

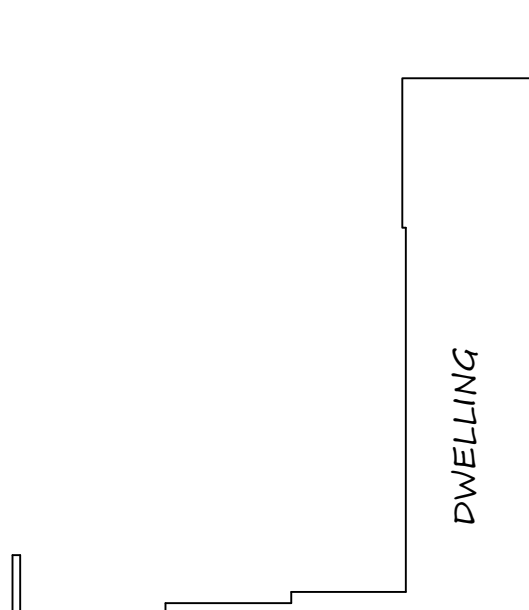


SECTION A-A
AS EXISTING
SCALE 1:100 @ A1

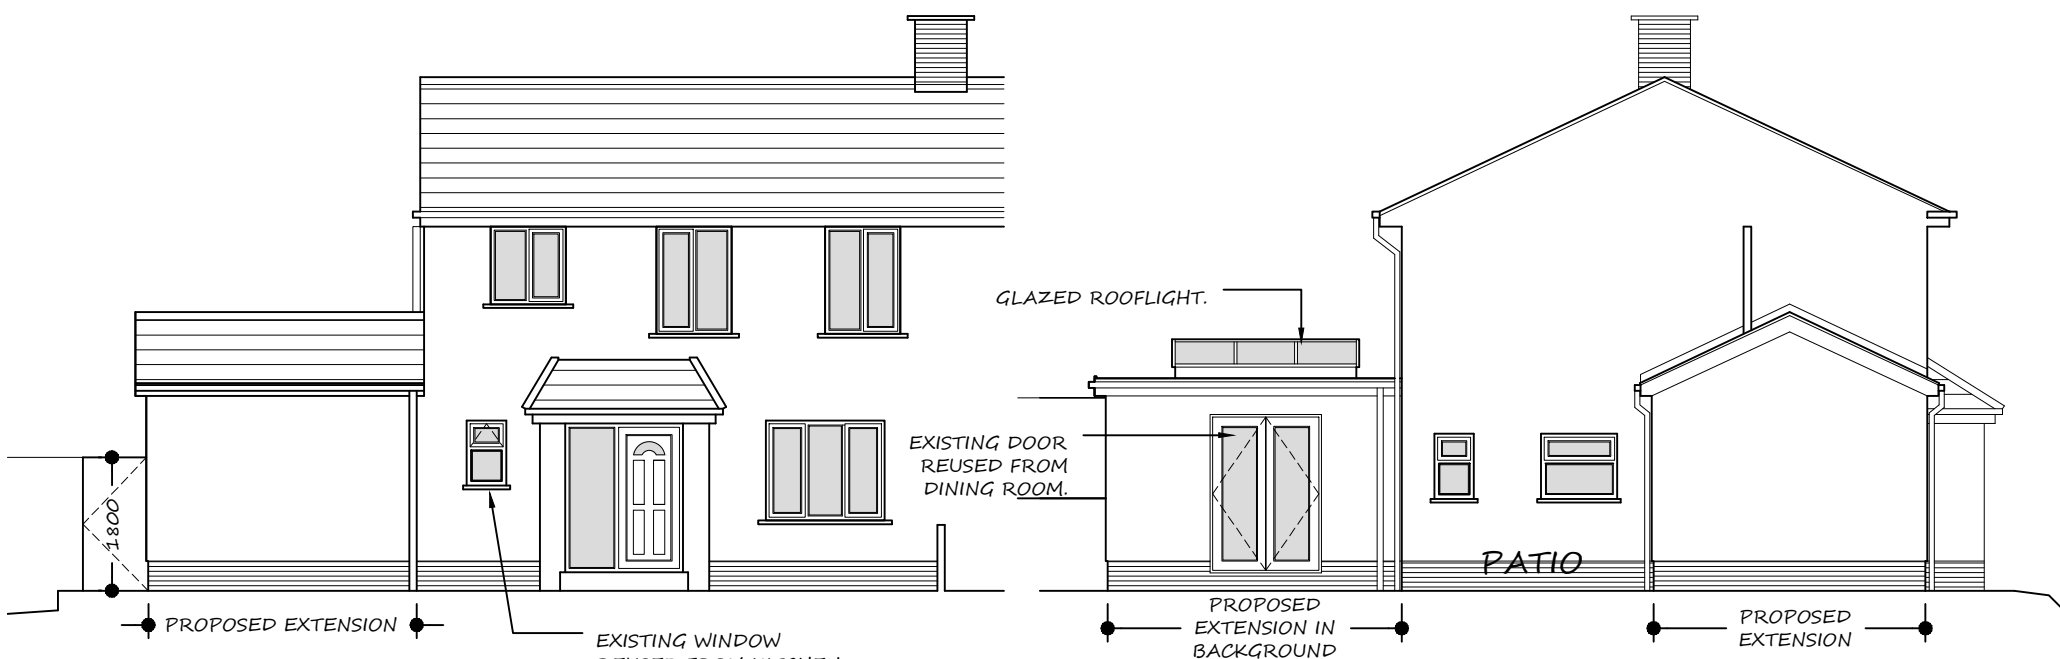


NORTH EAST ELEVATION
AS PROPOSED
SCALE 1:100 @ A1

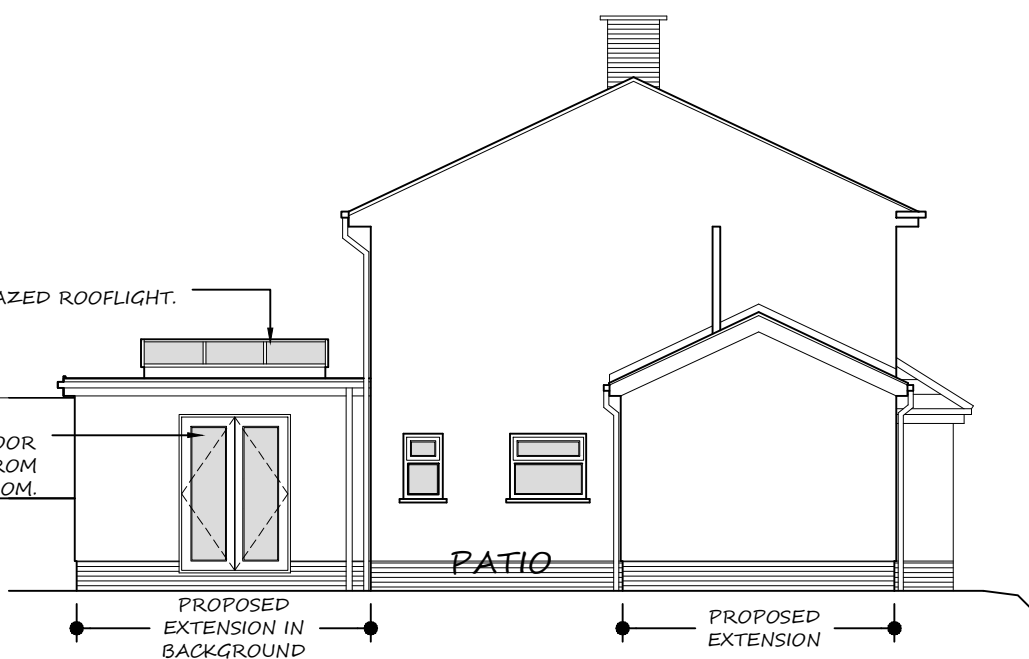


SOUTH EAST ELEVATION
AS PROPOSED
SCALE 1:100 @ A1

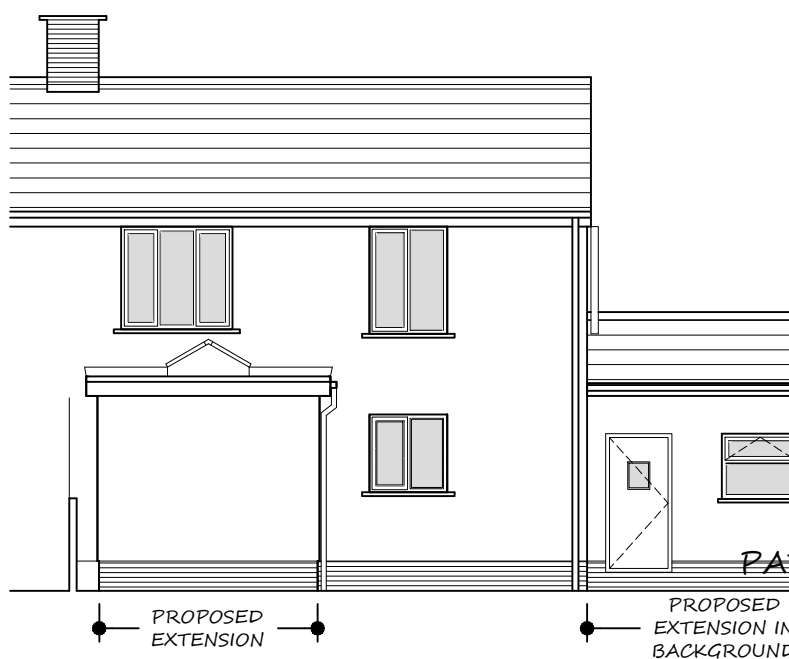

SOUTH WEST ELEVATION
AS PROPOSED
SCALE 1:100 @ A1

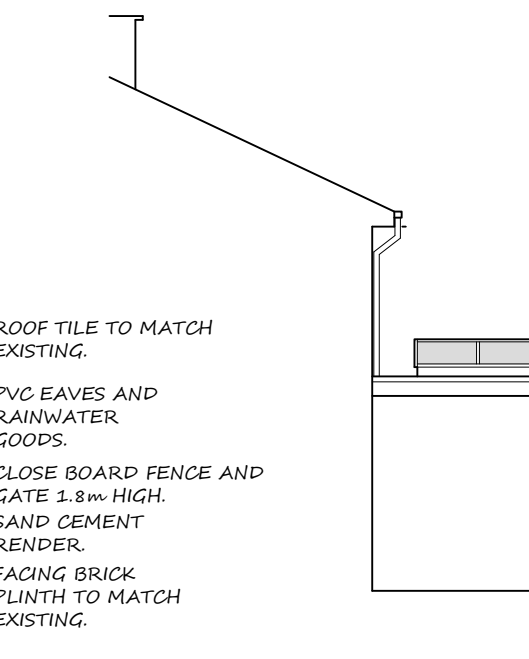

NORTH WEST ELEVATION
AS PROPOSED
SCALE 1:100 @ A1

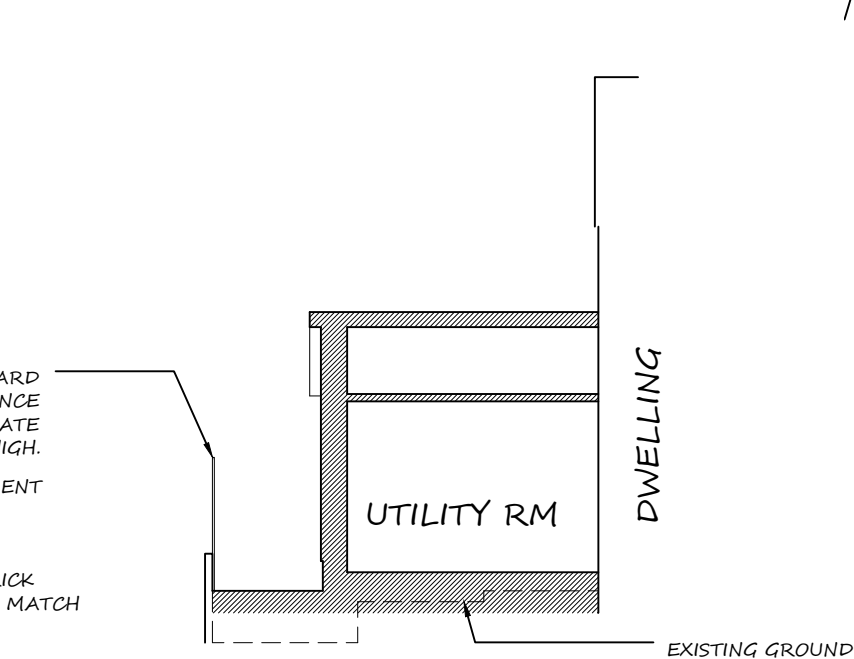


SECTION A-A
AS PROPOSED
SCALE 1:100 @ A1



BLOCK PLAN
SCALE 1:500 @ A1



SITE LOCATION PLAN
SCALE 1:1250 @ A1

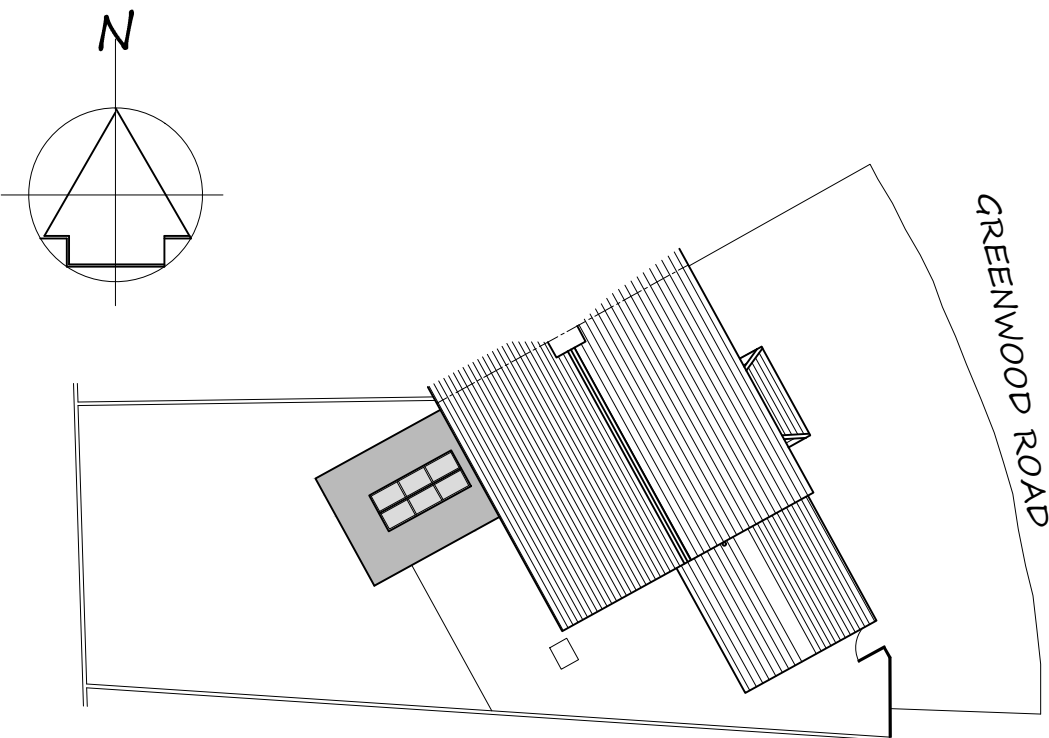

SITE PLAN AS PROPOSED
SCALE 1:200 @ A1

SIDE AND REAR EXTENSION
54 GREENWOOD
BAGLAN, SA12 8PF.

SITE LOCATION, BLOCK PLAN,
PLANS AND ELEVATIONS.