


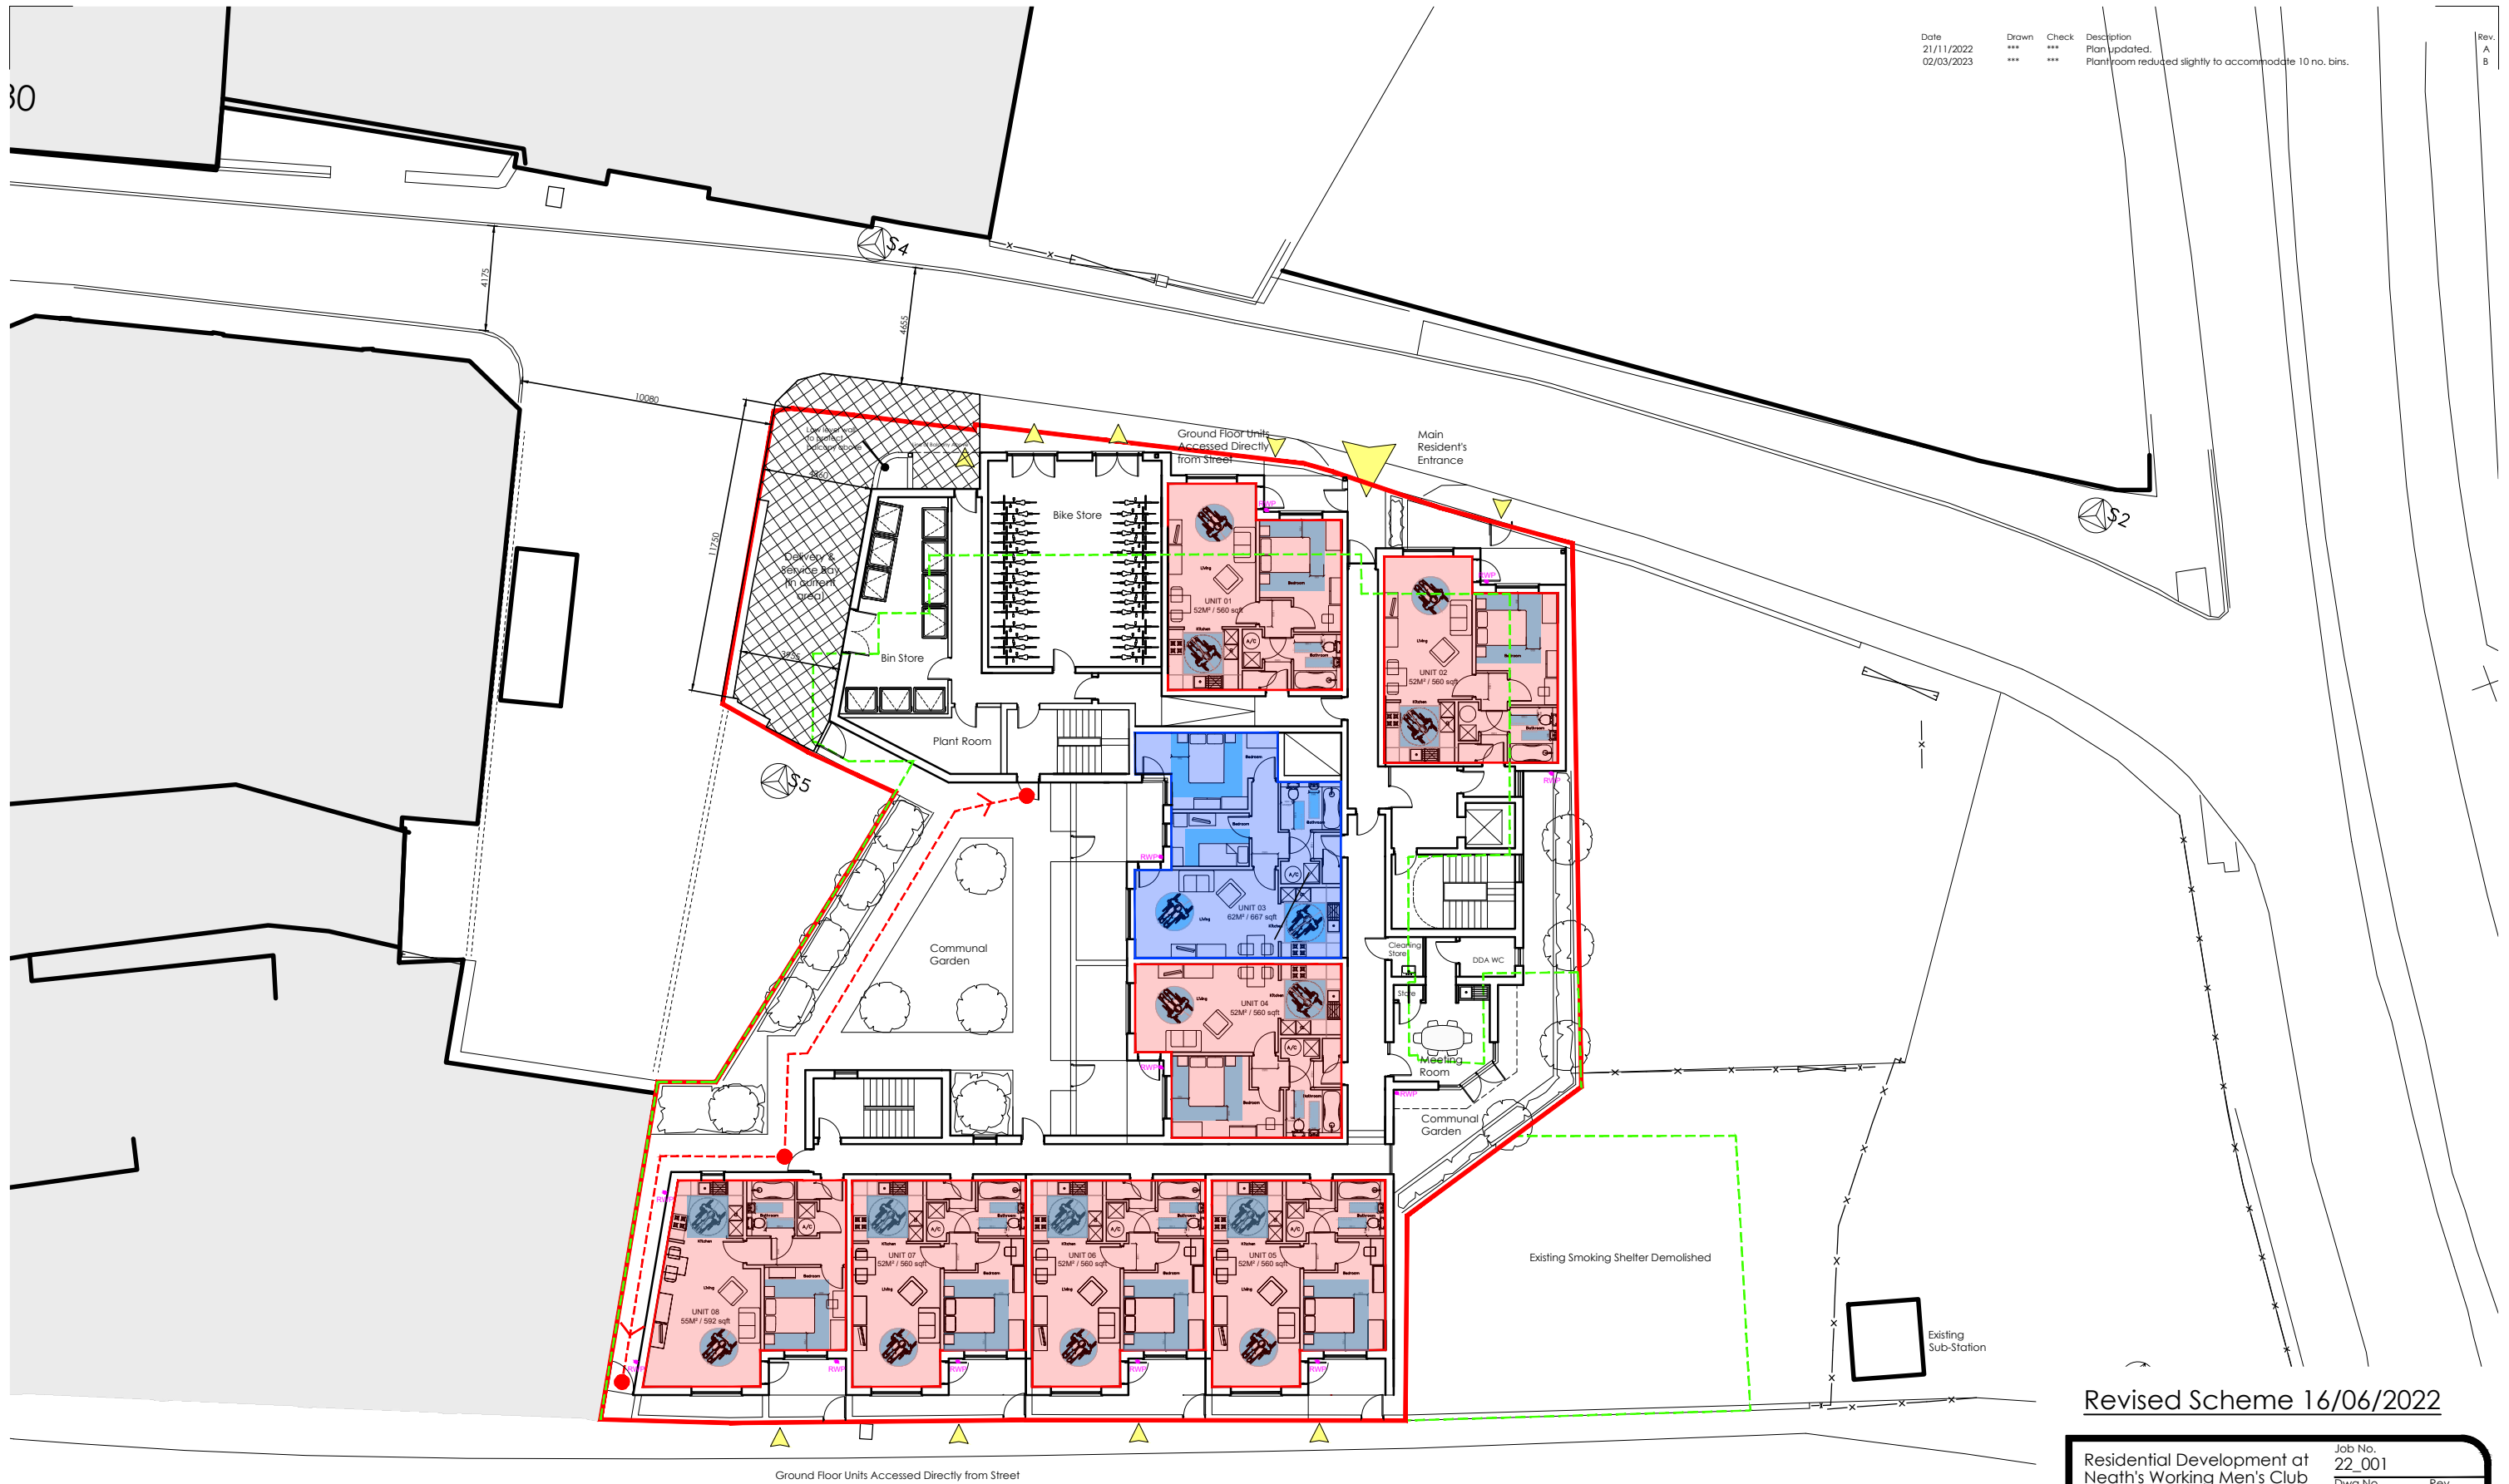

Date	Drawn	Check	Description	Rev.
21/11/2022	***	***	Plan updated.	A
02/03/2023	***	***	Plantroom reduced slightly to accommodate 10 no. bins.	B

Site Plan
1:250

Revised Scheme 16/06/2022

Residential Development at Neath's Working Men's Club Castell Group		Job No. 22_001	Rev. B
Title Proposed Site Plan			
Date 05/01/22	Drawn ***	Scale 1:250 @ A3	
		Architects Town planners Environmental & Urban design	
Unit 1A, Compass Business Park, Pacific Road, Cardiff. CF24 5HL		www.c2architects.co.uk tel: 029 20452100	