



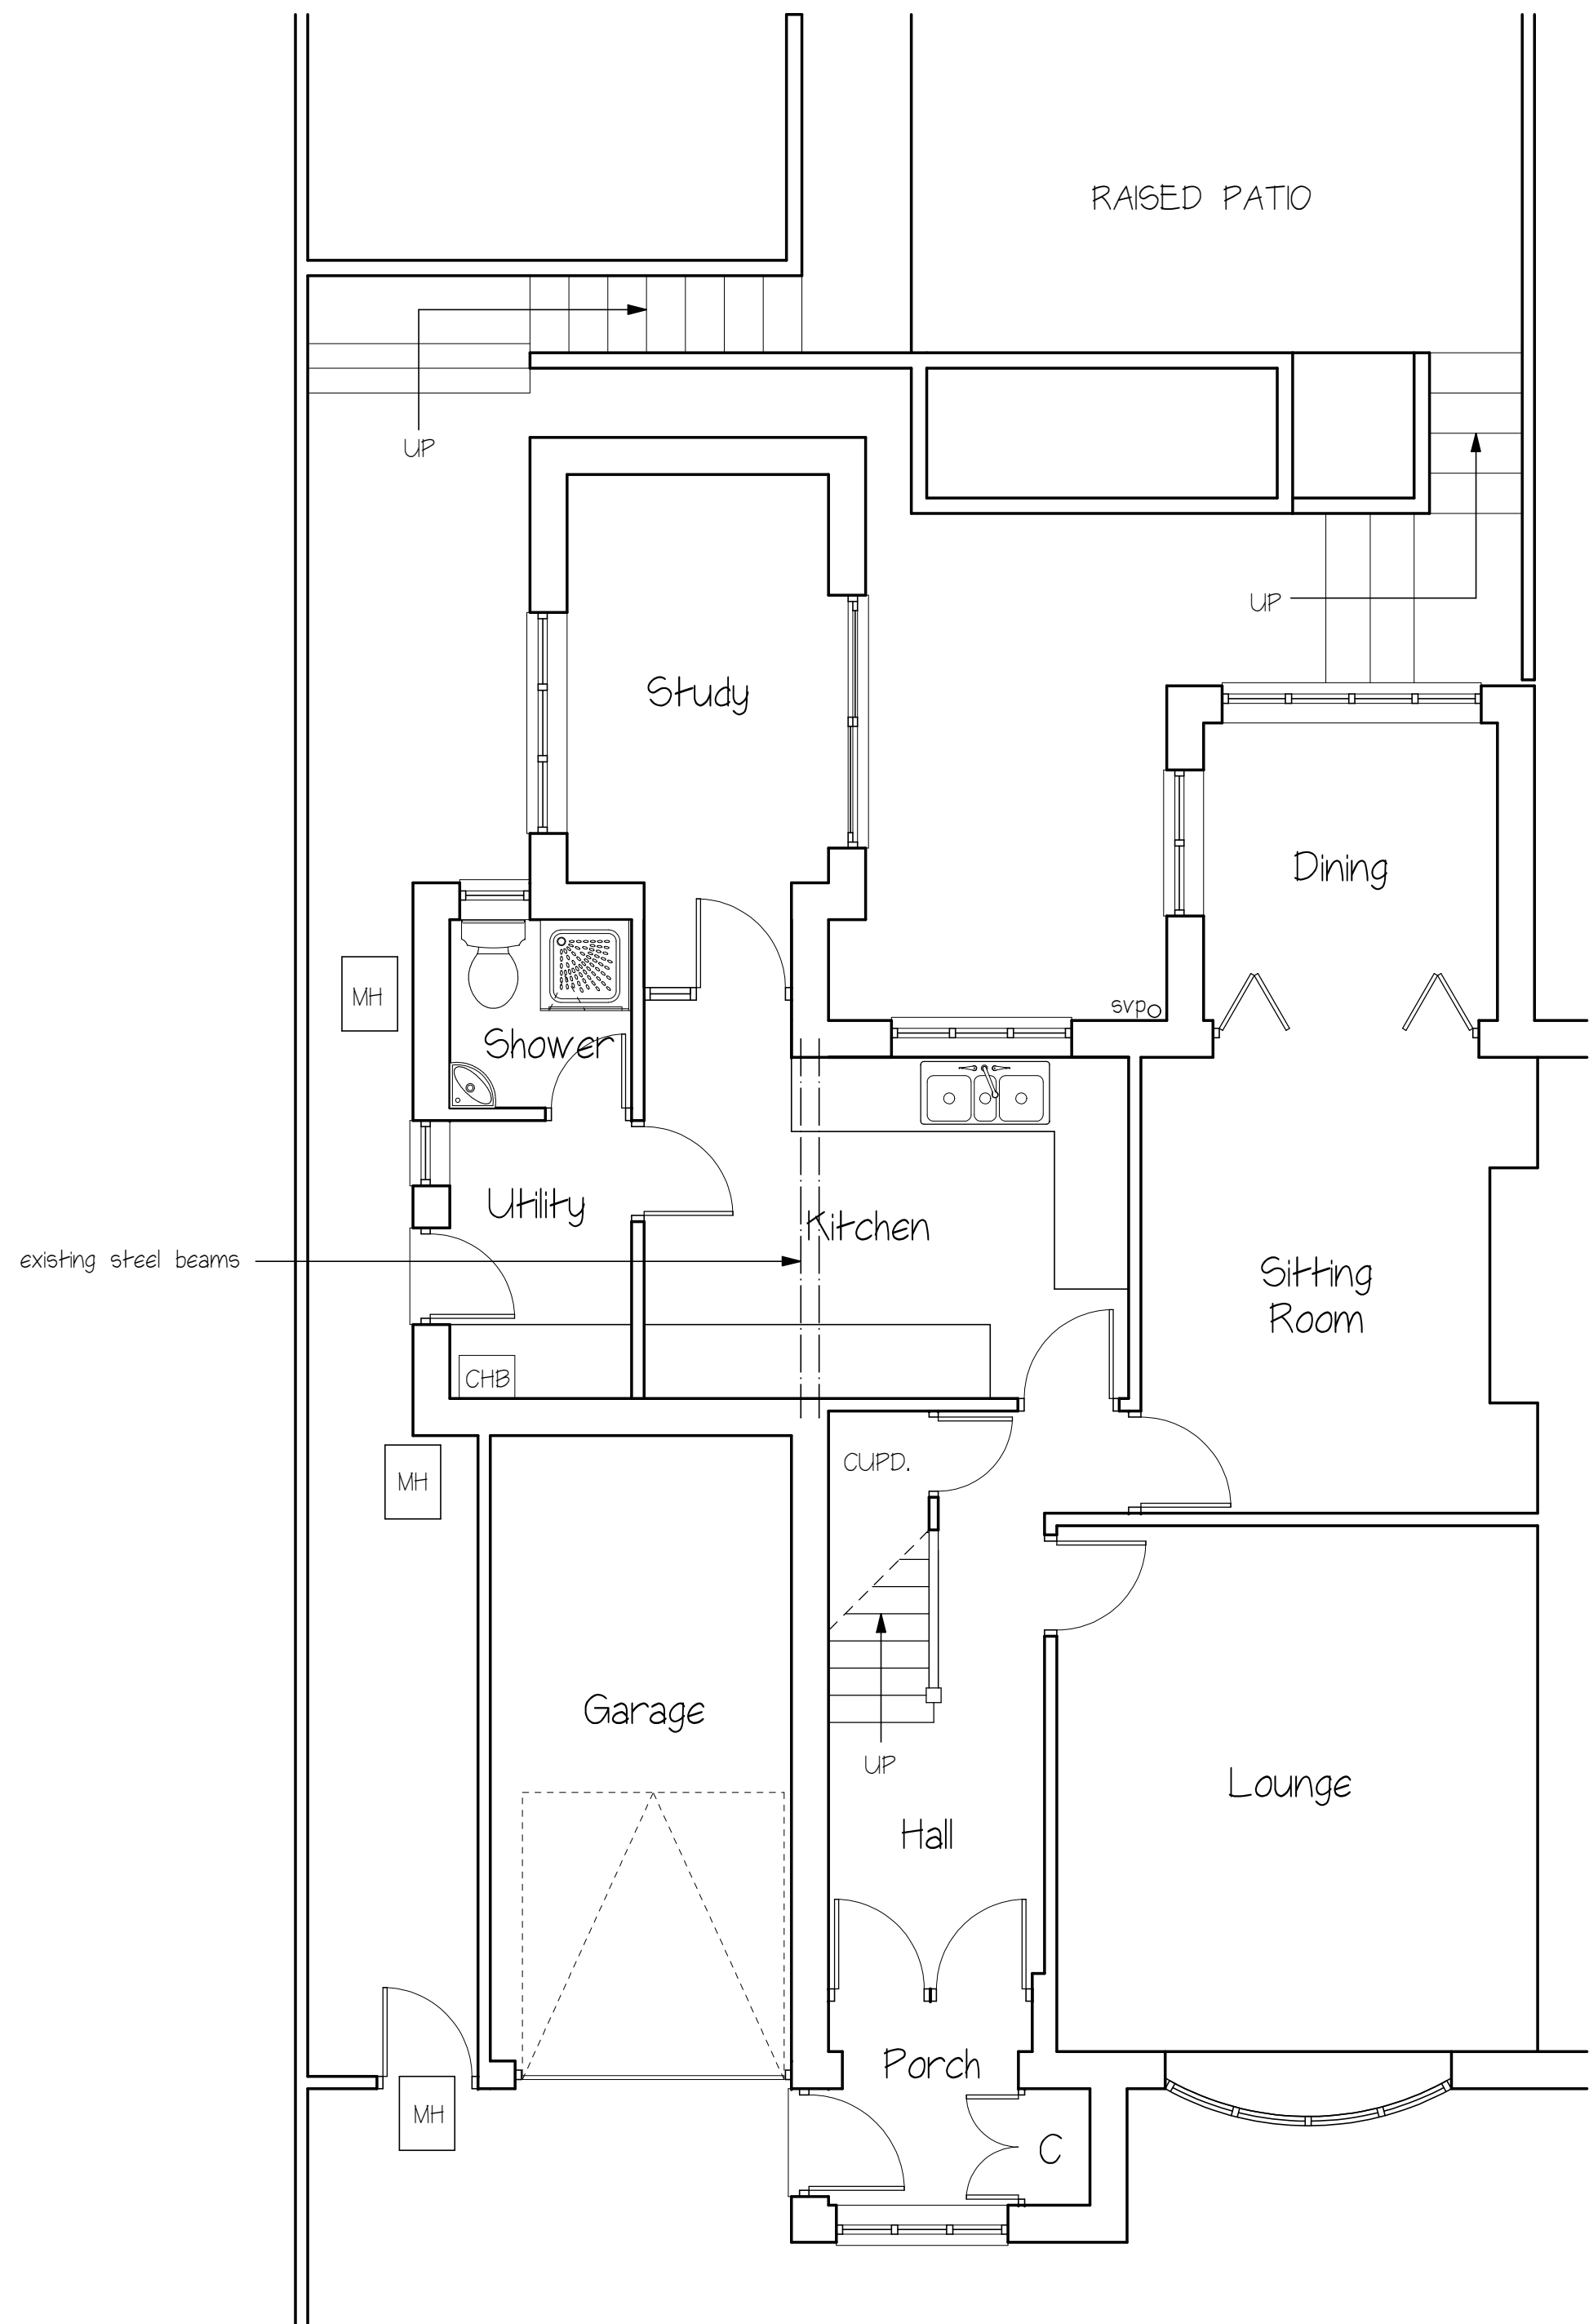


EXISTING GROUND FLOOR PLAN
SCALE 1:50

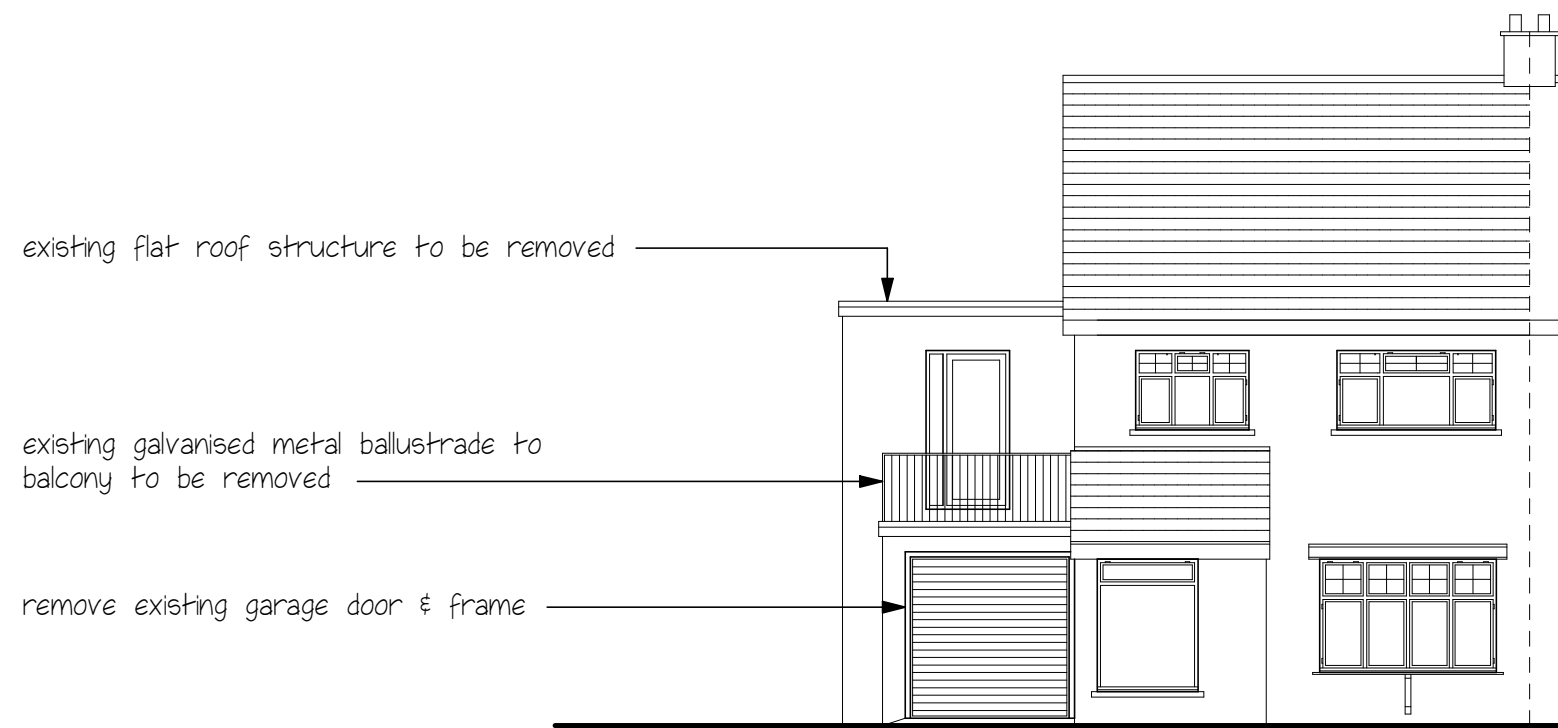


EXISTING FRONT ELEVATION
SCALE 1:100



EXISTING SIDE ELEVATION
SCALE 1:100

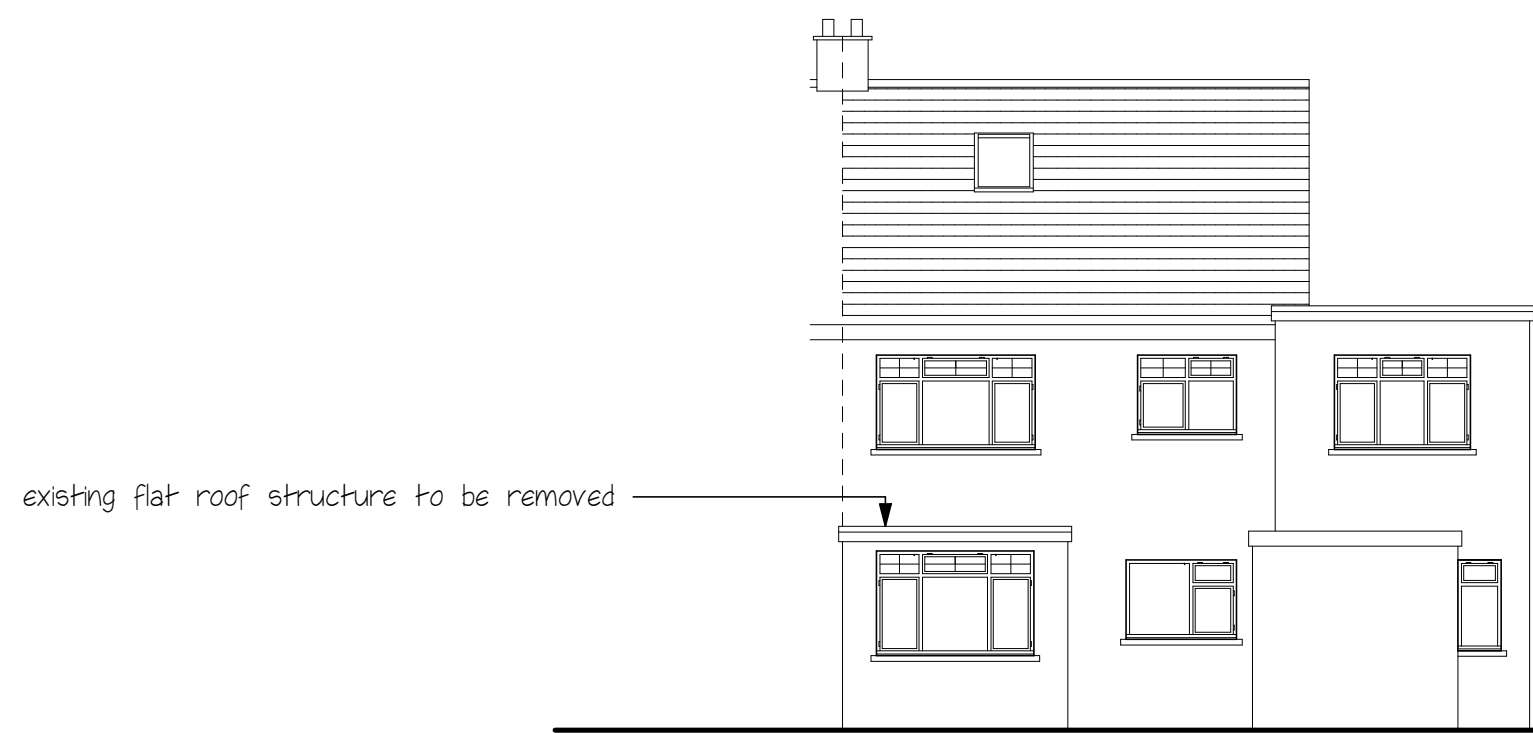

EXISTING REAR ELEVATION
SCALE 1:100

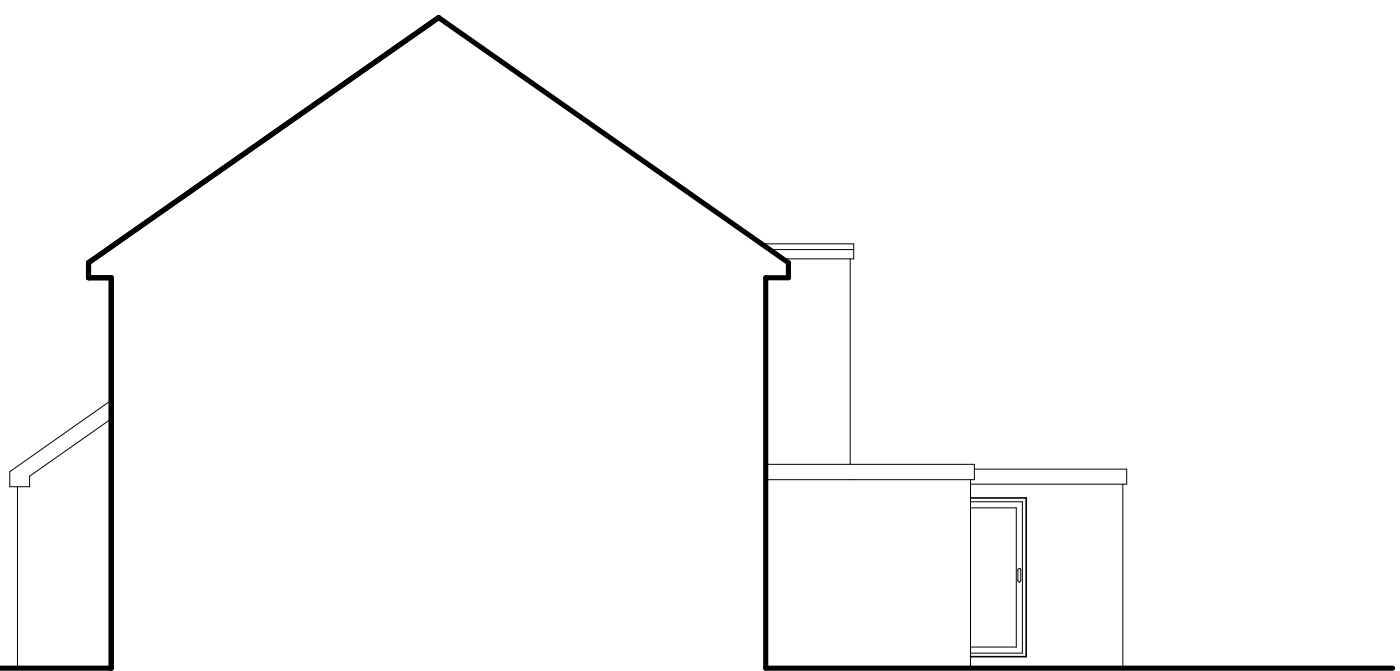

EXISTING OPPOSITE SIDE ELEVATION
SCALE 1:100

This drawing is the copyright of Elgin Architecture & Design.
It may not be copied, altered or reproduced in any form
or passed to any third party without the permission of the
author of this drawing.

Dimensions must be checked and verified on site and any
discrepancies should be reported immediately.

If there is any doubt please contact us for further clarification.

Client:
Mr & Mrs C Williams

Address:
24 Ffordd Afan
Cwmafan, Port Talbot, SA12 9BR

Project Address:
24 Ffordd Afan
Cwmafan, Port Talbot, SA12 9BR

Drawing:
Existing Plan and Elevations

Date:
23/03/2023

Scale:
1:50 & 1:100 @AI

Sheet:

Drawing No.:
2223/01

Rev.:

**Residential & Commercial
Architectural Solutions**
Huw Williams
T 01554 775659
M +44(0)7980 911959
E elgin.solutions@gmail.com
A 88 Elgin Road | Pwll | Llanelly | SA15 4AF

