



NO.	NOTES
1	All dimensions in millimetres unless otherwise stated.
2	Do not scale off drawing. All dimensions to be checked on site by contractor.
3	Drawings to be used for purposes of Planning Application only.
4	These are not Construction Drawings.
5	The contractor is to set out, check and co-ordinate all dimensions on site during the course of works.

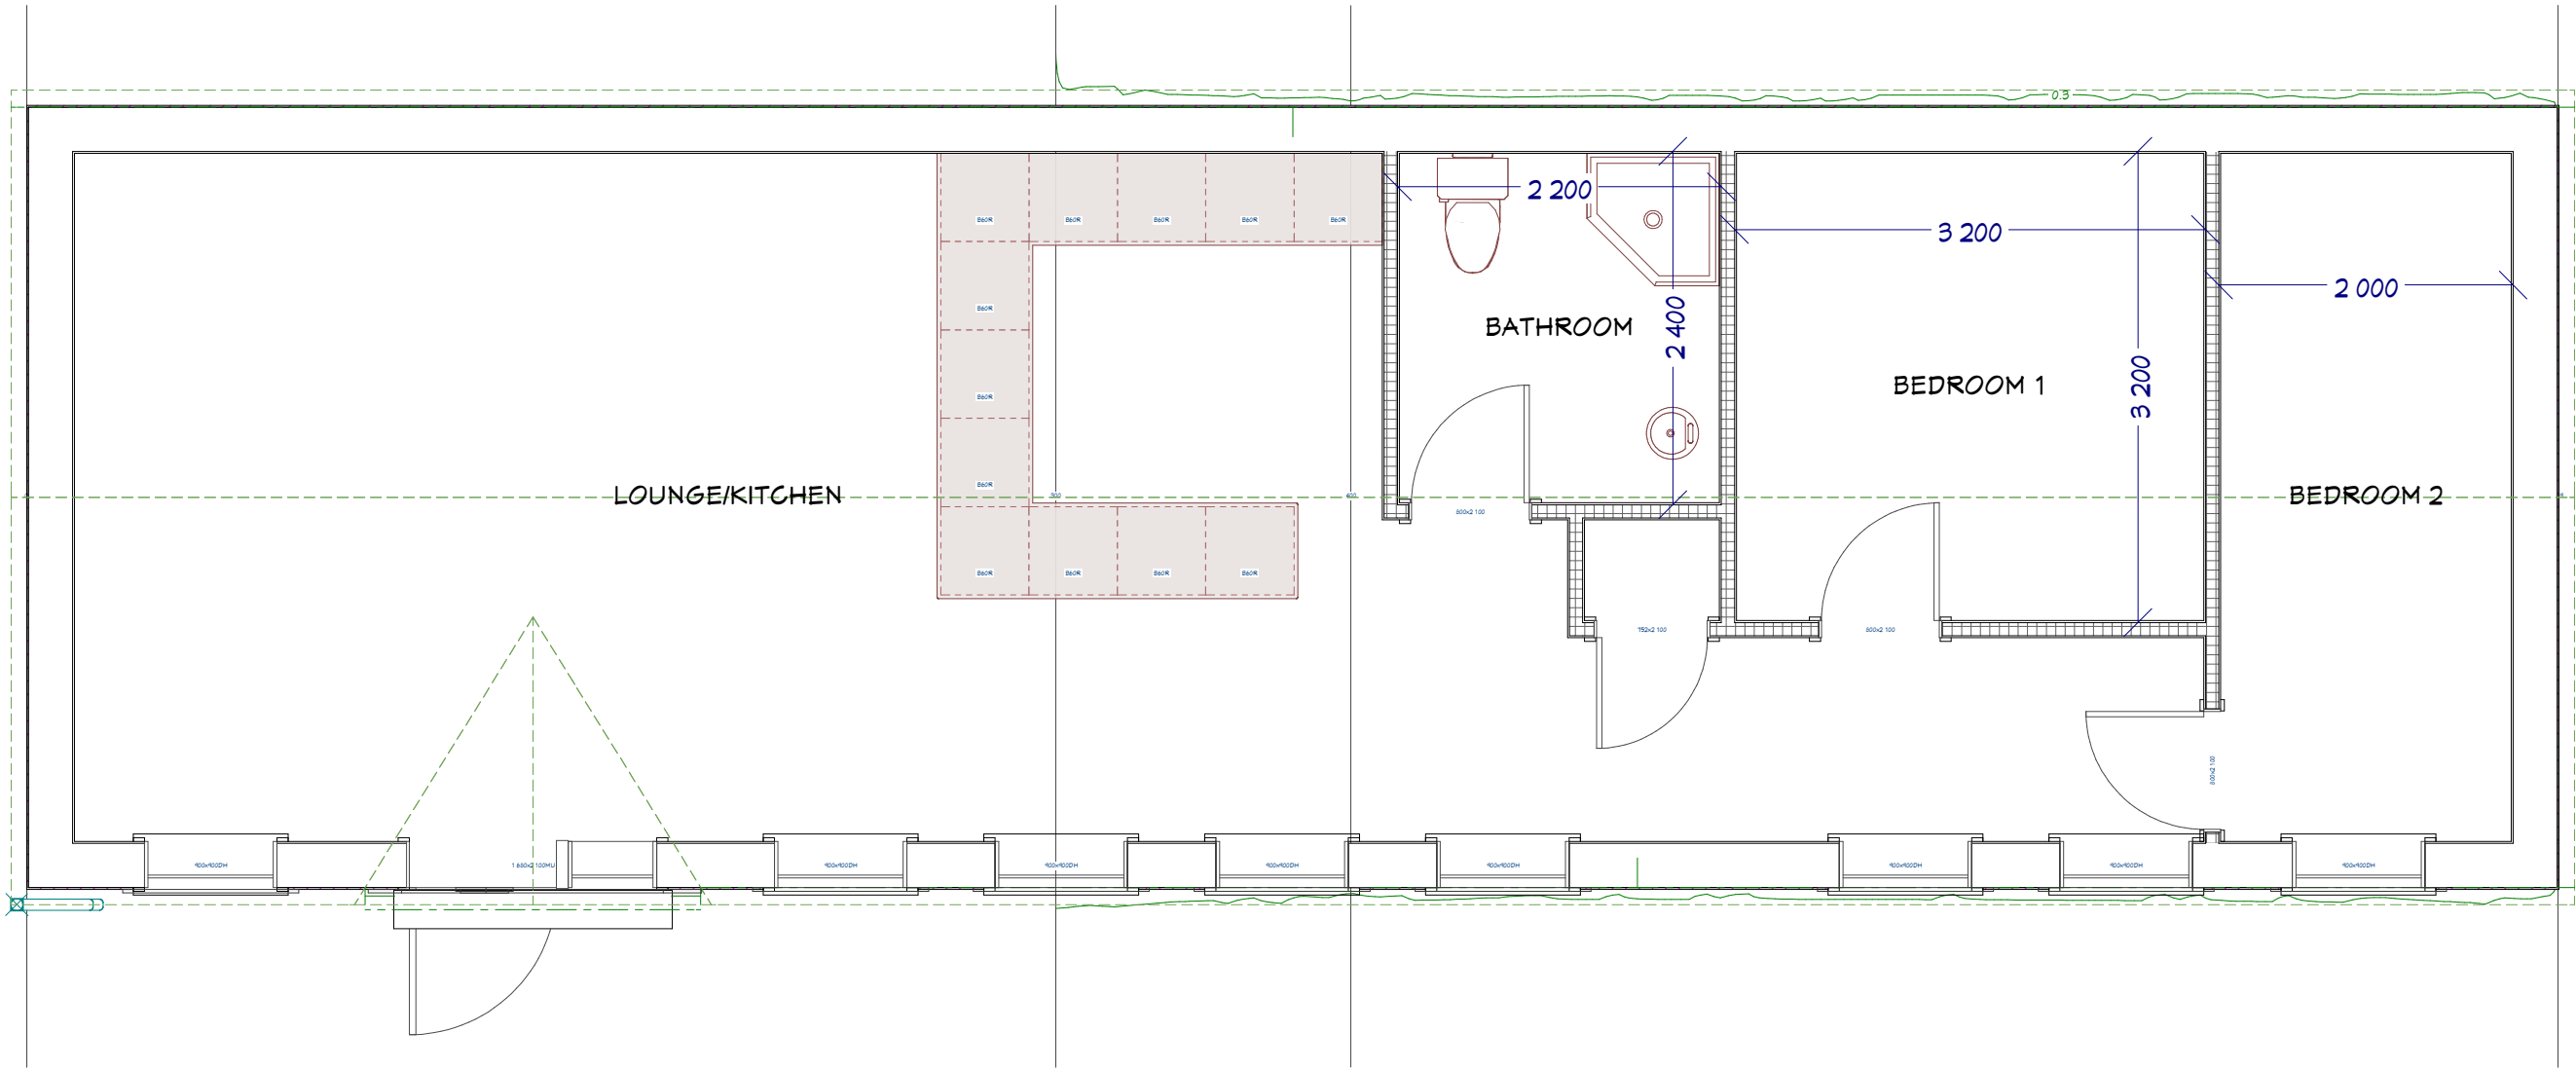

FLOOR PLAN EXISTING

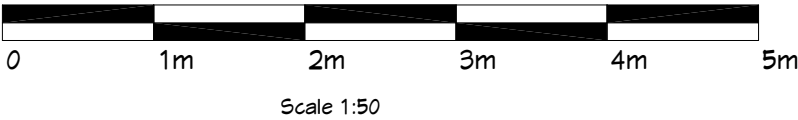

DRAWING NUMBER 2330 - AL(FE) 01

REVISIONS :

SHEET TITLE:
2330 - AL(FE) 01

PROJECT DESCRIPTION:
HOLIDAY LODGES
GILFACH FACH FARM
BRYNCOCH NEATH
SA10 7YP

DATE:
APR 2023

SCALE:
1:50

SHEET:
A-3