



NO.	NOTES
1	All dimensions in millimetres unless otherwise stated.
2	Do not scale off drawing. All dimensions to be checked on site by contractor.
3	Drawings to be used for purposes of Planning Application only.
4	These are not Construction Drawings.
5	The contractor is to set out, check and co-ordinate all dimensions on site during the course of works.

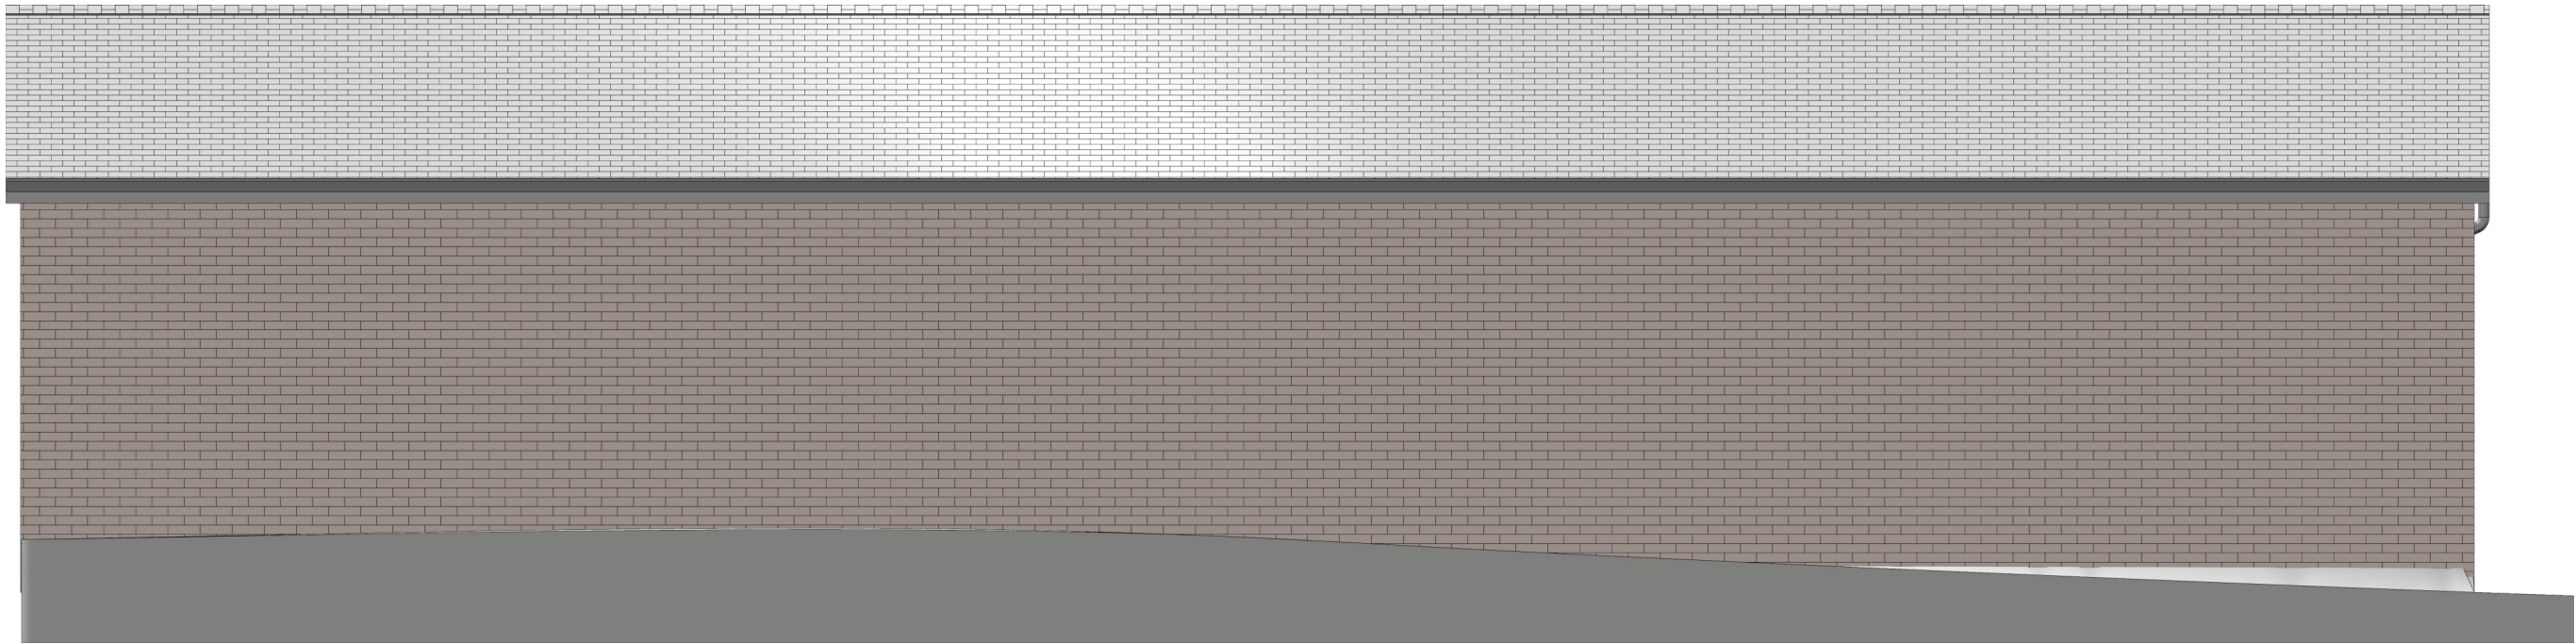

REAR ELEVATION EXISTING

DRAWING NUMBER 2330 - AL(EE) 02

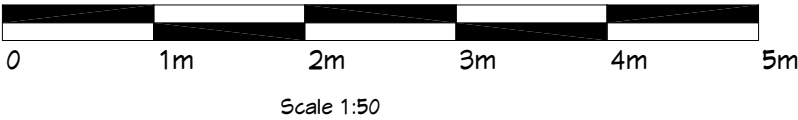

Mart John
MRc Registration
RPS City and Regional
Planning
Accredited Degrees

RTPI

LABC

Registered
Partner Authority Scheme

REVISIONS :

SHEET TITLE:	2330 - AL(EE) 02
--------------	------------------

PROJECT DESCRIPTION:	HOLIDAY LODGES GILFACH FACH FARM BRYNCOCH NEATH SA10 7YP
----------------------	---

atc
Planning Consultants

DATE:

APR 2023

SCALE:

1:50

SHEET:

A-3
