



NO.	NOTES
1	All dimensions in millimetres unless otherwise stated.
2	Do not scale off drawing. All dimensions to be checked on site by contractor.
3	Drawings to be used for purposes of Planning Application only.
4	These are not Construction Drawings.
5	The contractor is to set out, check and co-ordinate all dimensions on site during the course of works.

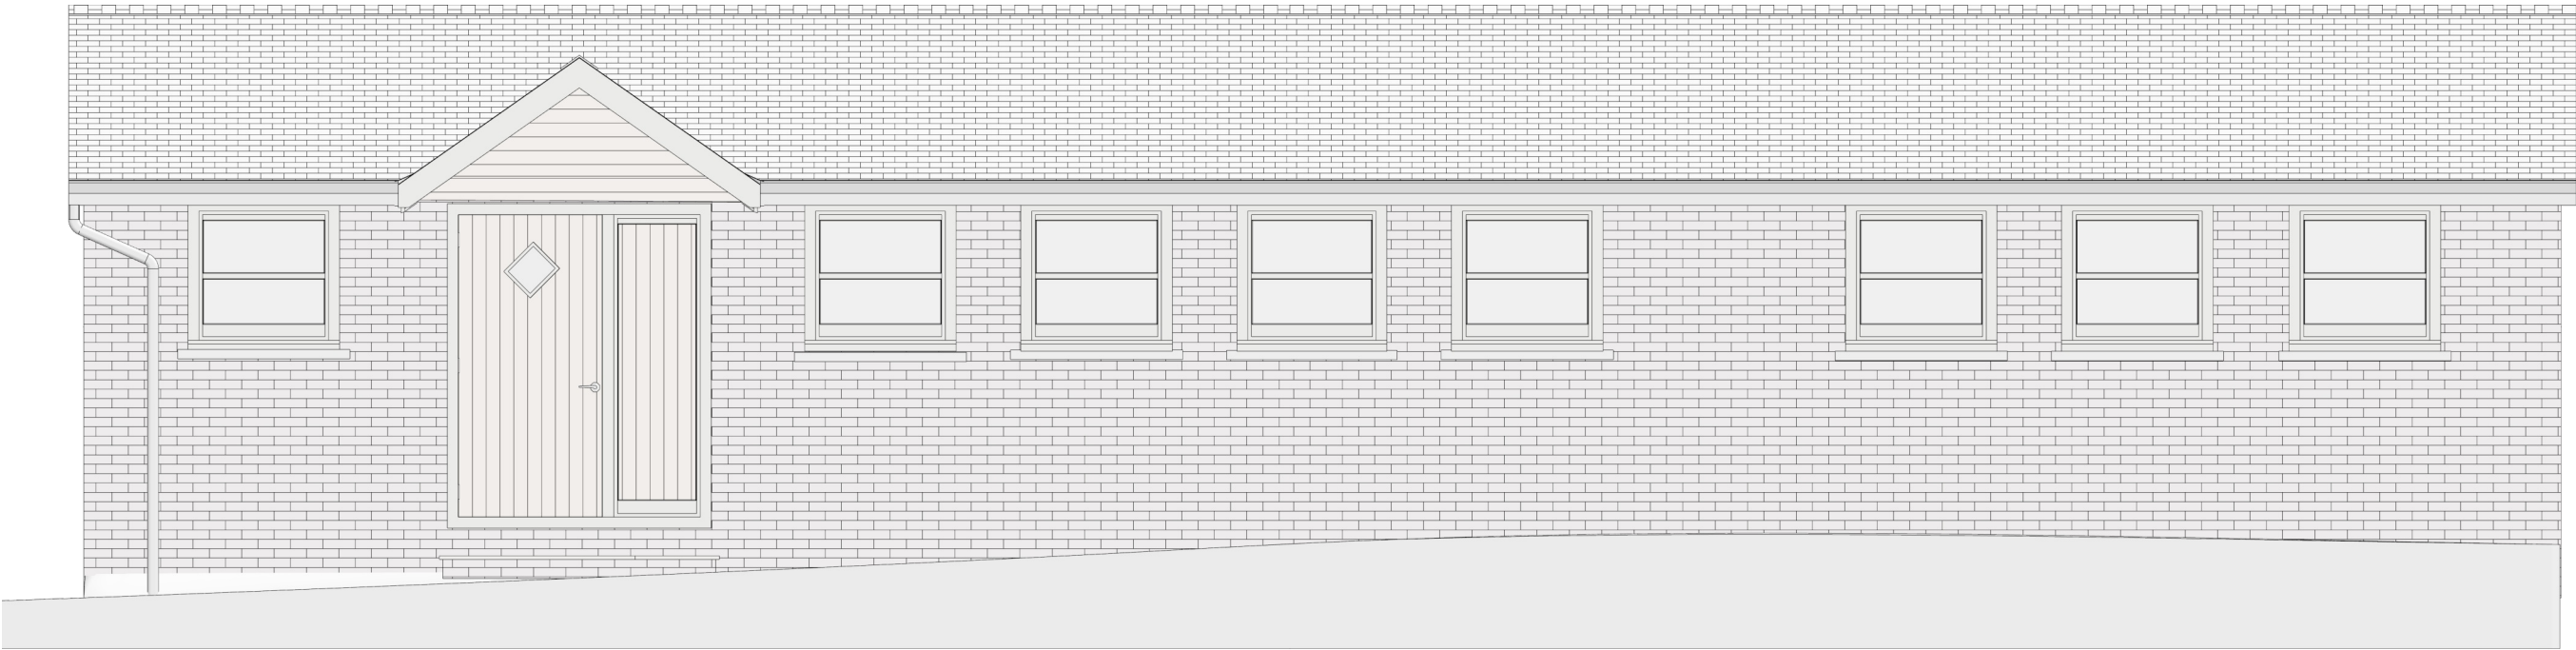

FRONT ELEVATION EXISTING

DRAWING NUMBER 2330 - AL(EE) 01

 

REVISIONS :

SHEET TITLE:	2330 - AL(EE) 01
--------------	------------------

PROJECT DESCRIPTION:	HOLIDAY LODGES GILFACH FACH FARM BRYNCOCH NEATH SA10 7YP
----------------------	---

DATE:
APR 2023

SCALE:
1:50

SHEET:
A-3