



Superseded

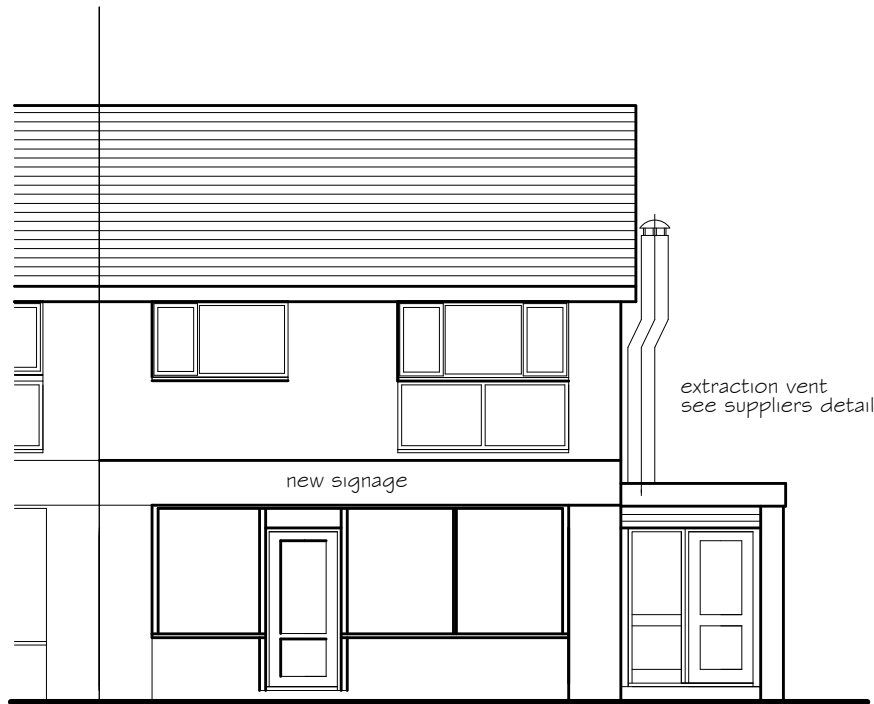


PROPOSED FRONT ELEVATION

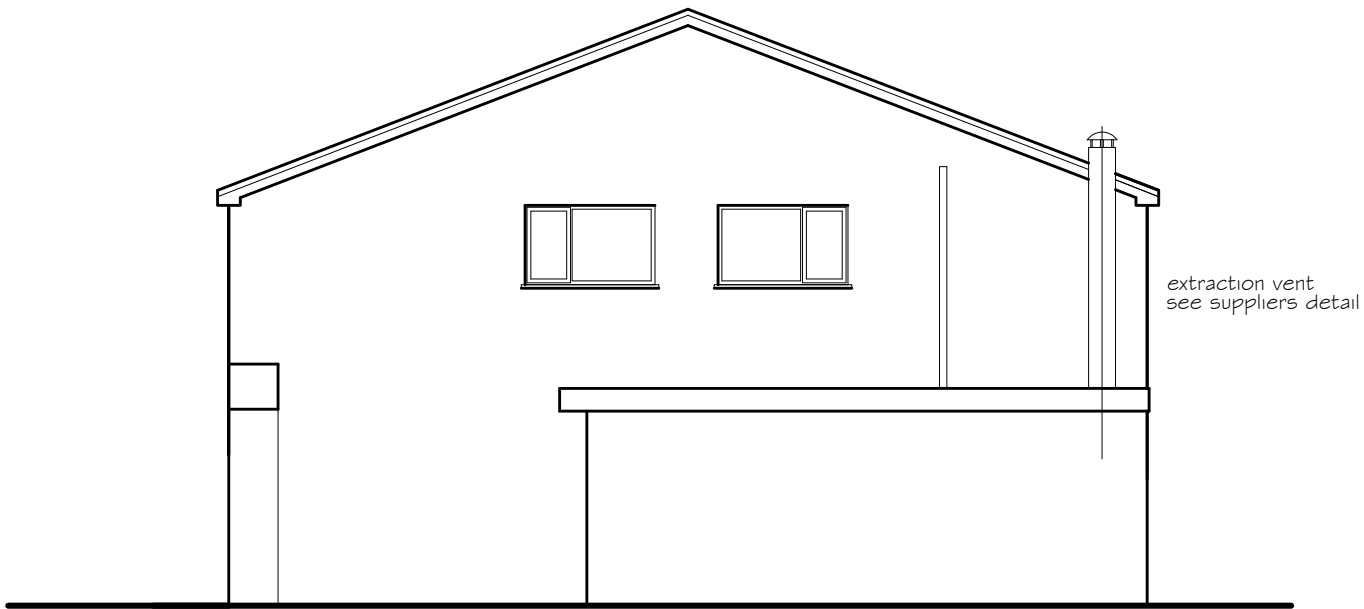

PROPOSED SIDE ELEVATION



EXISTING FRONT ELEVATION

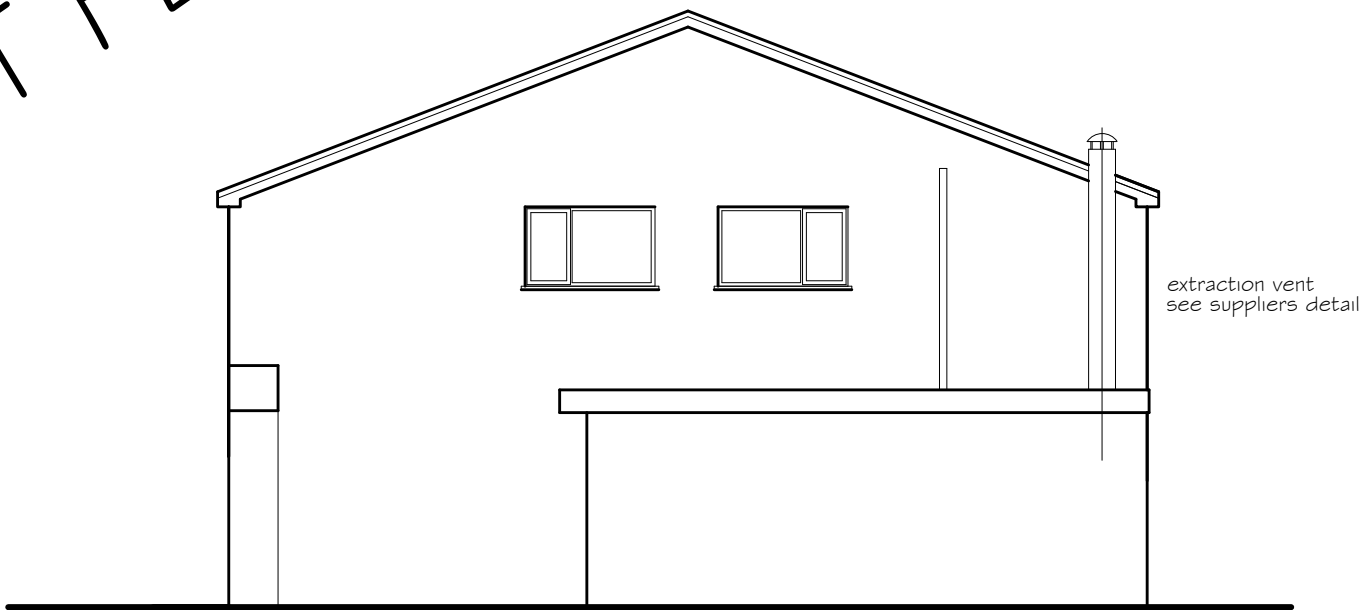

EXISTING SIDE ELEVATION

DRAFT PLAN

PETER JONES
TALBOT DESIGN SERVICES
mobile: 07817538014
email: jonespeter177@gmail.com

project title
proposed coffee shop
35 Furzeland Drive
Bryncoch

drawing title
existing and proposed
elevations

date April 2023 scale 1:100
drawing No 35FD- 01