

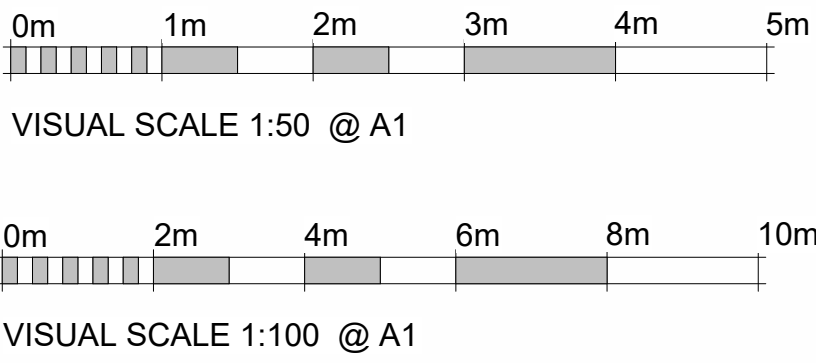



Refer to Building Regulation Drawings for Full Specifications - Please Note: We Recommend All Drainage is Surveyed
Copyright 2022

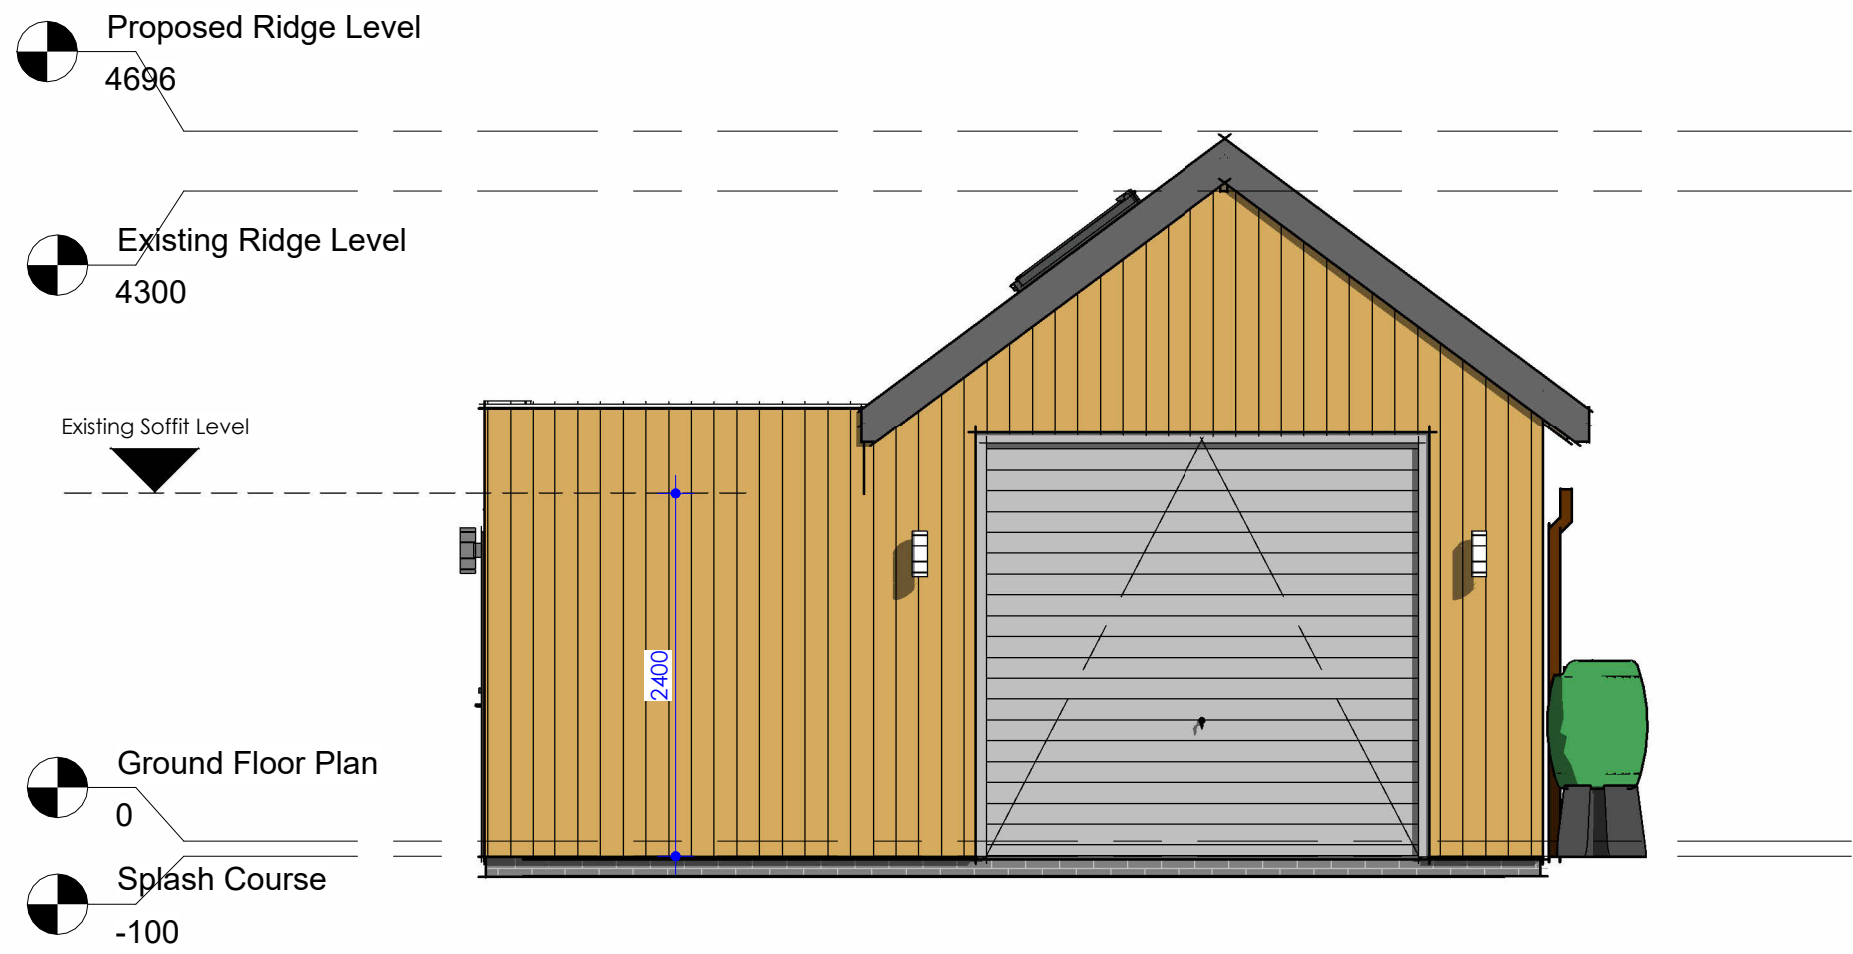


A1

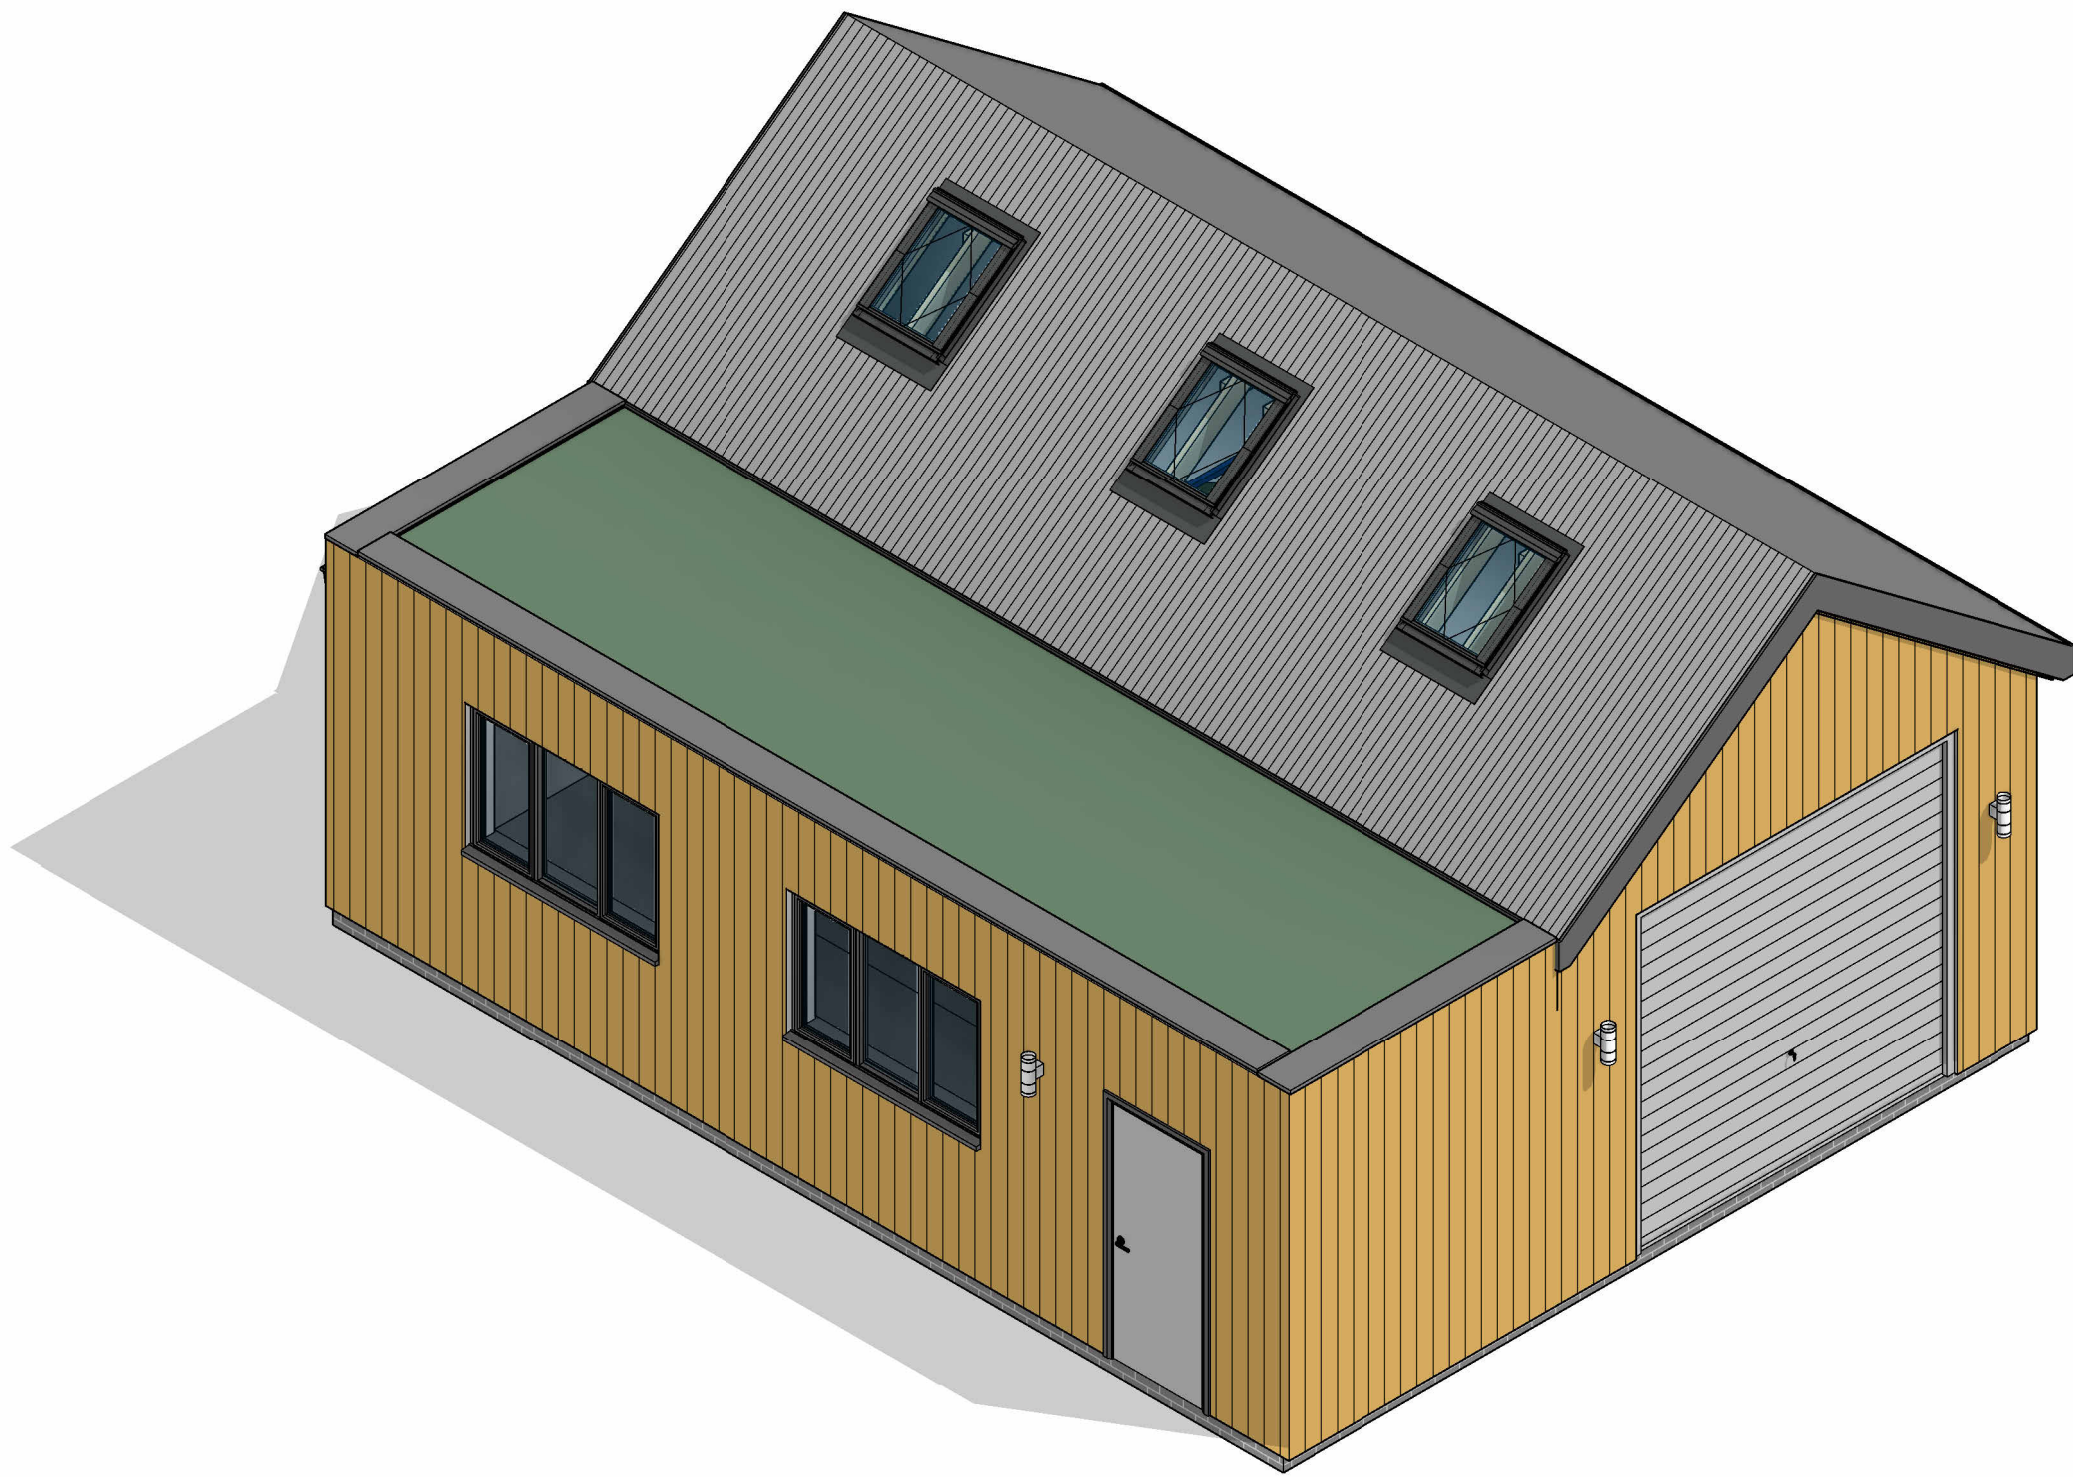


1 Front Elevation
1 : 50

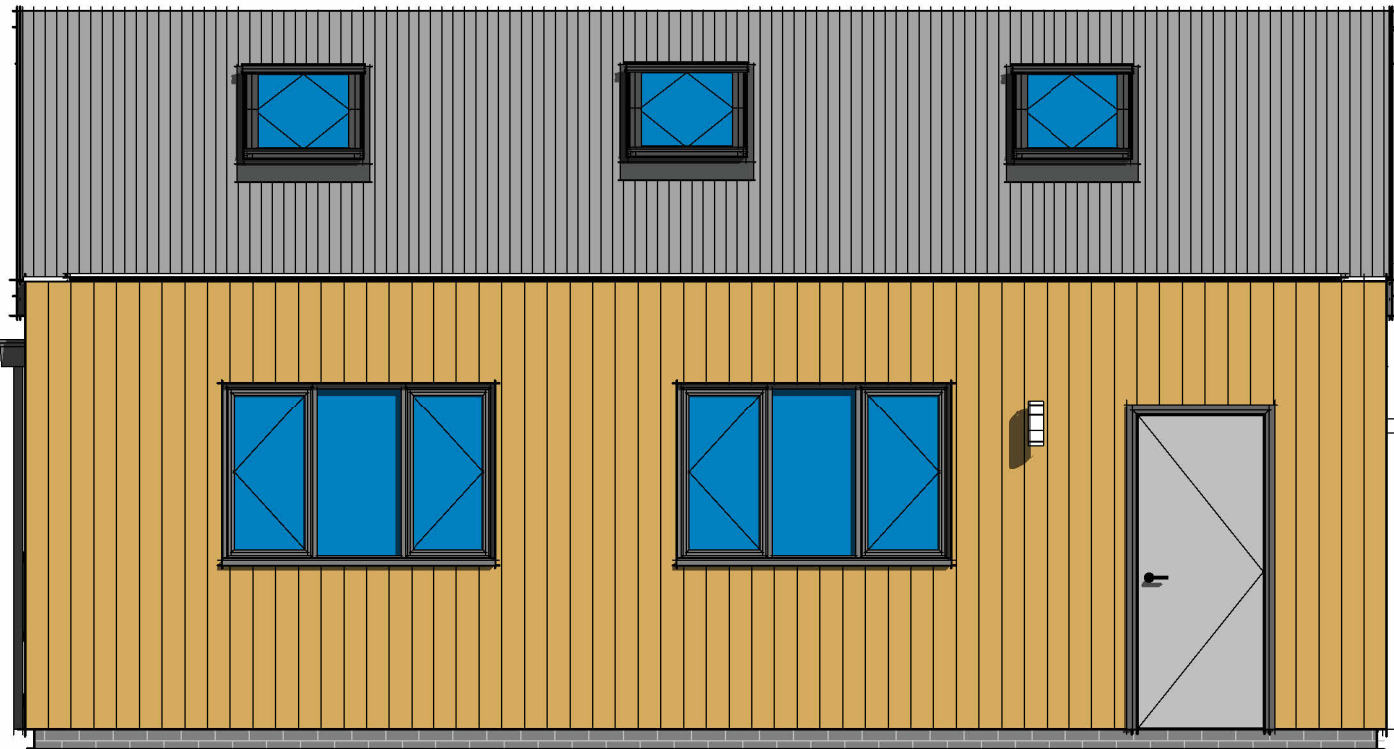

2 Left Side Elevation
1 : 50

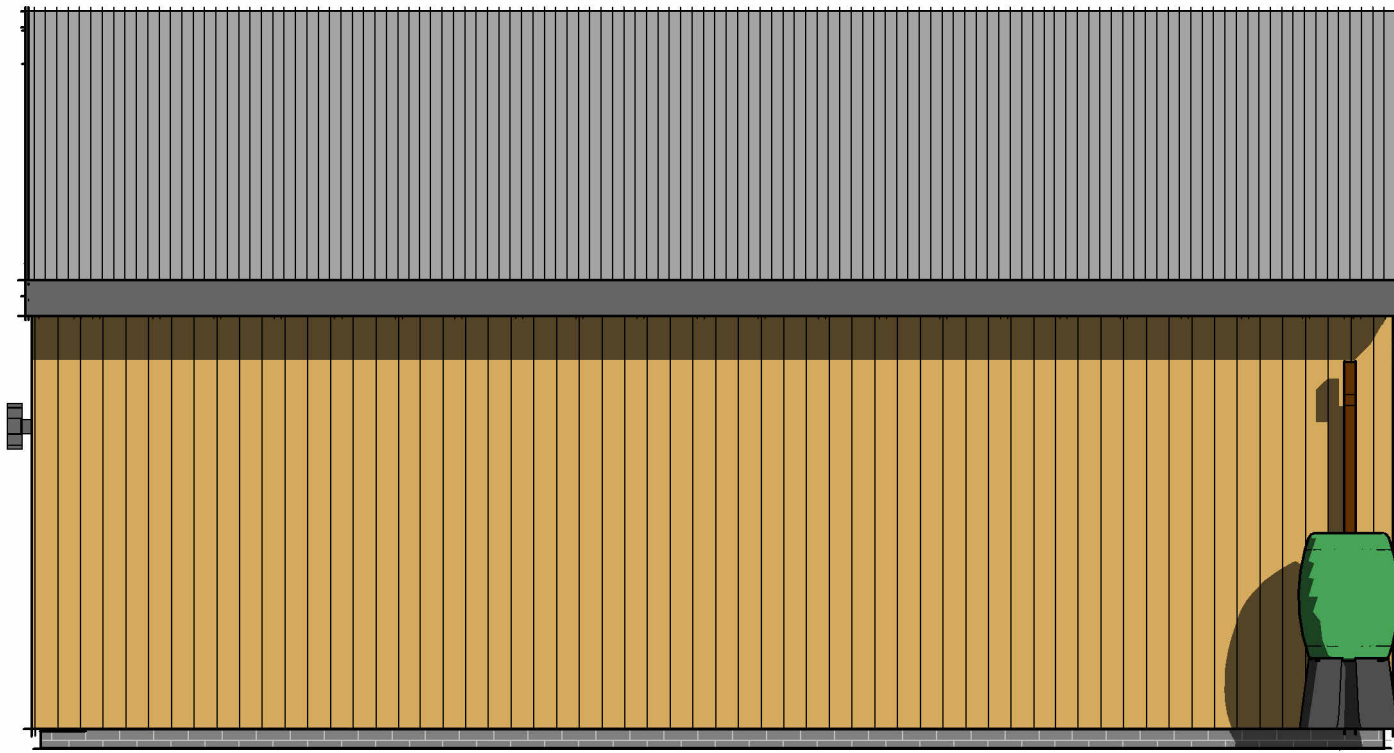

4 Right Side Elevation
1 : 50

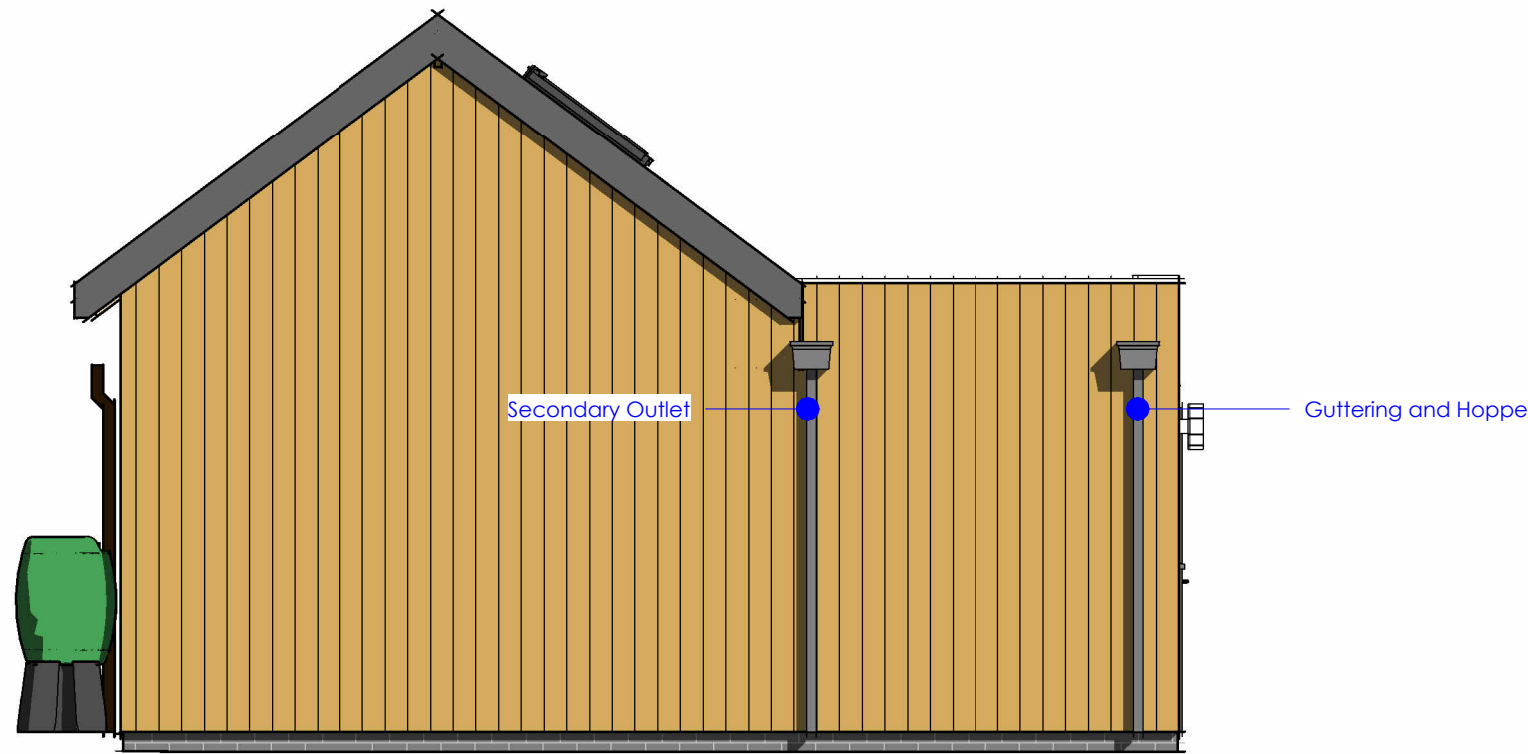

3 Rear Elevation
1 : 50

1 Single Power Socket	FIRE Fire Alarm Panel	Distribution Board
2 Double Power Socket	SS Shaver Socket	SD Smoke Detector
C Cooker Point	SP Speaker Point	H Heat Detector
Unswitched Fused Spur	TV TV Aerial Point	C Carbon Monoxide Detector
External Power Socket	FB Floor Box	Extract fan
Telephone Point	FS-2 Floor Socket	Underfloor heating control
Cat 6 Data Point	P Passive Extract	
Extract Vent	M Mechanical Extract	

Wall Structure Key:

—	Cavity Wall: Render
—	Cavity Wall: Face Brick
—	Block Work: 100mm
—	Studwork Wall: 75mm
—	Metal Frame: 70mm
—	Solid Brick Wall: 215mm
—	Solid Block Wall: 215mm
—	Structural Opening
—	Walls Removed

Please note:
All drawings are for the purposes of planning only unless marked for construction.

All builders to site measure to confirm measurements.

Report all discrepancies to the person named below, do not proceed without instruction.

BRO take no responsibility should any drawing/s unless specified are used for building purposes and measurements aren't checked on site.

All drawings remain the property of BRO Architecture

Drainage Key


S	Storm Drainage
MH	Manhole
FD	Foul Drainage
SVP	Soil Vent Pipe
GP	Gulley Pot
RWP	Rainwater Pipe
AD	ACO Drain

Ducting Colour & Use

Red	Electric cable
Yellow	Gas Pipe
Blue	Water pipes
Green	Data/Comms
Grey	BT
Purple	Security - Cameras
Orange	Garden Lighting non Security

DRAWING NUMBER

P1-2

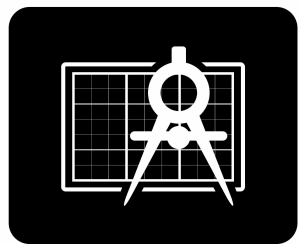

BRO ARCHITECTURE
DESIGNING YOUR DREAMS

Mobile: 07508 856621
Website: www.broarchitecture.co.uk
E-mail: info@broarchitecture.co.uk

CLIENT

Rhys Thomas

SITE ADDRESS

18 Bronywawr Pontardawe
SA8 4JY

PROJECT NAME

Proposed Detached Garage

DRAWING NAME

Proposed Elevation Plans

DATE
10th April 23

DRAWN BY
SH

CHECKED BY
Client

REV

SCALE (@ A1)
1 : 50

PROJECT NUMBER
SH/BRO/100423-RT