




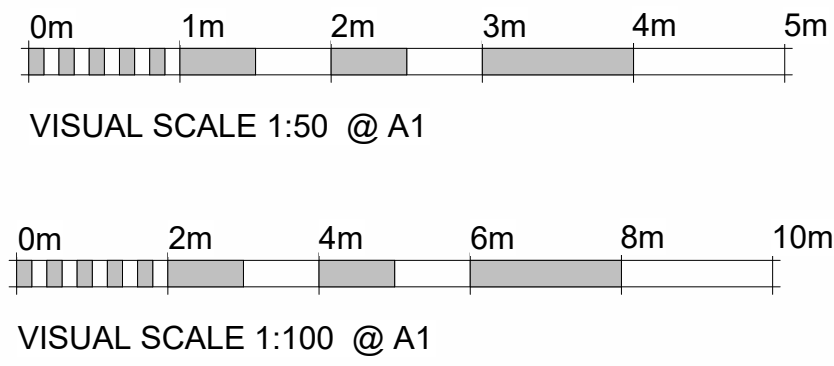


A1

Comments

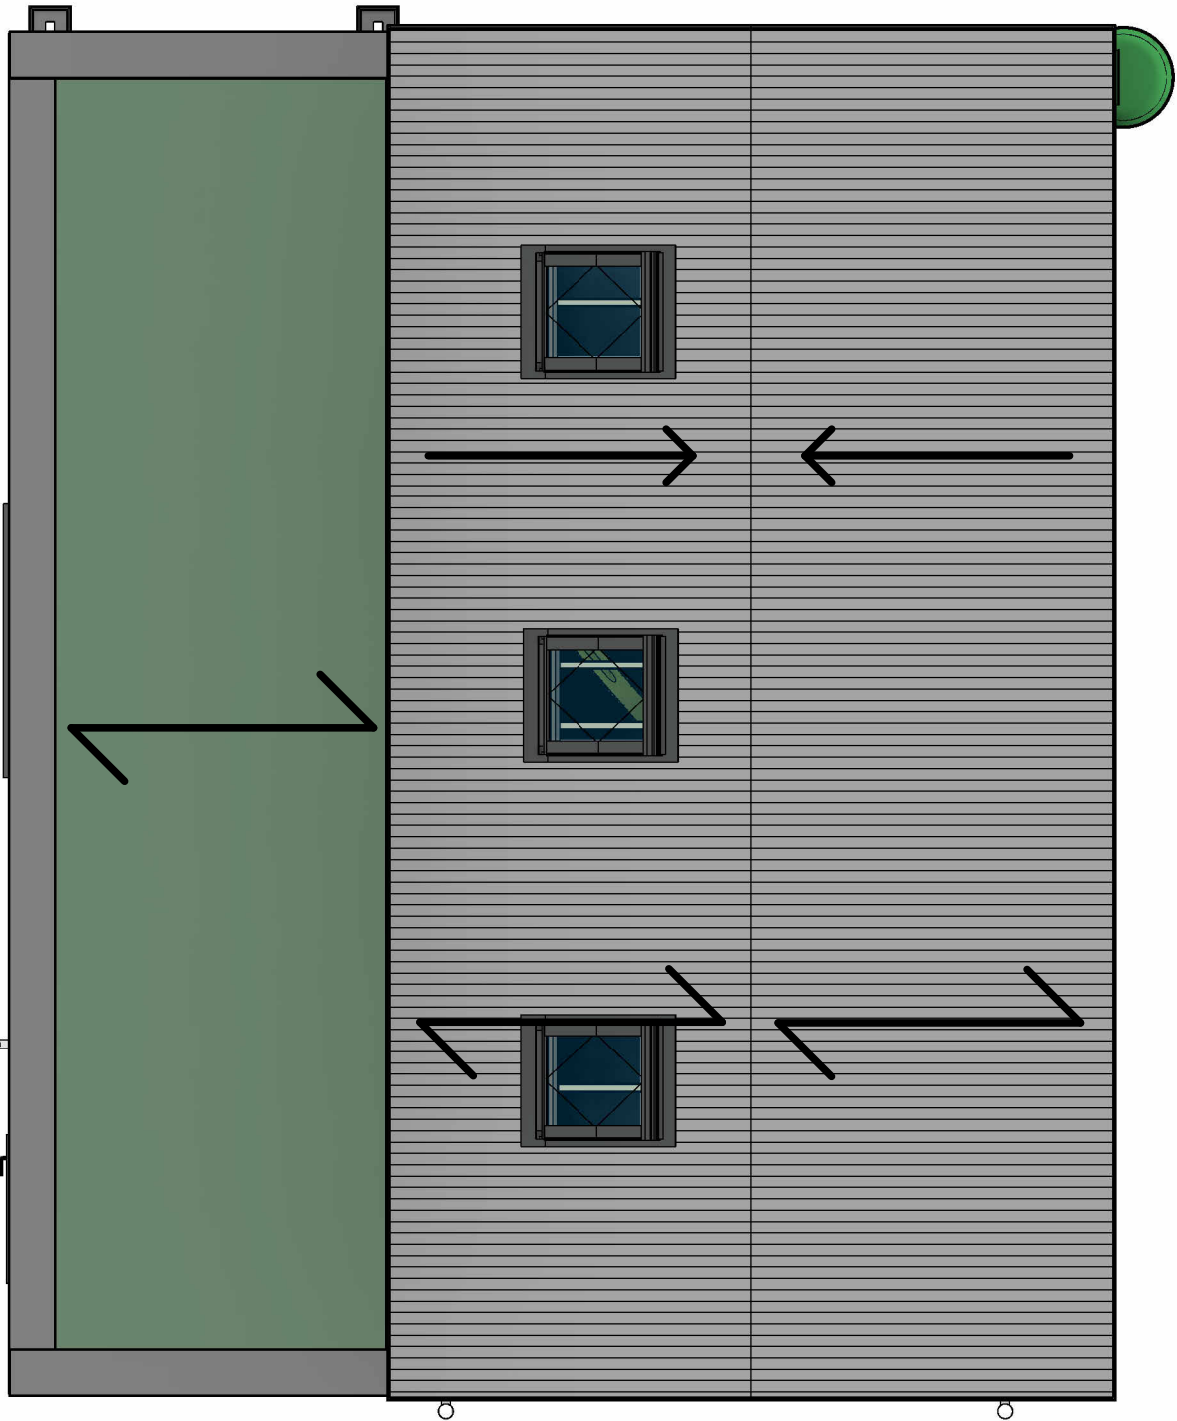

2 Roof Plan/Layout

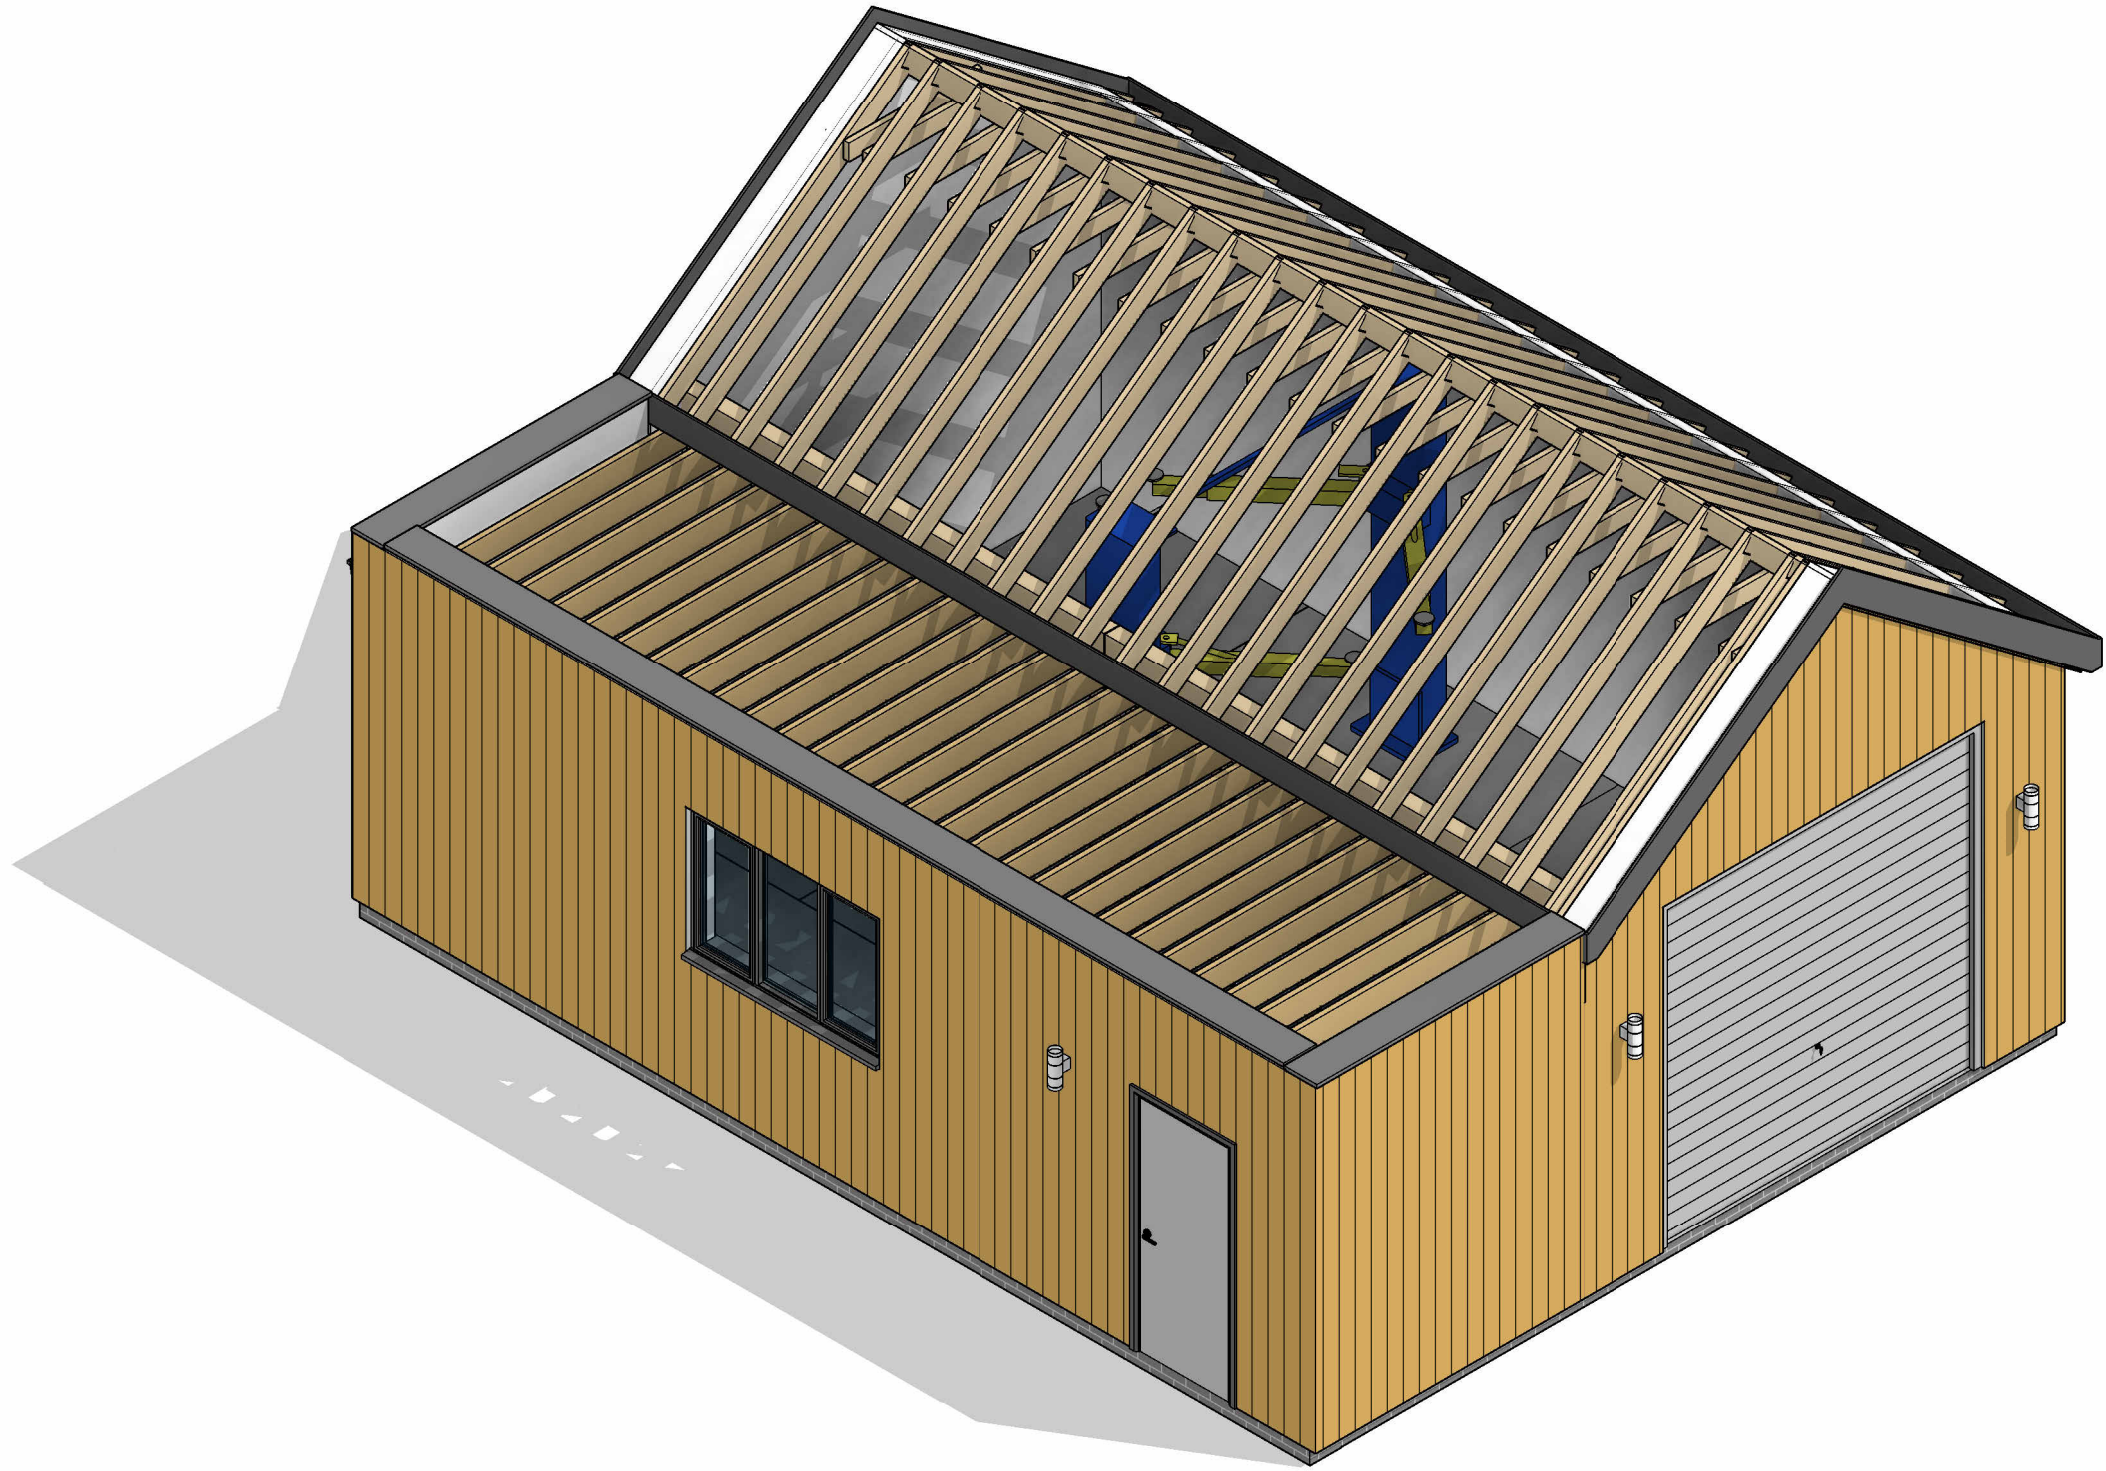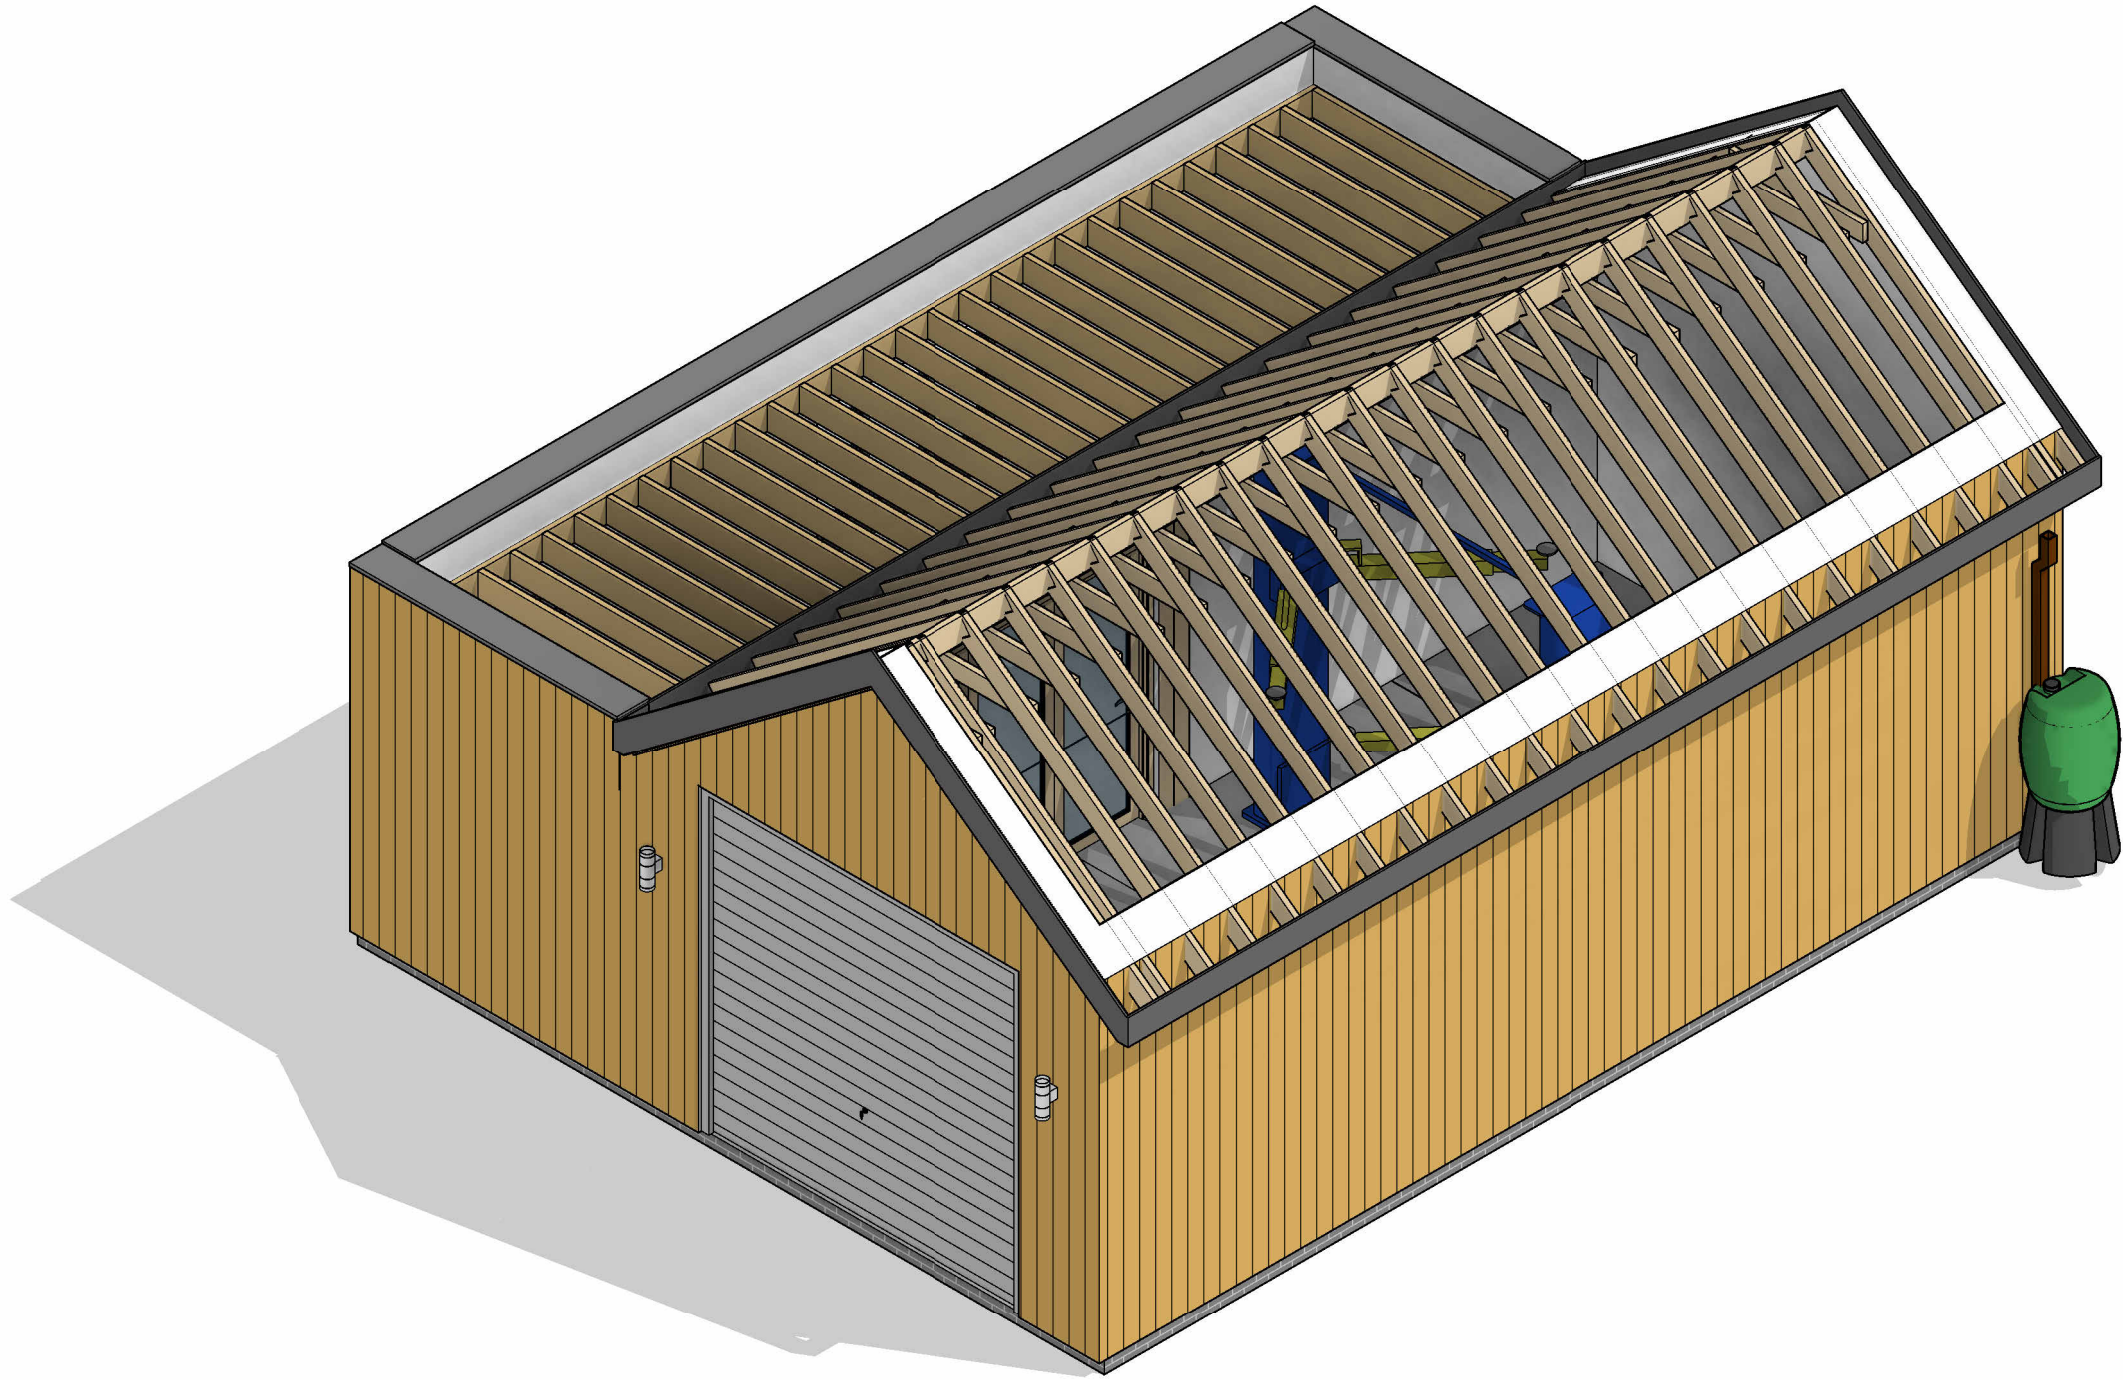

	Single Power Socket		Fire Alarm Panel		Distribution Board
	Double Power Socket		Shaver Socket		Smoke Detector
	Cooker Point		Speaker Point		Heat Detector
	Unswitched Fused Spur		TV Aerial Point		Carbon Monoxide Detector
	External Power Socket		Floor Box		Extract fan
	Telephone Point		Floor Socket		Underfloor heating control
	Cat 6 Data Point		Passive Extract		
	Extract Vent		Mechanical Extract		

Wall Structure Key:

	Cavity Wall: Render
	Cavity Wall: Face Brick
	Block Work: 100mm
	Studwork Wall: 75mm
	Metal Frame: 70mm
	Solid Brick Wall: 215mm
	Solid Block Wall: 215mm
	Structural Opening
	Walls Removed

Please note:
All drawings are for the purposes of planning only unless marked for construction.

All builders to site measure to confirm measurements.

Report all discrepancies to the person named below, do not proceed without instruction.

BRO take no responsibility should any drawing/s unless specified are used for building purposes and measurements aren't checked on site.

All drawings remain the property of BRO Architecture

Drainage Key


S	Storm Drainage
MH	Manhole
FD	Foul Drainage
SVP	Soil Vent Pipe
GP	Gulley Pot
RWP	Rainwater Pipe
AD	ACO Drain

Ducting Colour & Use

Red	Electric cable
Yellow	Gas Pipe
Blue	Water pipes
Green	Data/Comms
Grey	BT
Purple	Security - Cameras
Orange	Garden Lighting non Security

DRAWING NUMBER

S1-1

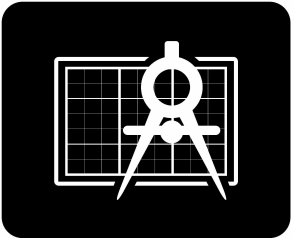

BRO ARCHITECTURE
DESIGNING YOUR DREAMS

Mobile: 07508 856621
Website: www.broarchitecture.co.uk
E-mail: info@broarchitecture.co.uk

CLIENT

Rhys Thomas

SITE ADDRESS

18 Bronywawr Pontardawe
SA8 4JY

PROJECT NAME

Proposed Detached Garage

DRAWING NAME

Proposed Joist and Roof Layout

DATE
04/07/23

REV

DRAWN BY
SH

SCALE (@ A1)

CHECKED BY
Client

PROJECT NUMBER
SH/BRO/100423-RT