



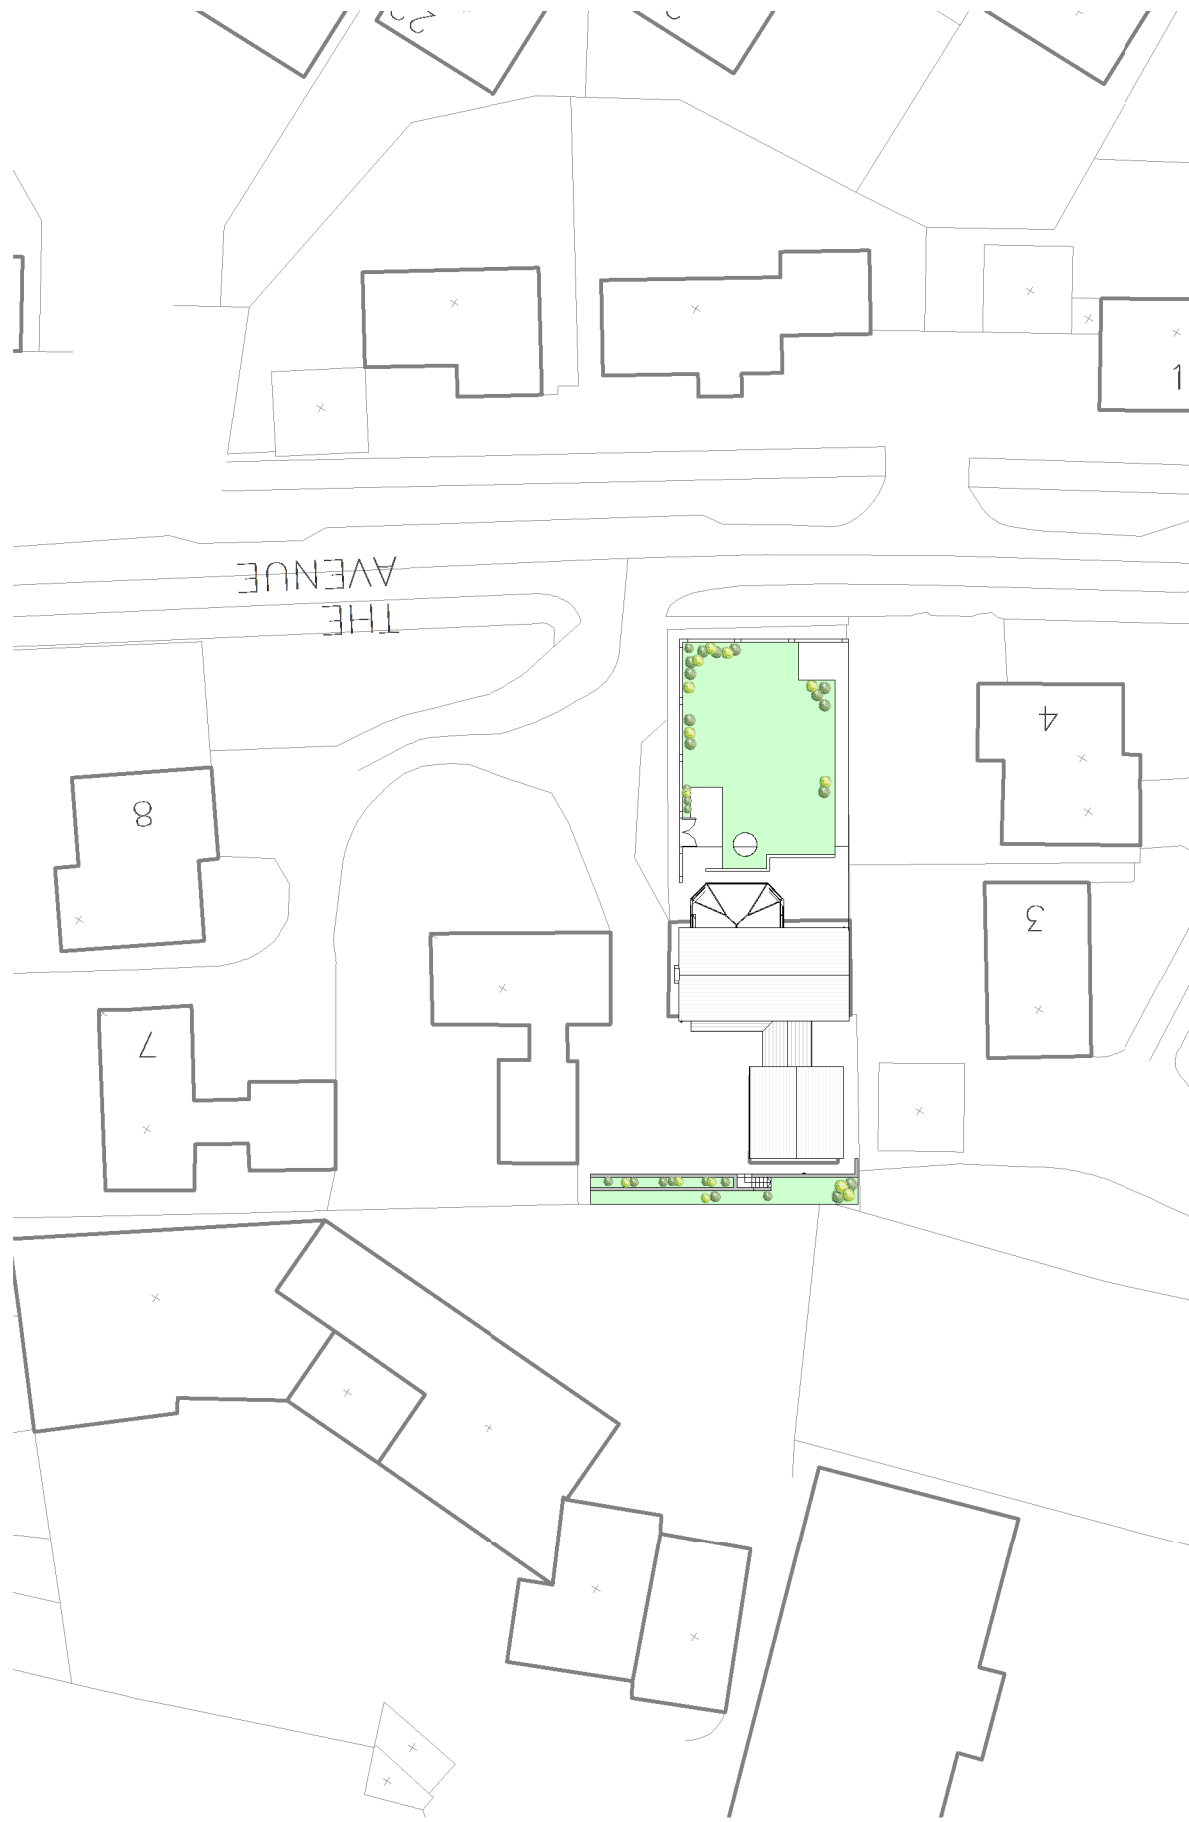

Existing Roof Plan in context
1 : 500

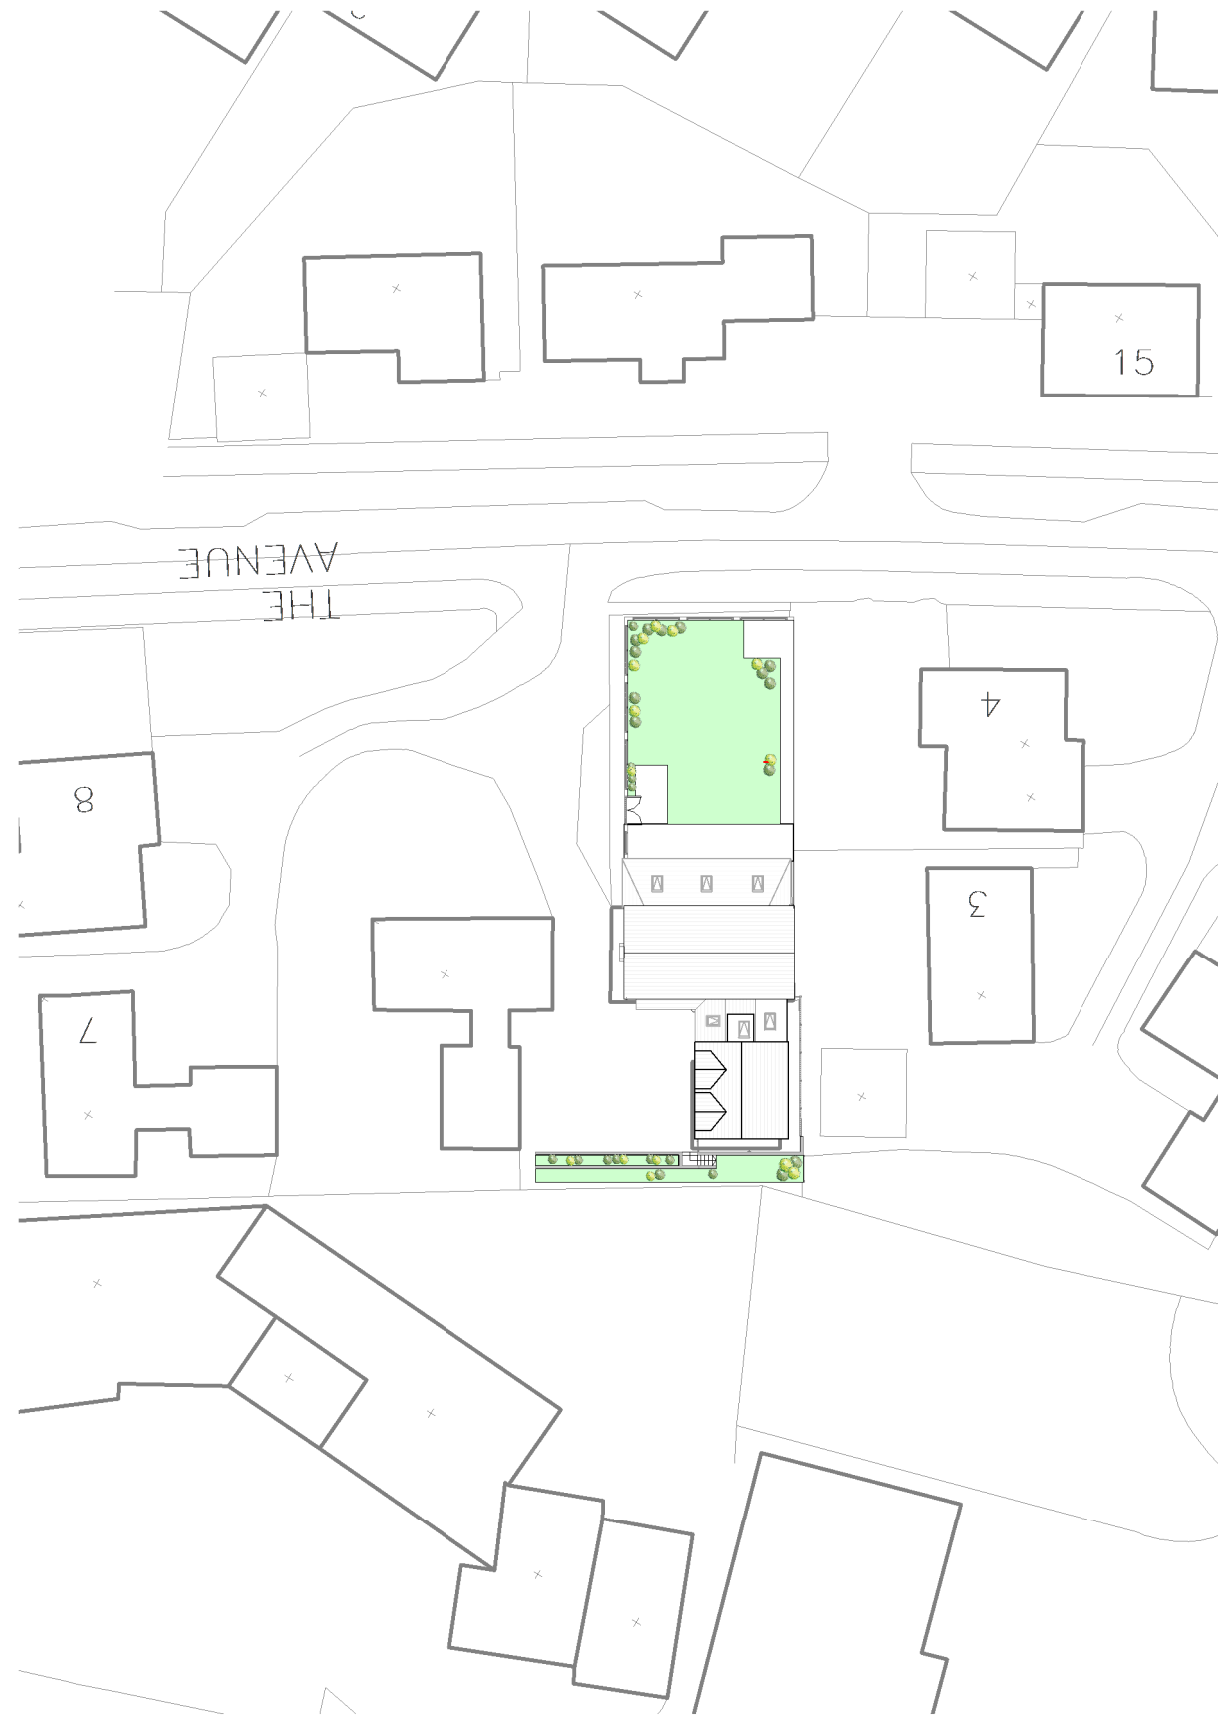

Proposed Roof Plan in context
1 : 500

Number
R623-06 A3
Notes: This drawing is copyright. Do not scale from this drawing. Work to figures dimensions only. Check all dimensions on site. Any discrepancies to be notified to the architect.

Issue No	Issue Date	Notes	

RICHARD ANDREWS ARCHITECTS
SUSTAINABLE MODERN CREATIVE

The Stables, The Estates Office,
25-26 Gold Tops,
Newport, NP19 8DT
Phone: 01633 744144
Email: admin@ra-architects.co.uk
Richard Andrews Architects LTD,
Registered in England & Wales No.8274171
Registered Office: Companies House, Crown way, Cardiff,
CF14 3UZ
www.ra-architects.co.uk

		Issue By	
Client Name		Mr. G Bennett	
Project Address		5 The Avenue Neath SA11 2FD	
Job Title		5 The Avenue, Neath	
Drg Title		Roof Plans in context	
Drg No		R623-06 A3	
Scale	Date	Drawn	Chk
1 : 500	03/29/23	EK	RA