


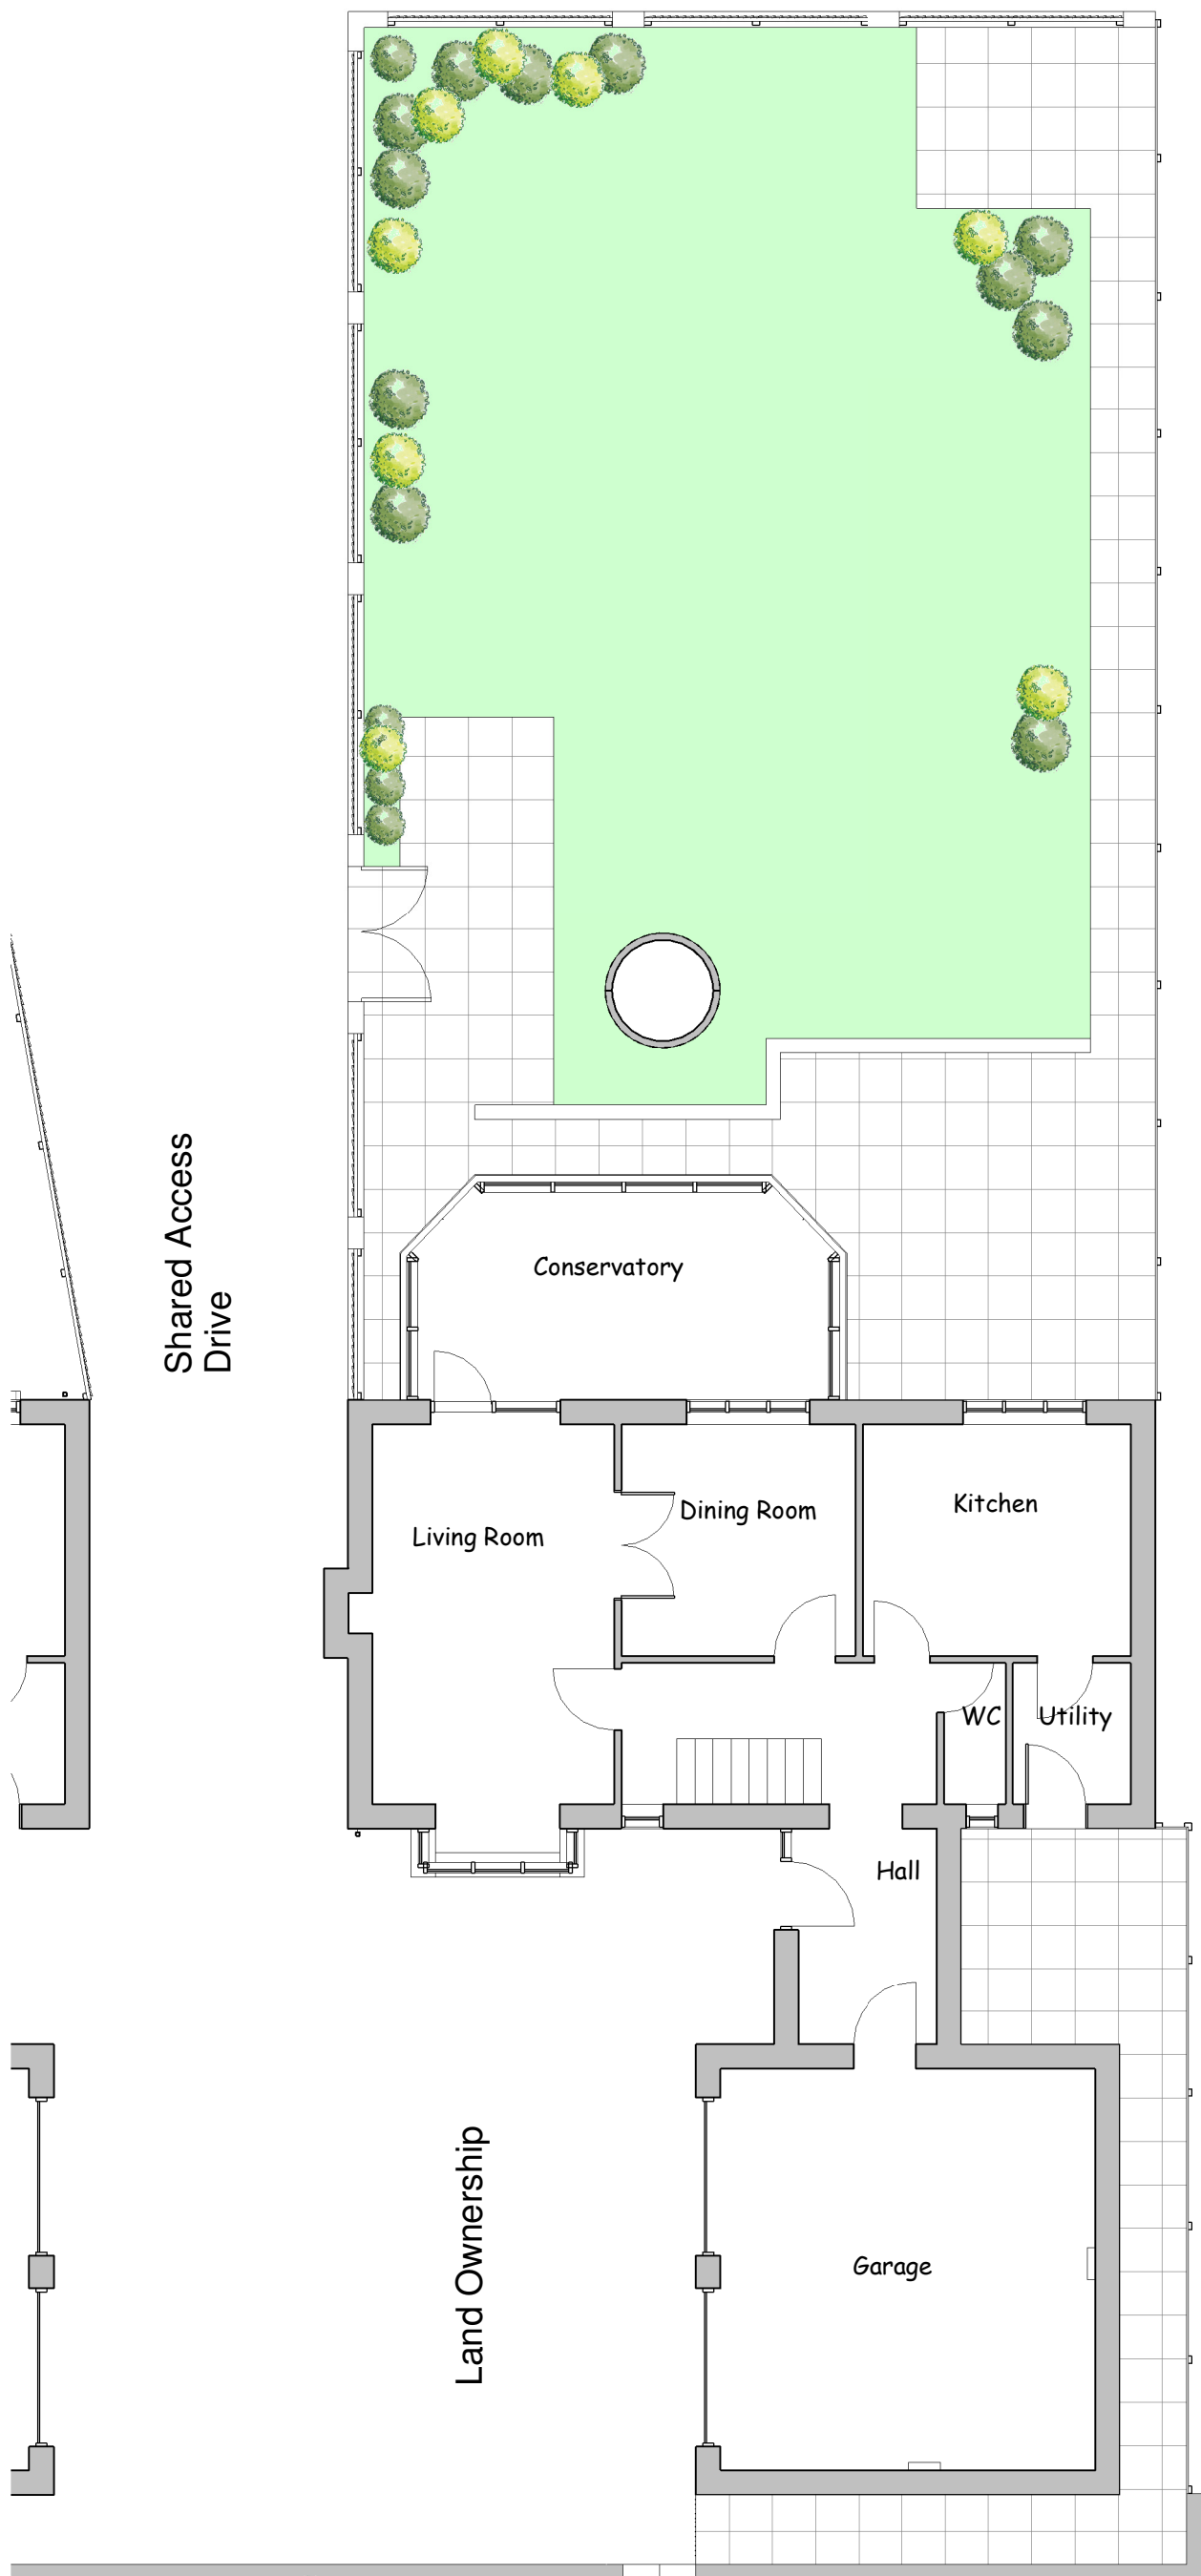

Existing Site Plan
1 : 100



Location Plan
1 : 1250

NOTES:
THIS DRAWING IS COPYRIGHT.
DO NOT SCALE FROM THIS DRAWING .
WORK TO FIGURES DIMENSIONS ONLY.
CHECK ALL DIMENSIONS ON SITE.
ANY DISREPECENCIES TO BE NOTIFIED TO
THE ARCHITIECT.

NOTES:
DRAWINGS HAVE BEEN PRODUCED FOR
PLANNING AND BUILDING REGULATIONS
PURPOSES ONLY. THE CONSTRUCTION
(DESIGN AND MANAGEMENT) REGULATIONS
2015 (CDM) IS THE RESPONSIBILITY OF THE
CLIENT/ CONTRACTOR UNLESS OTHERWISE
AGREED IN WRITING.

Site Key:

- Site Boundary
- Shared Driveway

P01	18/10/21	Boundary Amended	MB
ISSUE NO	ISSUE DATE	NOTES	ISSUE BY



THE STABLES, THE ESTATES OFFICE,
25-26 GOLD TOPS,
NEWPORT, NP19 8DT
PHONE:01633 744144
EMAIL: ADMIN@RA-ARCHITECTS.CO.UK

RICHARD ANDREWS ARCHITECTS LTD,
REGISTERED IN ENGLAND & WALES NO:8274171
REGISTERED OFFICE: COMPANIES HOUSE,CROWN WAY, CARDIFF, CF14 3UZ
WWW.RA-ARCHITECTS.CO.UK

CLIENT NAME	Mr. G Bennett
PROJECT ADDRESS	5 The Avenue Neath SA11 2FD
JOB TITLE	5 The Avenue, Neath
DRG TITLE	Existing Site Plan and Location Plan
DRG NO	R623-02-A1
SCALE	As indicated
DATE	06/21/21
DRAWN	MB
CHK	RA