



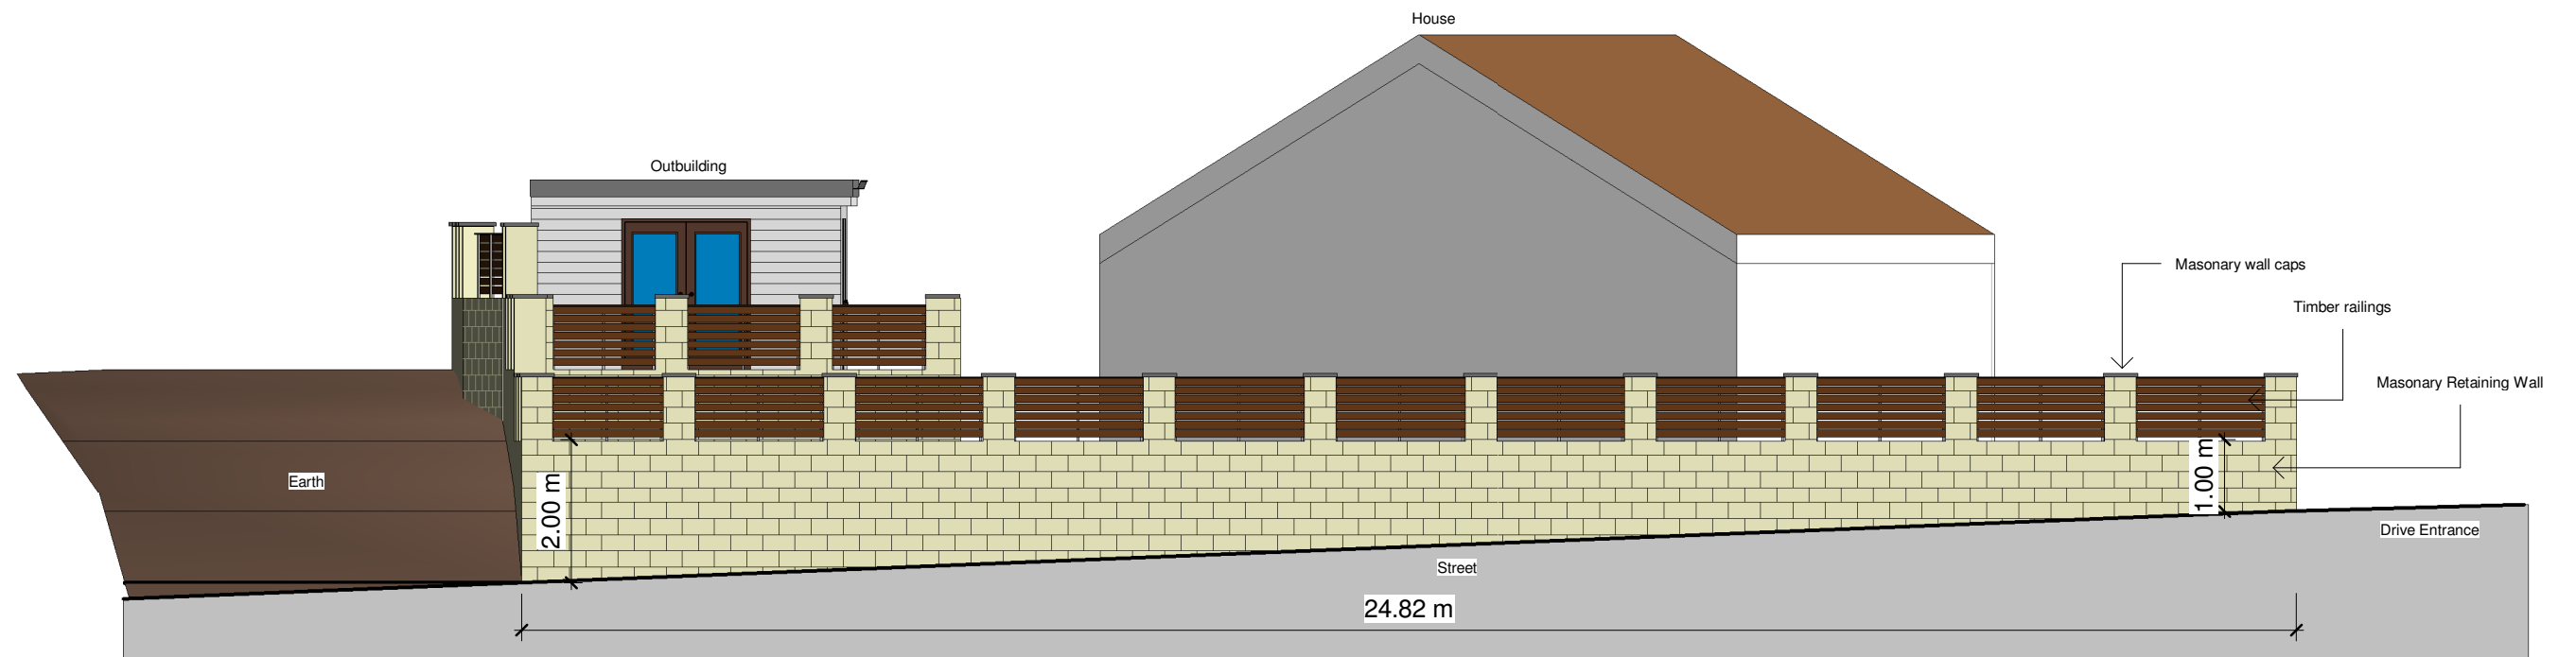

Front Elevation

1 : 100

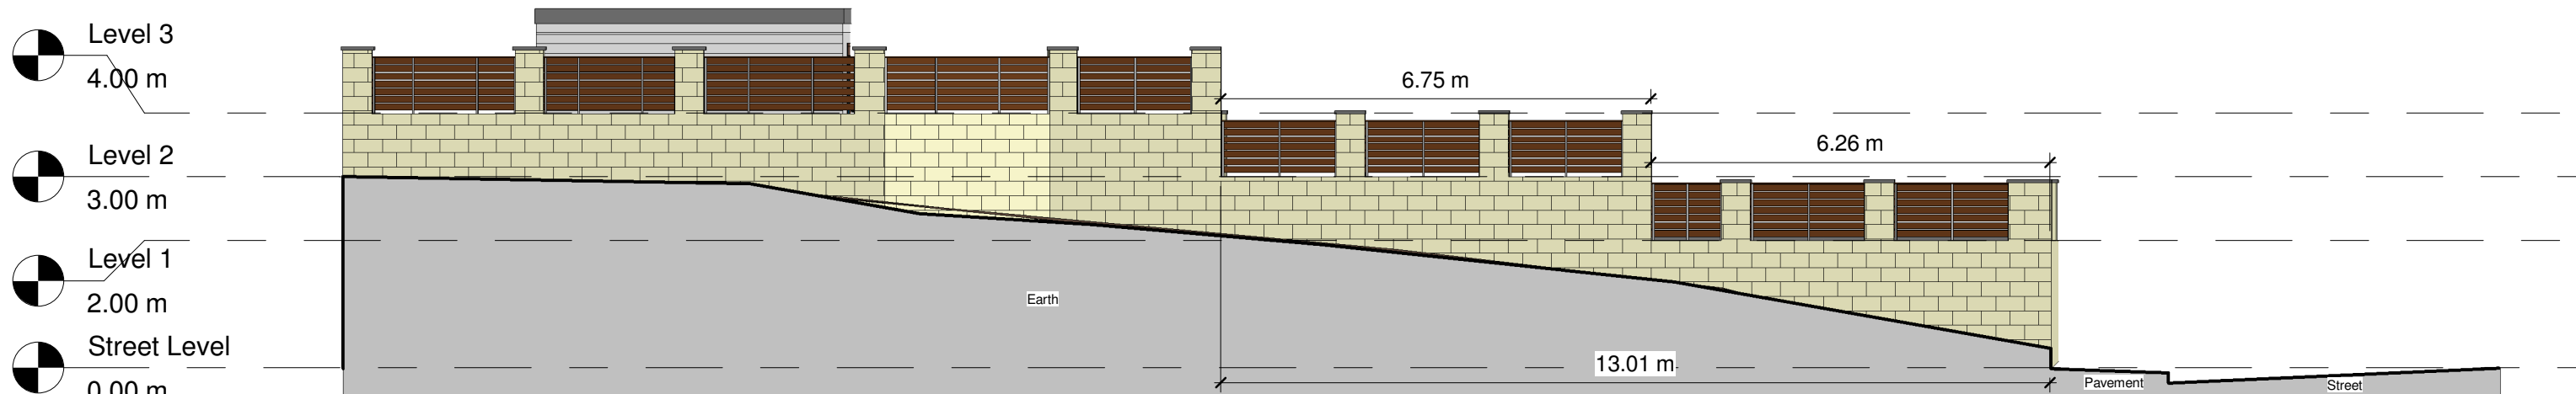

Side Elevation

1 : 100

	No.	Description	Date

 www.ccs-solutions.co.uk				PROJECT 71 Bay View Gardens, SA10 6NF		CLIENT Mr Kieran Rice		
CODE	STATUS	SUITABILITY DESCRIPTION	PURPOSE OF ISSUE	SHEET Retaining Wall	Date 28/03/2023	Project number 20032023	Scale (@ A3) 1 : 100	
					Drawn by CCS	DRAWING NUMBER		REV
					Checked by Client	A302		