




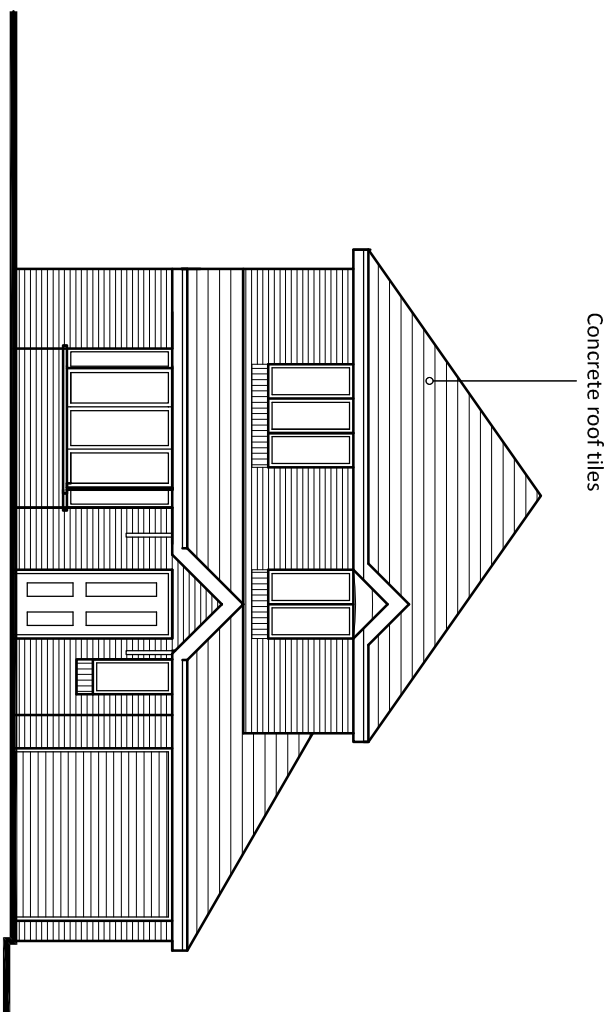


Existing Front Elevation 1:100

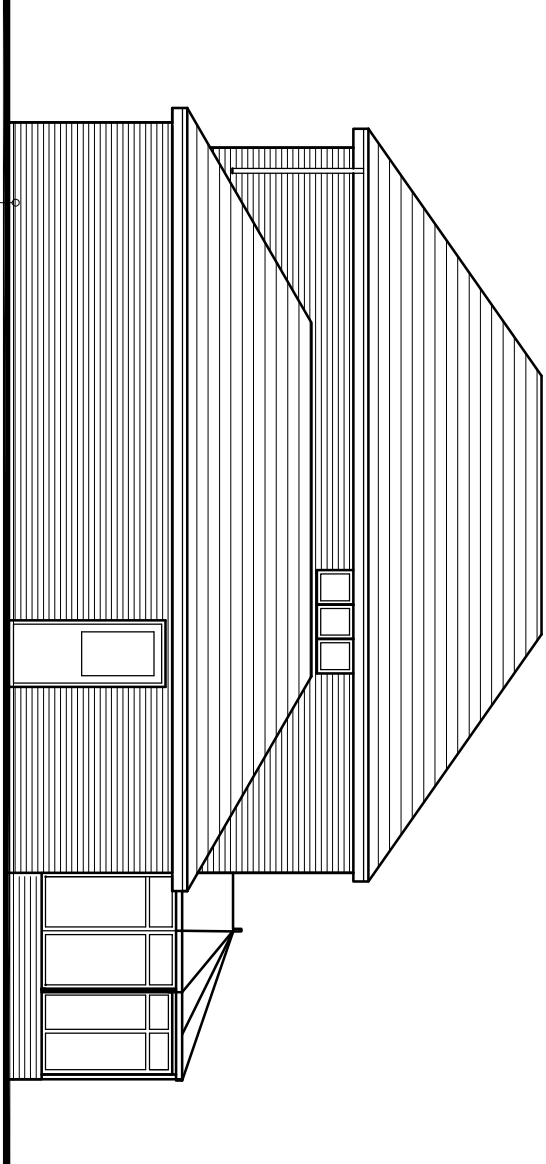


Existing Side Elevation 1:100

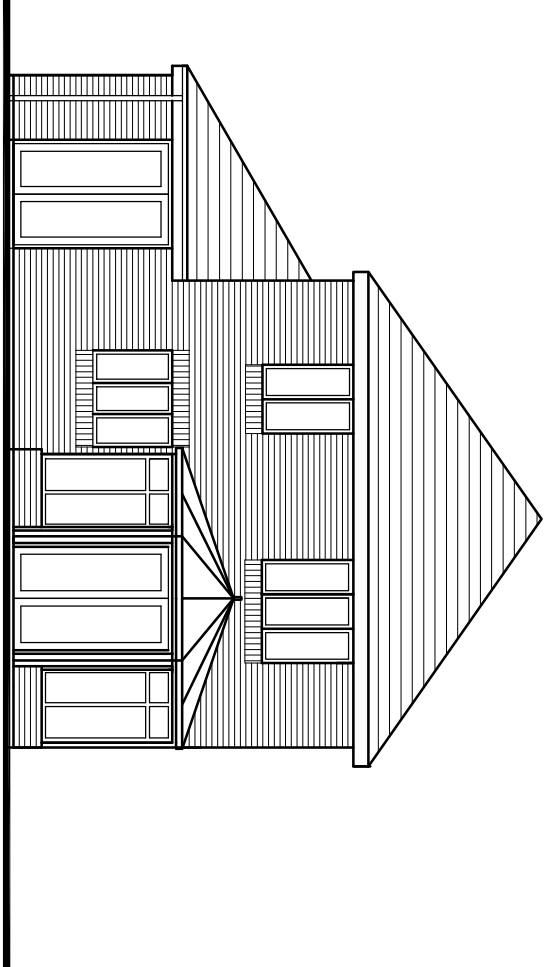


Existing Rear Elevation 1:100

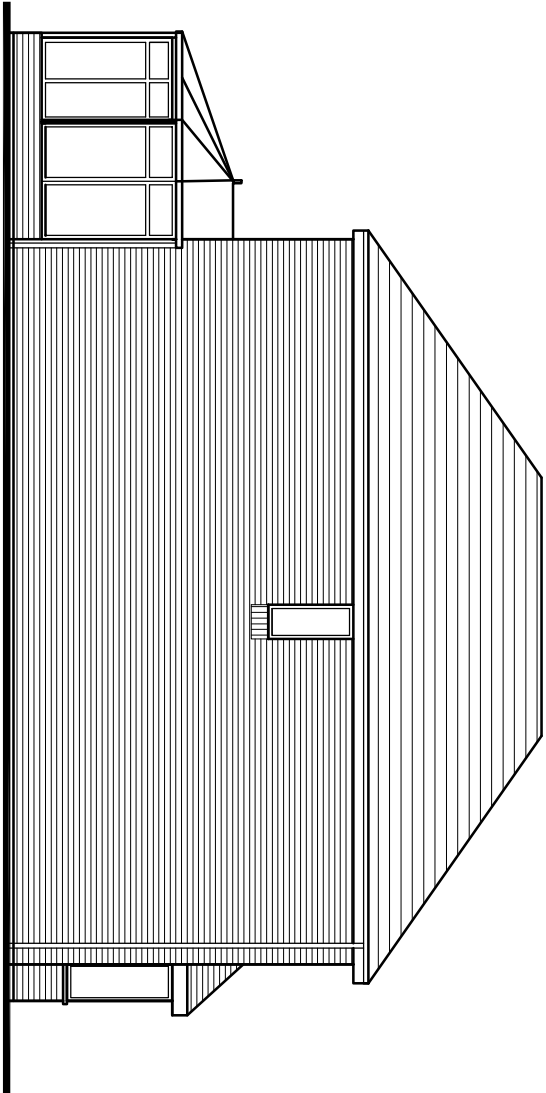


Existing Side Elevation 1:100

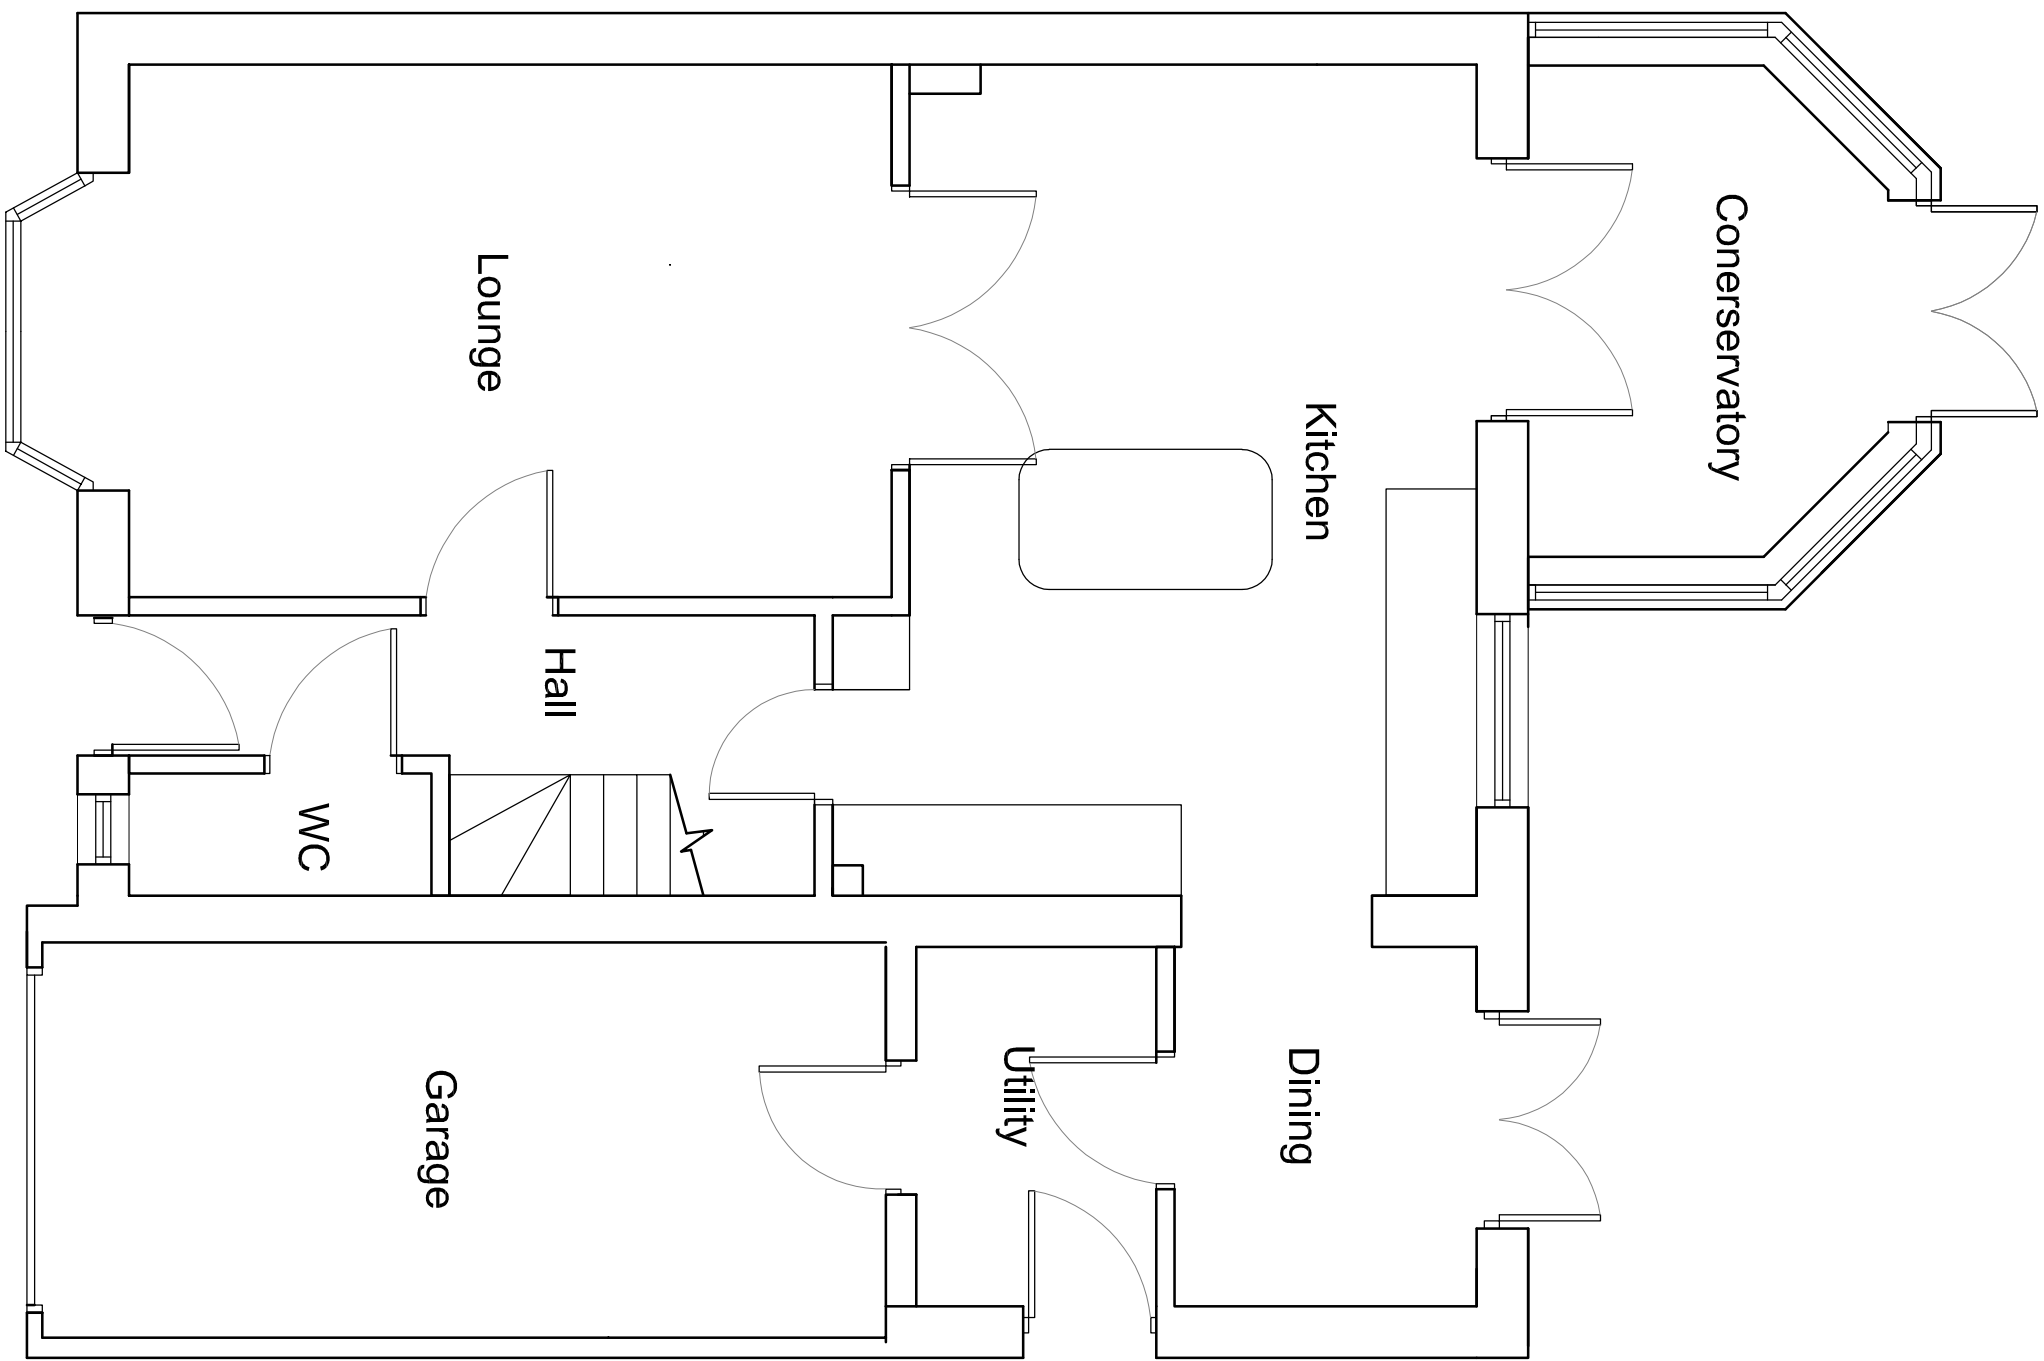

Existing Ground Floor Plan 1:50

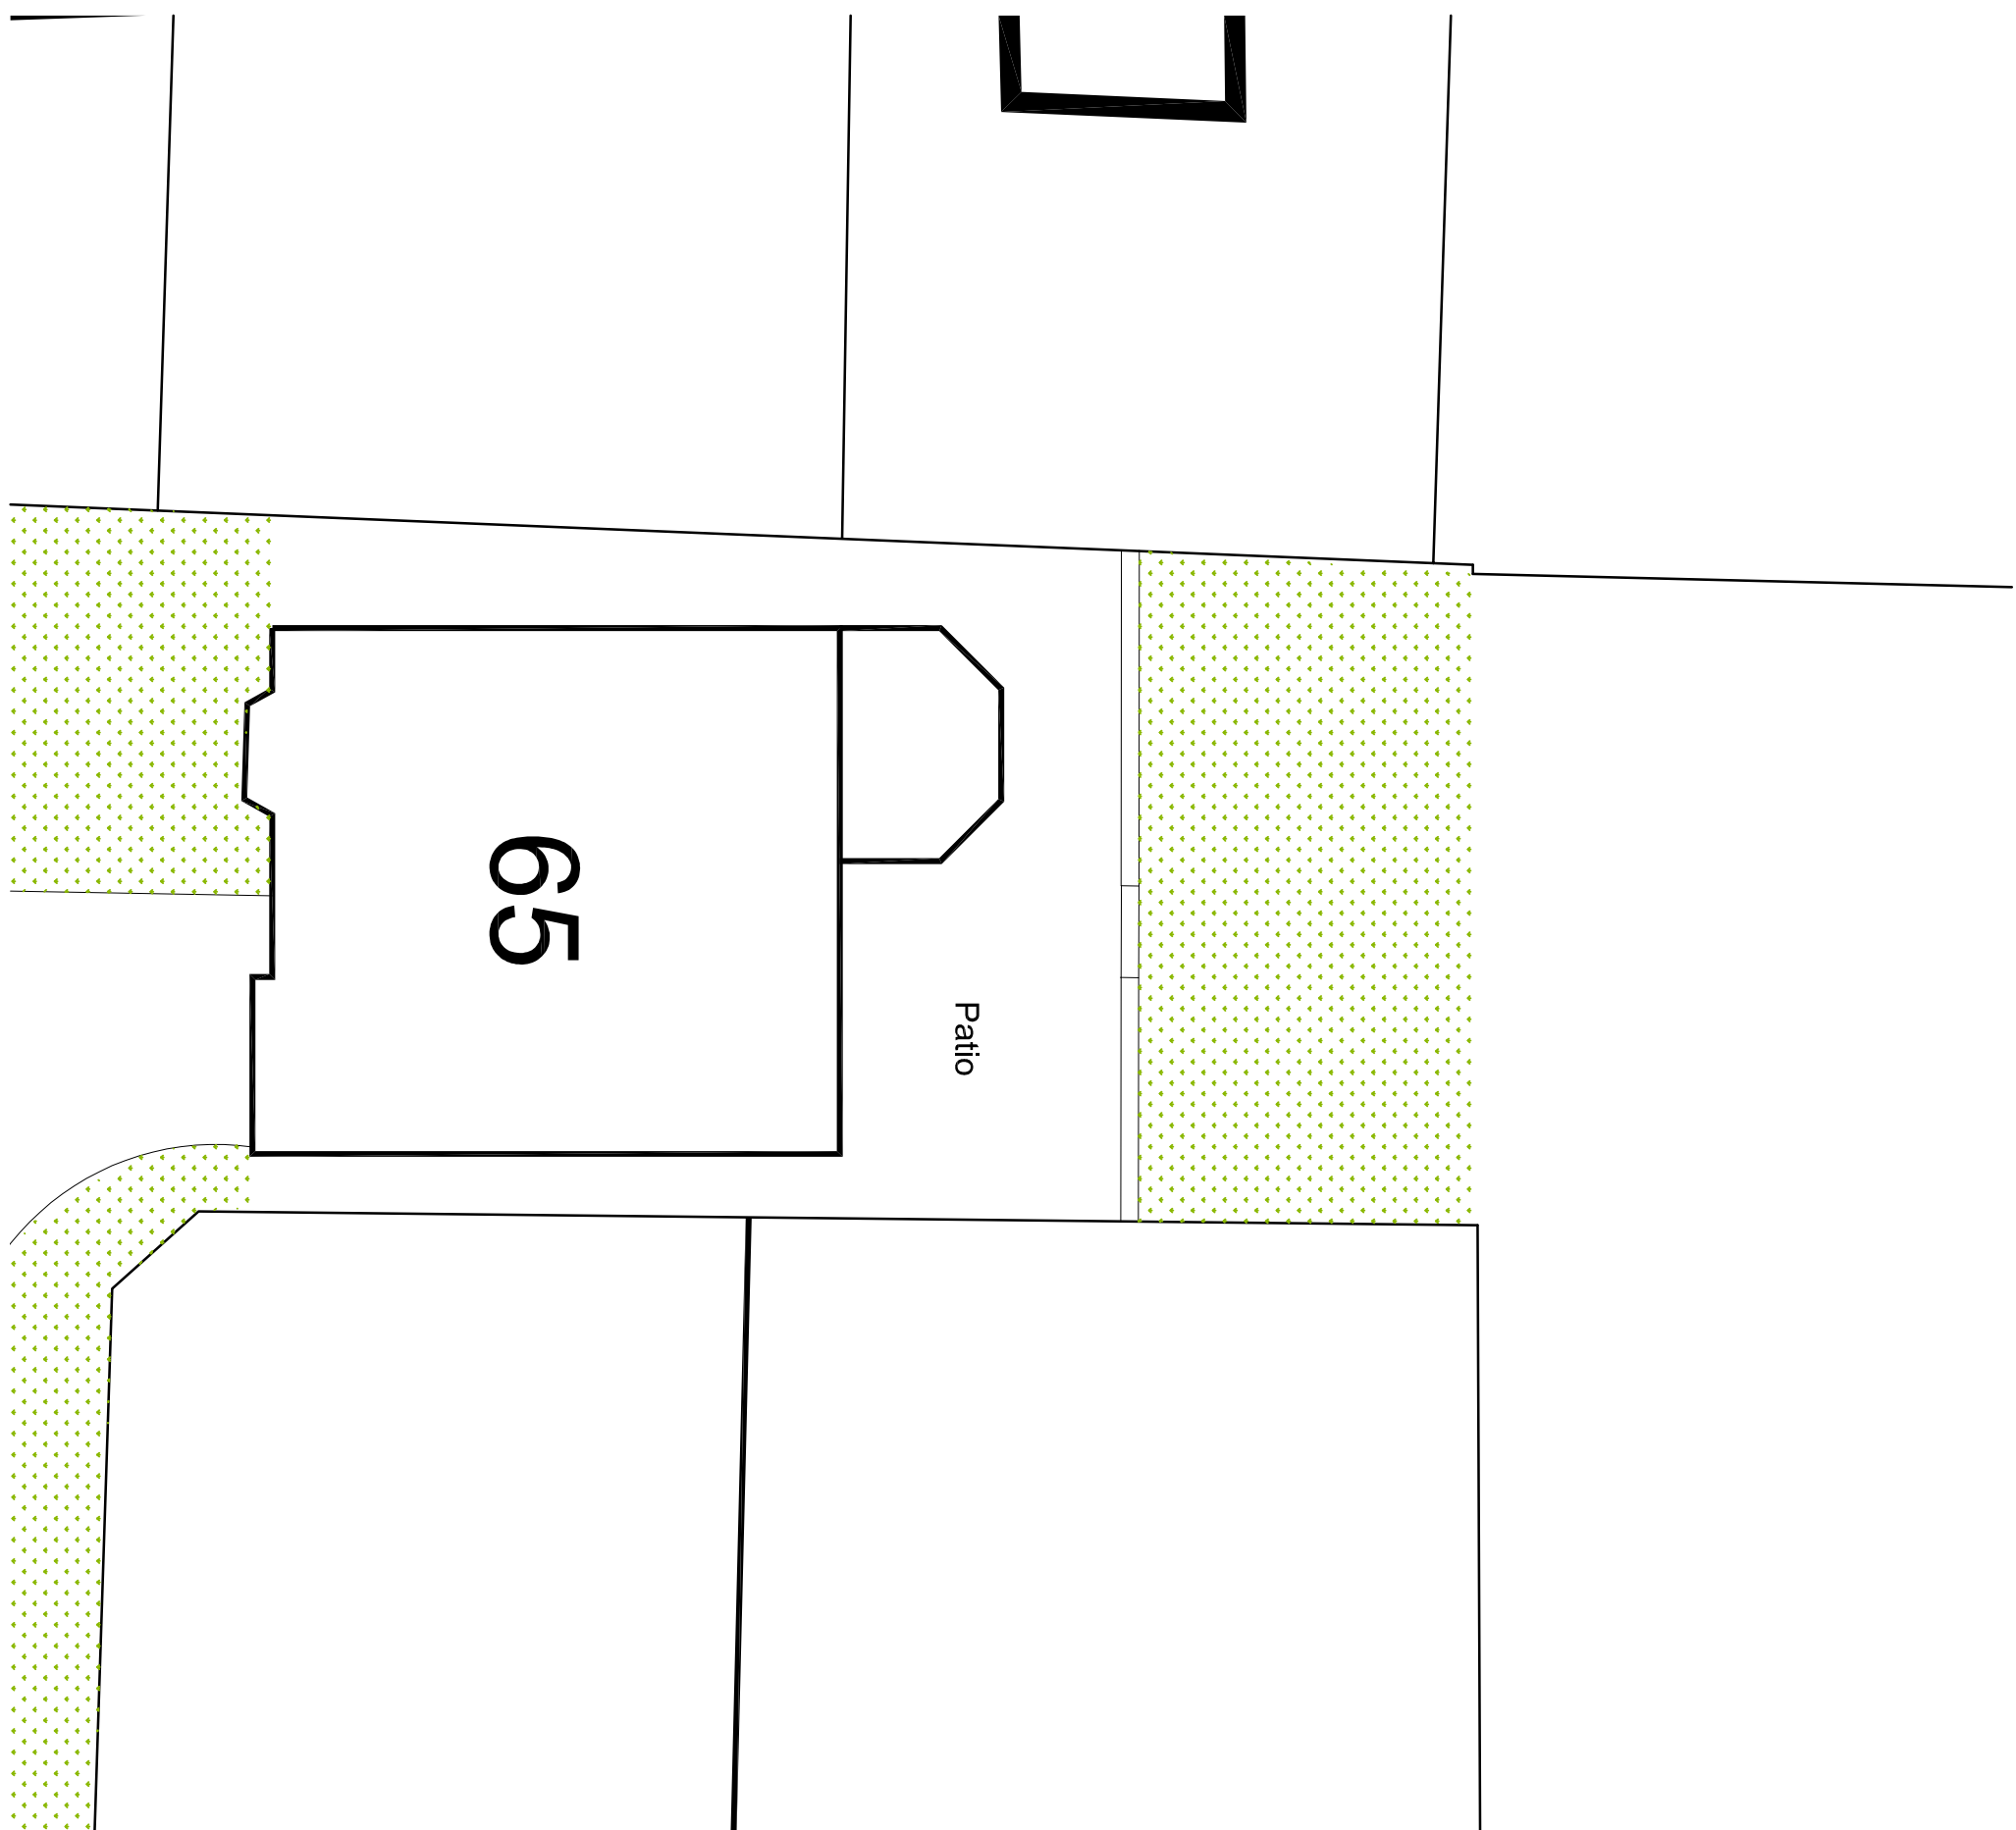

Existing Block Plan 1:200

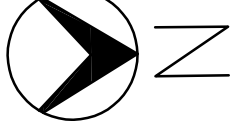

Project: Proposed Extension to 65 Mill Race, Neath Abbey			
Drawing: Existing Floor Plans & Elevations			
Scale: As shown @ A1	Date: Mar 2023		
Drawing number: 113.P.02	Revision:		