




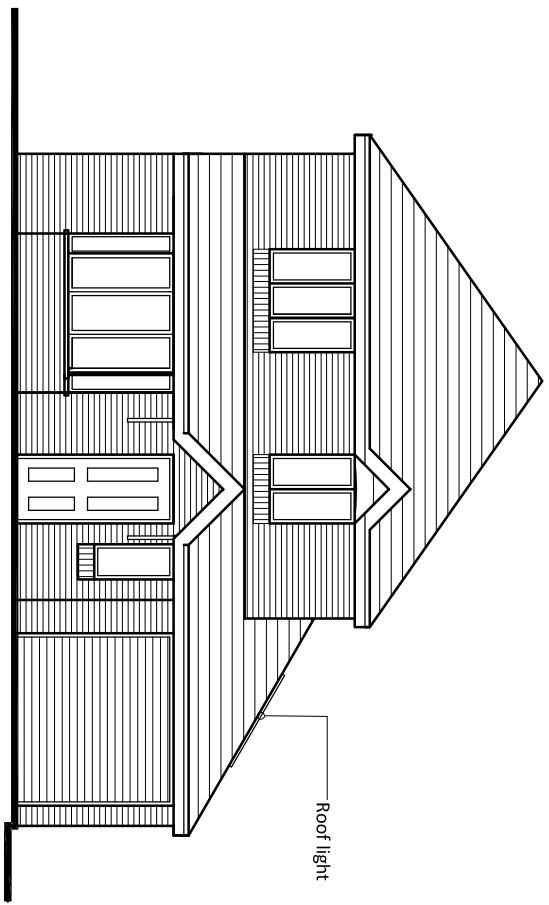


Proposed Front Elevation 1:100

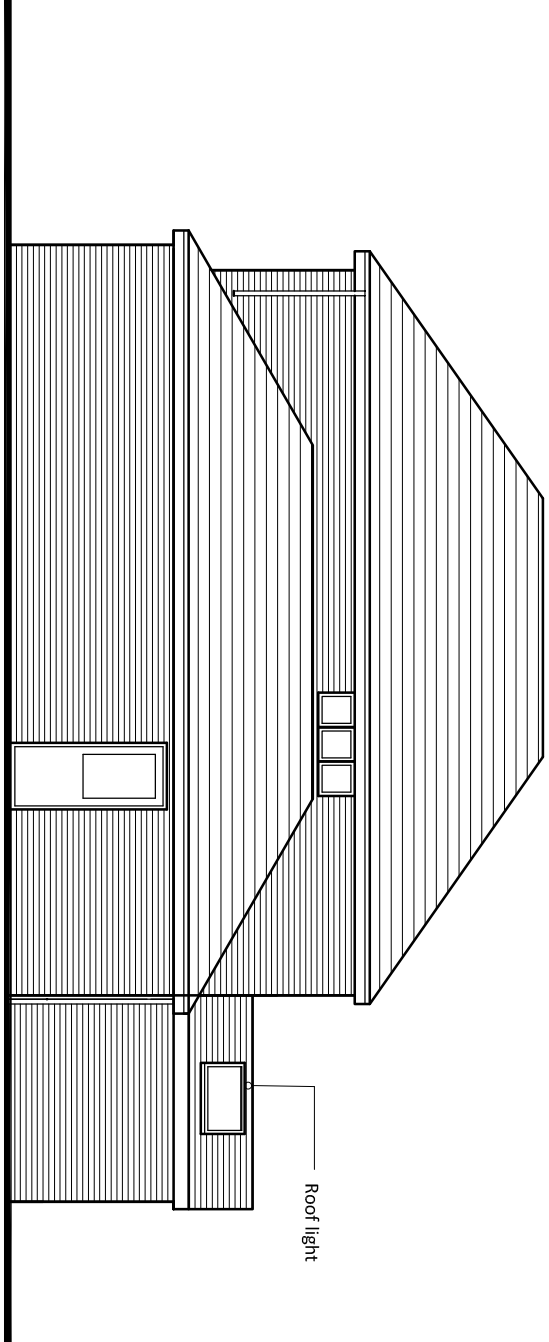


Proposed Side Elevation 1:100

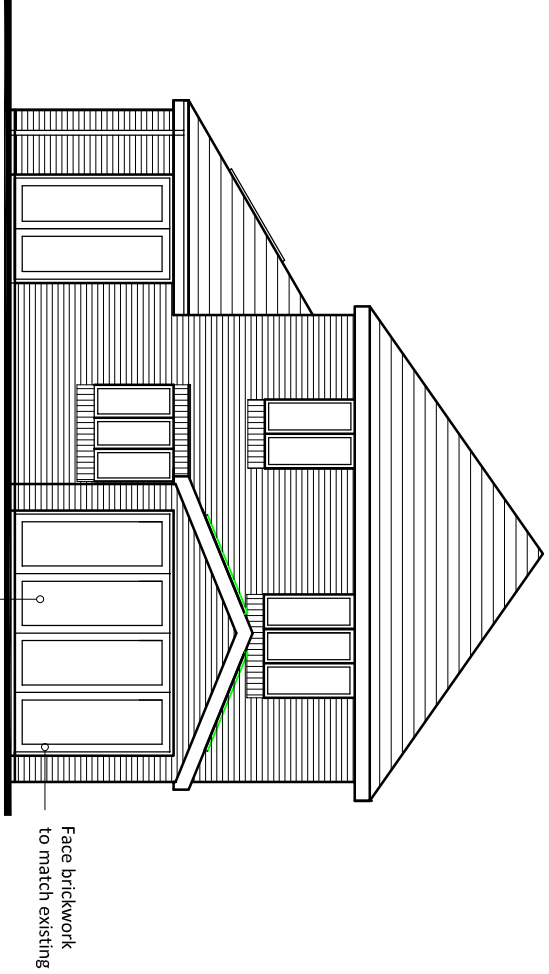

Proposed Rear Elevation 1:100

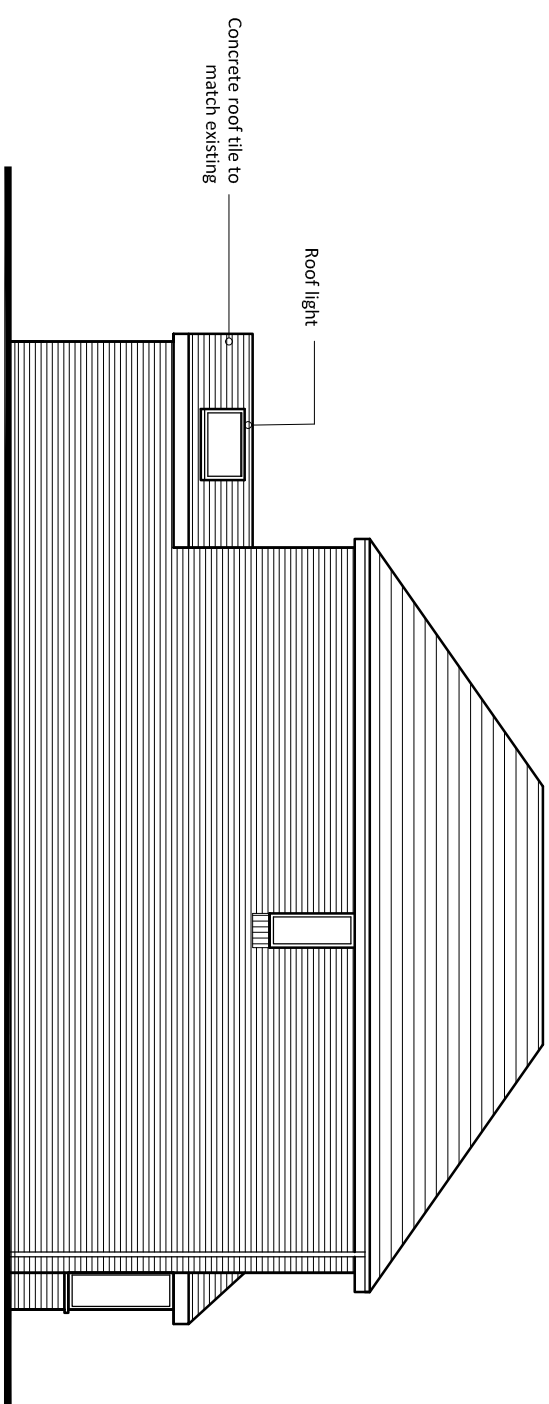


Proposed Side Elevation 1:100

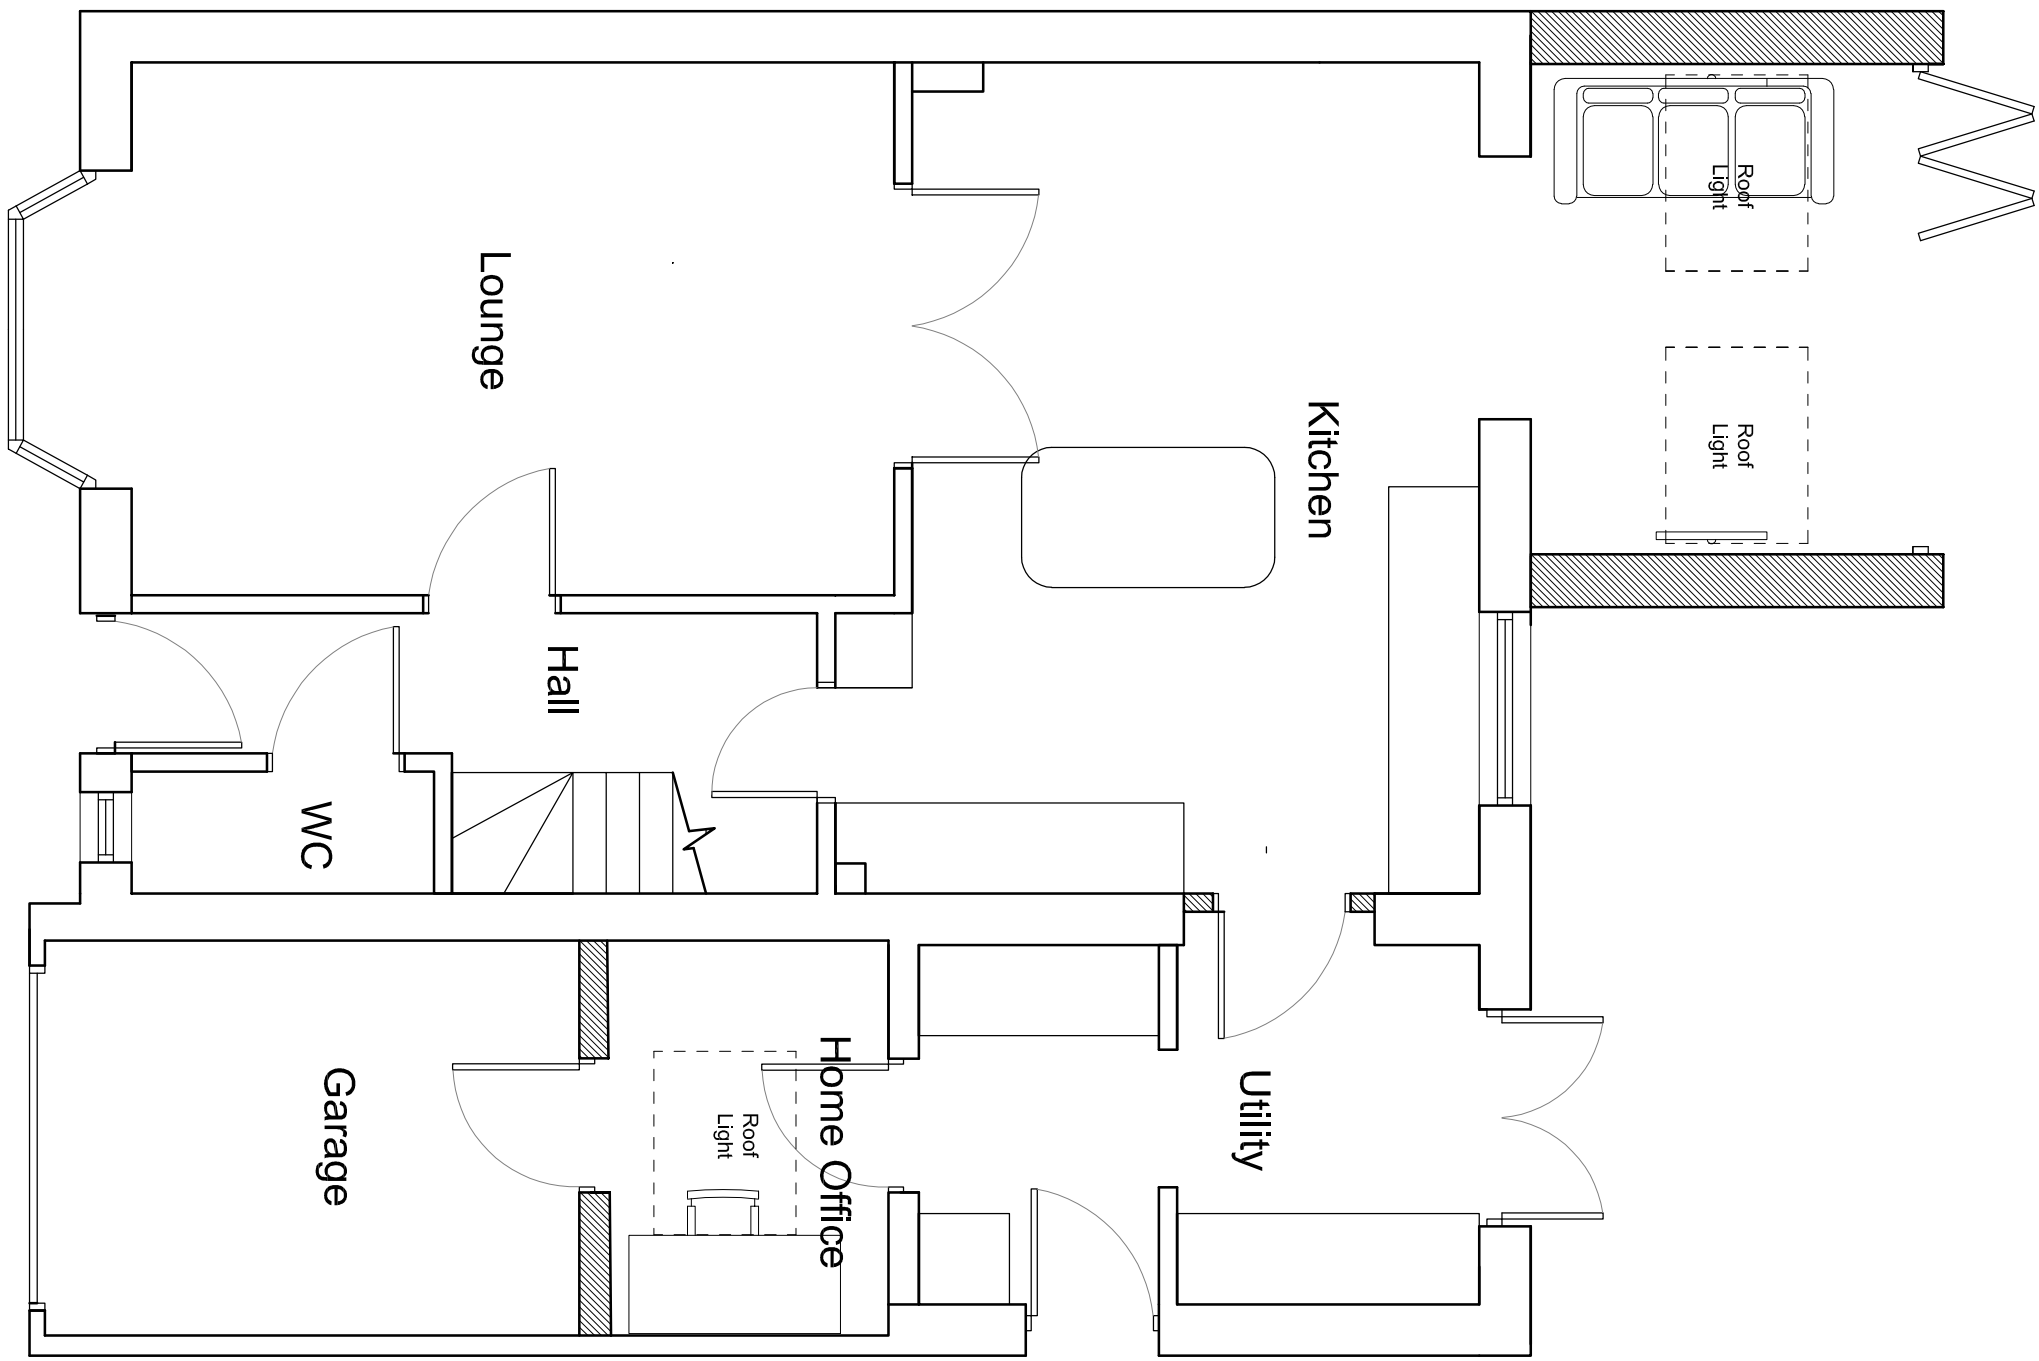

Proposed Ground Floor Plan 1:50



Proposed Block Plan 1:200

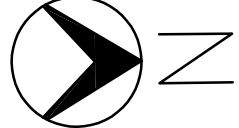

Project: Proposed Extension at 65 Mill Race, Neath Abbey			
Drawing: Proposed Plans & Elevations			
Scale: As shown @ A1	Date: Mar 2023		
Drawing number: 113.P.03	Revision:		