


THIS IS A C.A.D. PRODUCED DRAWING AND SHOULD NOT BE AMENDED BY HAND.

NOTES


1	All dimensions in millimetres unless otherwise stated.
2	Do not scale off drawing. All dimensions to be checked on site.



Site Location Plan - 1:1250

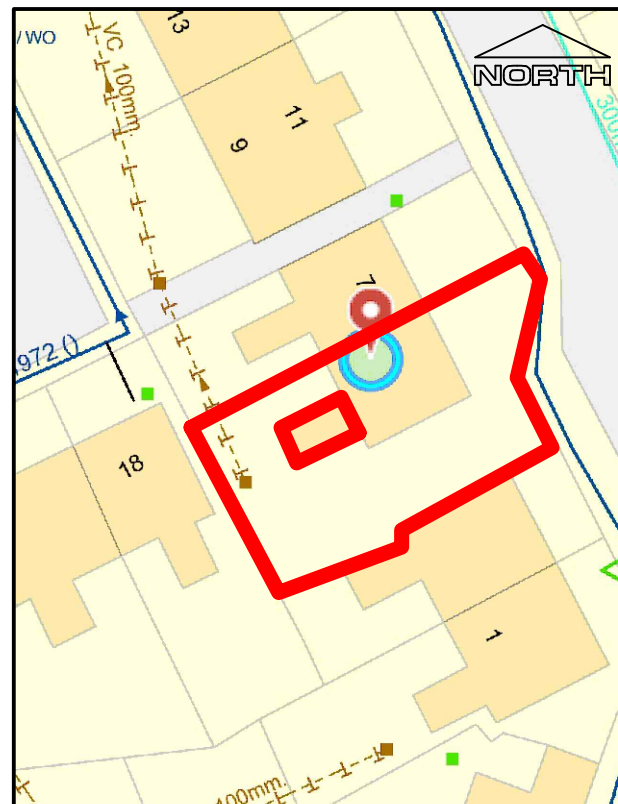

Site Plan - 1:500

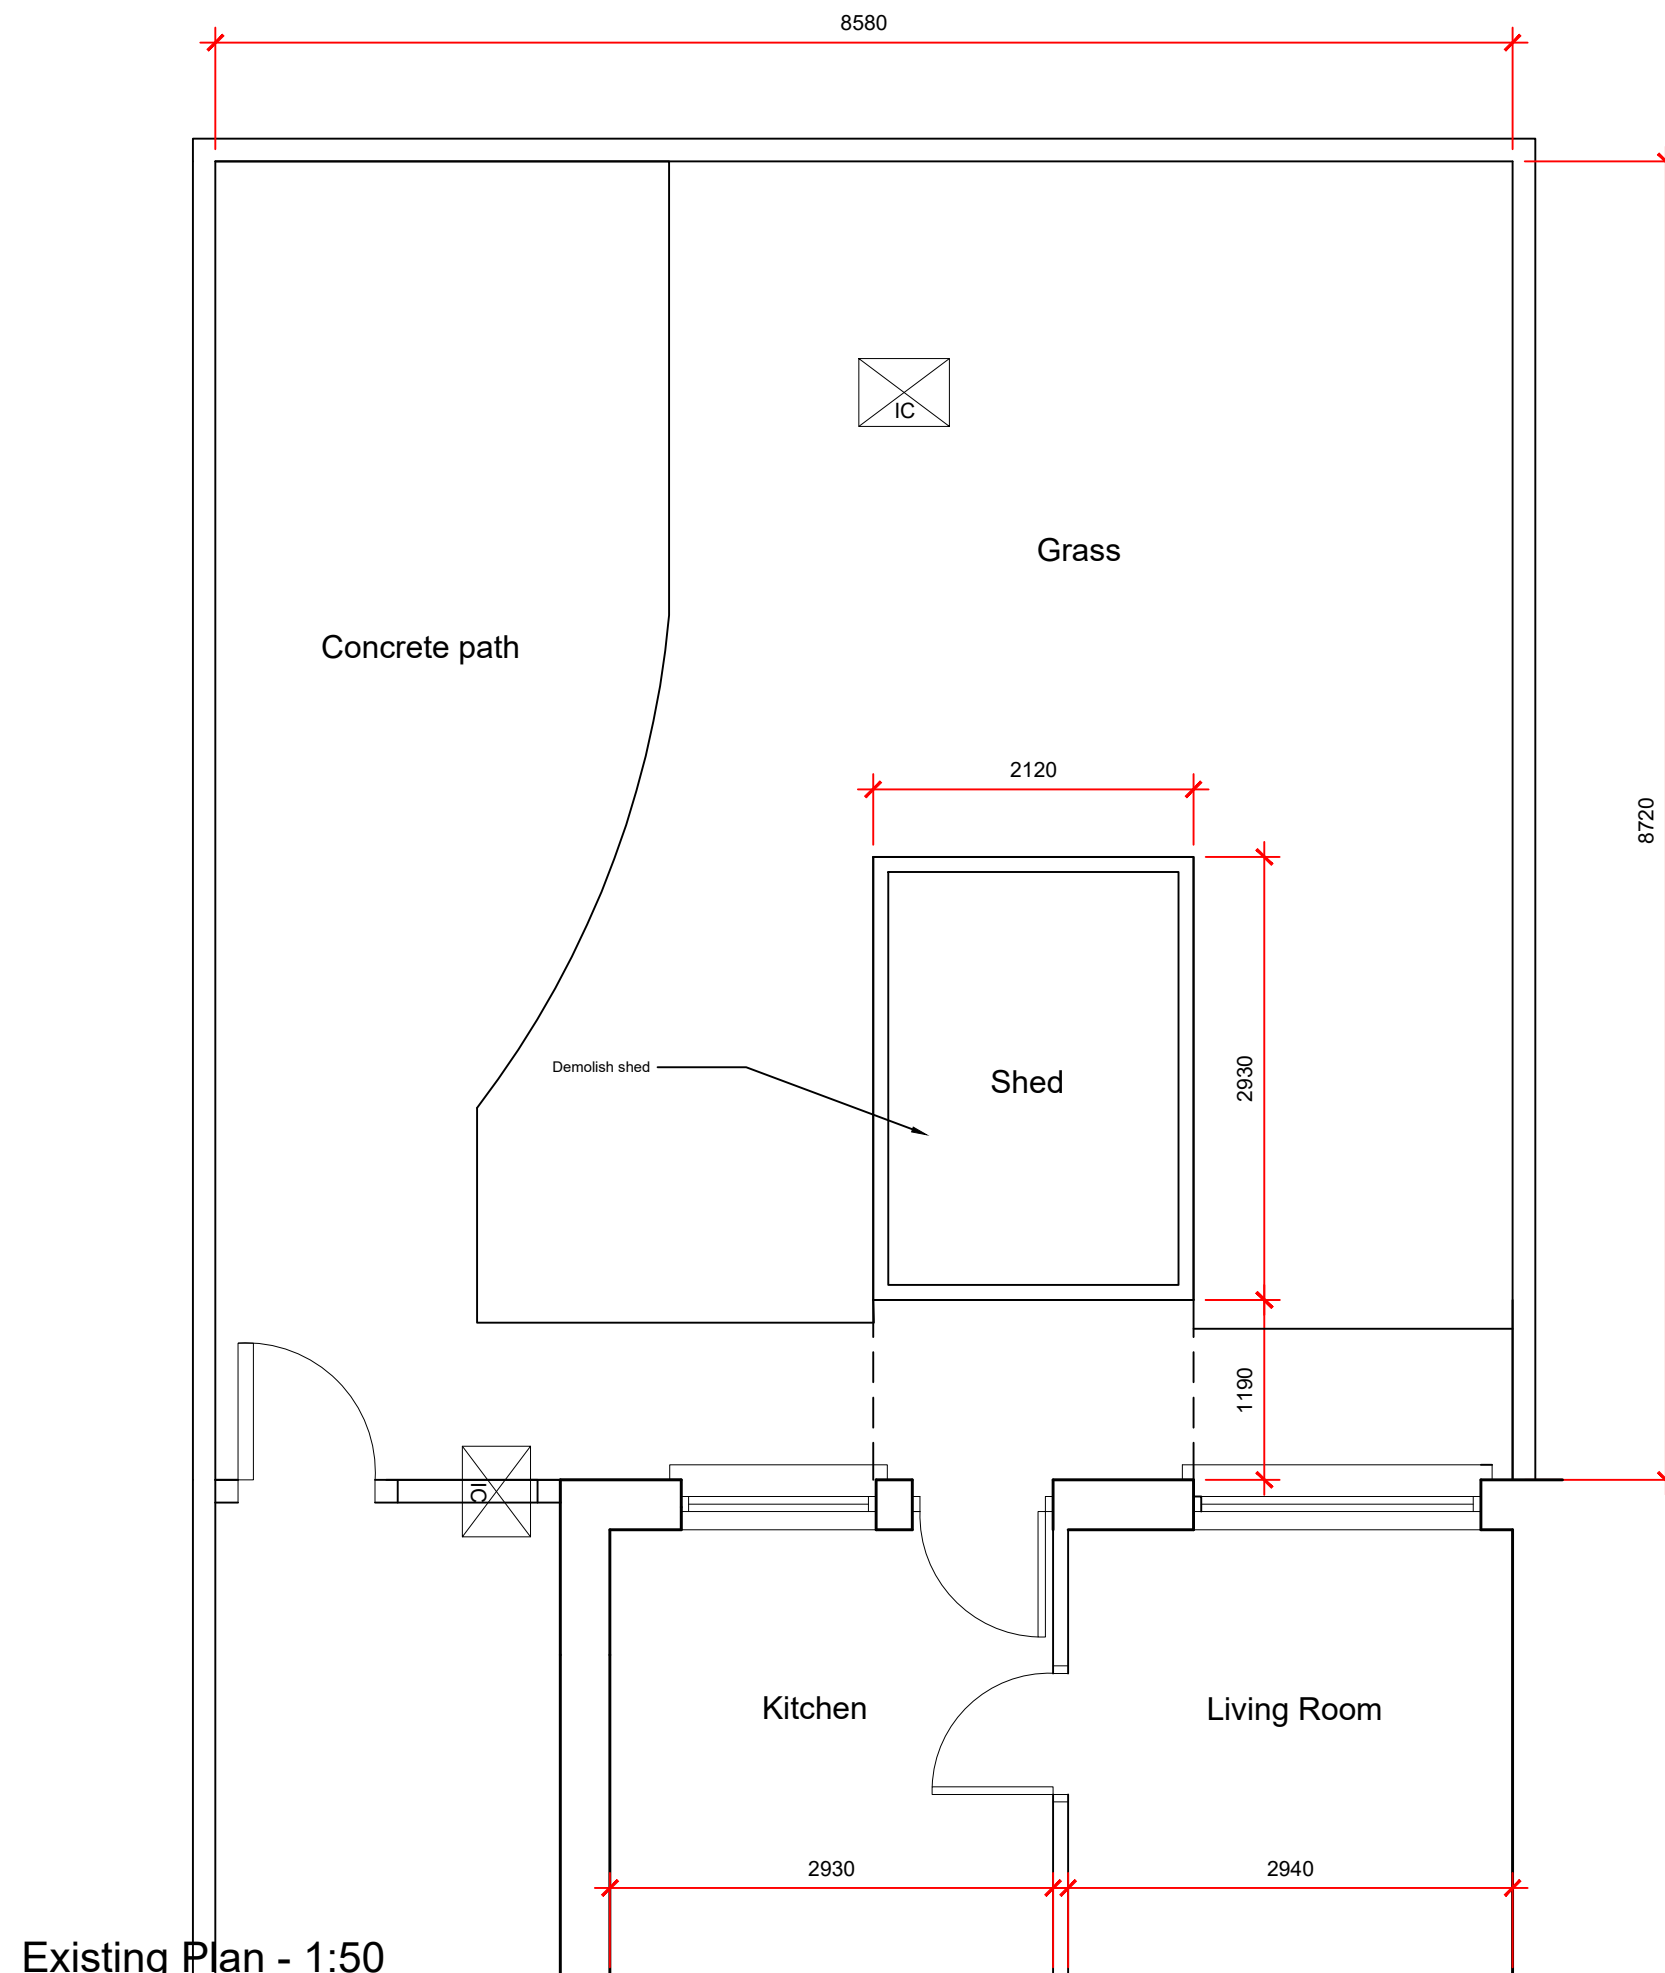

Existing Plan - 1:50

Rev	Details		Dr	Date	
..\nptcbc_rect_black.png					
Cyngor Castell-nedd Port Talbot Neath Port Talbot Council Social Services, Health and Housing Housing Renewal and Adaptations Service Civic Centre Neath SA11 3QZ					
Project 5 Gellidwr, Rhydyfro, Pontardawe, SA8 4NB Shower Room Extension Existing & Location Plans					
Drawn	DB	Checked		Approved	
Date	18.2.21	Date		Date	
Scales	1:50 or as shown				
Drawing No.				NPT-4705/001	